


Rec'd for record November 23rd 1890 at 2 o'clock P.M.
J. J. Burr Register

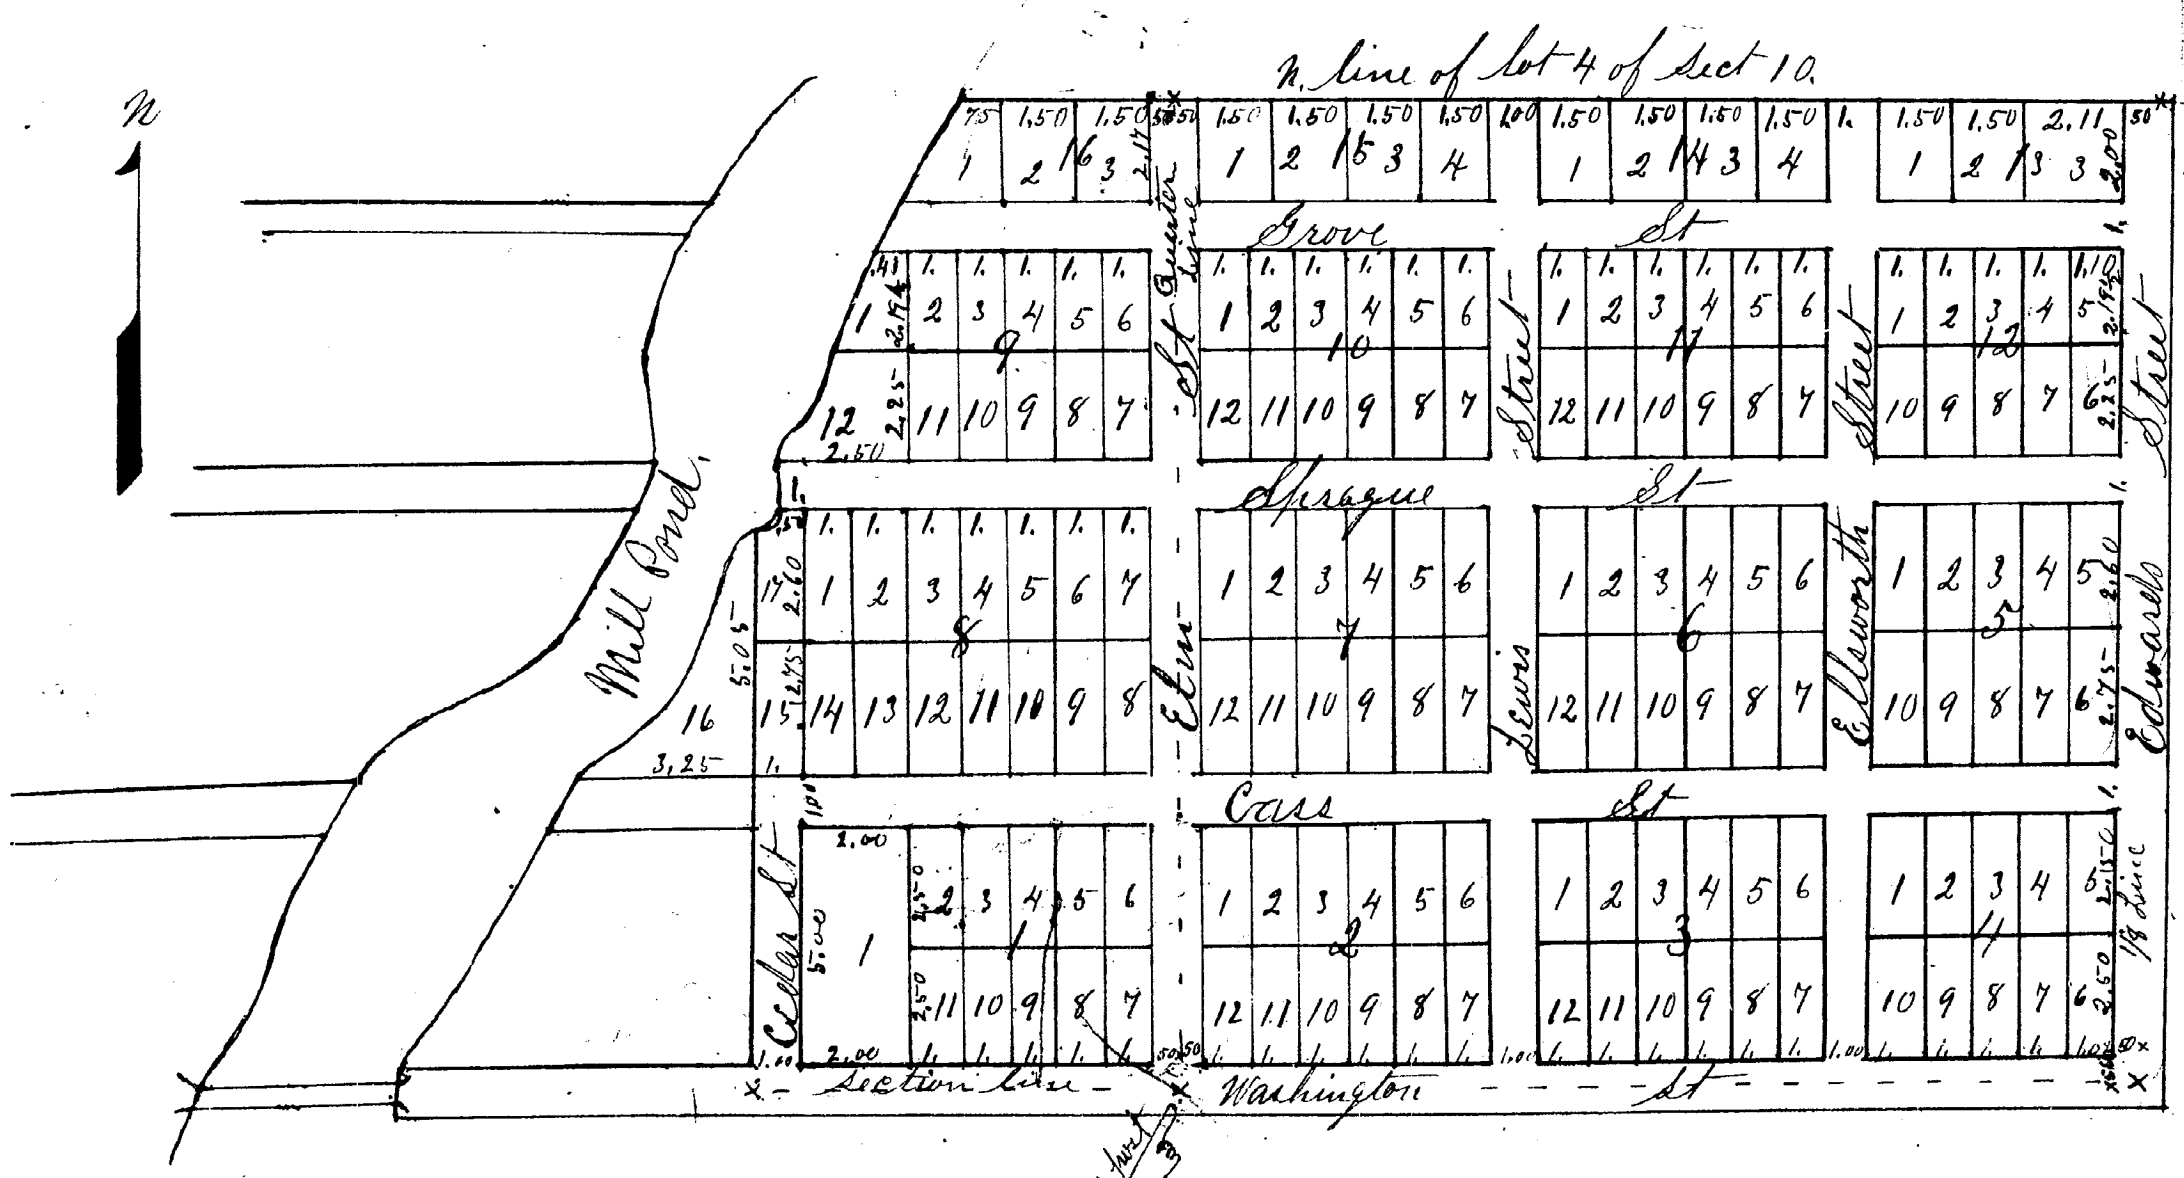

Description of Edwards, Ellsworth & Lewis addition to the Village of Greenville Montcalm County Michigan. Said Addition comprises all of lot four of section ten in Township nine north of Range eight west. Excepting therefrom the following described pieces of land sold by E. B. Edwards to H. S. Wright to wit: Commencing at a point on the south line of said section 10. Thence four rods west of the quarter post on the south line of said section running north parallel with the north and south quarter line, twenty two rods, thence west parallel with said section line, sixteen rods and ten links to the bank of the Mill Pond. Thence south easterly along the bank of the mill Pond to said section line; thence east on said section line twenty nine rods and two links to place of beginning. Mc Edward B. Edwards, Charles C. Ellsworth and John Lewis, proprietors of the land above described have caused the same to be surveyed and subdivided into blocks, lots and streets as shown by the map on the opposite side of this sheet. The same to be known as "Edwards, Ellsworth & Lewis addition to the Village of Greenville, Montcalm County, Michigan."

Witness our hands and seals at Greenville October 31st A.D. 1890.
In Presence of
J. H. Stevens, M. V. Nelson
E. B. Edwards (S.S.)
C. C. Ellsworth (S.S.)
John Lewis (S.S.)

State of Michigan Montcalm County. ss
I, Edward H. Jones do certify that I have surveyed the land above described by direction of the above named proprietors and subdivided the same into blocks lots and streets as shown on the within map, on which distances are marked in chains and links all north and south streets run parallel with the quarter line except Edwards street. The center of which is the east line of said lot 4 of section 10. The east & west streets all run parallel with the section line. The north line of block 14, 15, 16 & 17 is in the north line of said lot 4 of section 10.

Witness my hand & seal at Greenville October 31st A.D. 1890.
In presence of J. H. Stevens }
E. D. Childs }
Edward H. Jones (S.S.)
Surveyor.

State of Michigan }
Montcalm County } On this 31st day of October A.D. 1890 personally came before me the above named Edward B. Edwards, Charles C. Ellsworth, John Lewis and Edward H. Jones to me known to be the persons who executed the above instruments & acknowledged the execution thereof to be their free act and deed

STATE OF MICHIGAN, } ss
COUNTY OF MONTCALM, } Office of Register of Deeds.
I, Wm. P. Lunn, Register of Deeds for said County, do hereby certify that the annexed and foregoing copy is a true transcript, compared by me with the original record in my office, of an instrument which was received for record in said office on the 23rd day of November, A. D. 1890, and recorded in Liber 11 of Deeds on pages 2649 & 2650, and that it is a true transcript of the whole of such original record.
Witness my hand and the seal of said office at Stanton, in said County, this 1st day of June, A. D. 1891.
Wm. P. Lunn
Register of Deeds.

Edwards, Ellsworth, & Lewis.
Addition to the
Village of Greenville.

PROCURER AND FILED
ACT 136 LAWS 1895
IN AUDITOR GENERAL'S OFFICE
JUN 3 - 1897
John F. McInnis
Deputy Auditor General.