


Recd for record January 13th 1871, at 8 o'clock a.m.
J. H. Stevens, Register

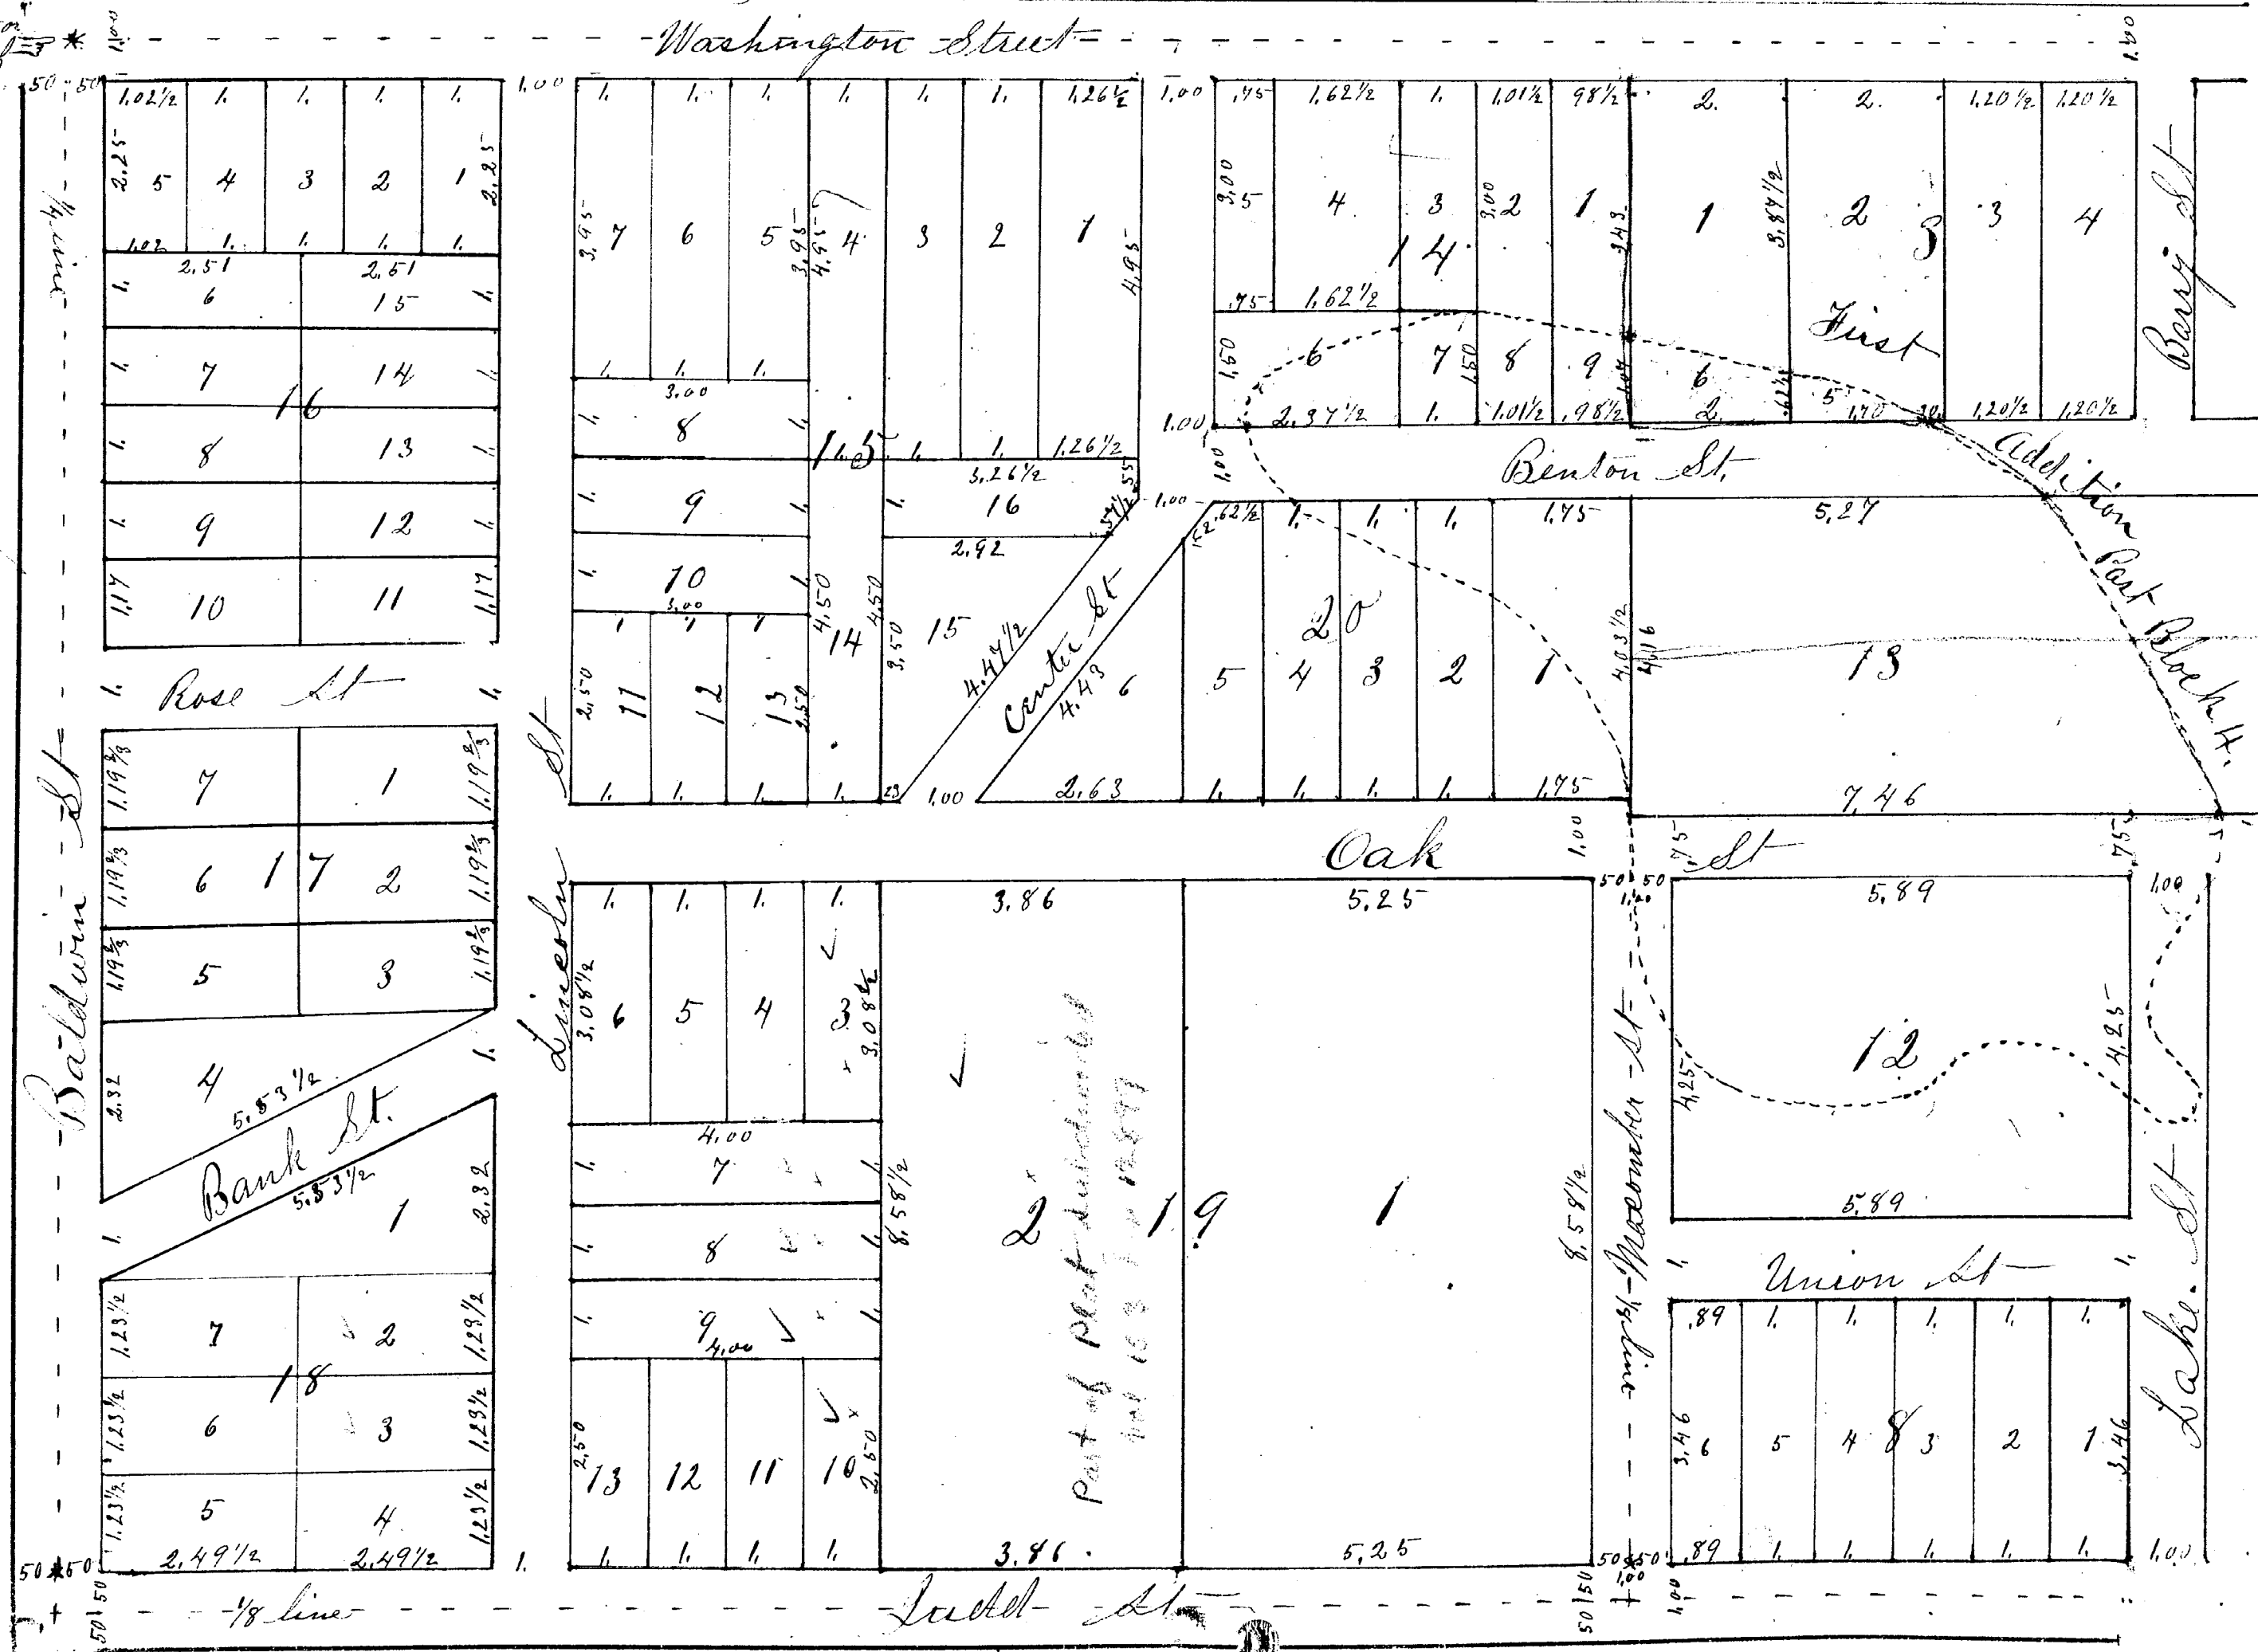

PROCEDED AND FILED
ACT 136 LAWS 1895
IN AUDITOR GENERAL'S OFFICE

Map of Ruten's Third addition to Greenville
Also showing Block 3 and part of Block 4
Ruten's First Addition.

Description of Ruten's Third addition to the Village of Greenville
Montcalm County Michigan
Boundaries: Commencing at the quarter post on the north line of section
district (16) in Township Nine (9) north of Range Eight (8) West running thence
South on the quarter line twenty chains thence East on half links (100.00 each)
To the south west corner of the north west quarter of the north east quarter of
said section 16 thence East on the half quarter line twenty six chains and forty
nine links (26.49 ch.) to the west line of Lake Street on Ruten's second addition
to Greenville thence north along west line of Lake Street nine chains and twenty
six links (9.26 ch.) to north line of Oak Street thence East on north line of Oak
Street one chain and seven links to south west corner of Block Four of Ruten's
second addition to Greenville thence north westerly along the west line of said Block
4 to the west end of Benton Street and south line of Block 3 of Ruten's second addition
to Greenville to the west line of said Block 3 thence north along west line of
said Block 3 to the north line of section 16 thence West on the said section line
to the place of beginning.

Block 8 and a part of Block 10 were formerly included in Block Eight
of Ruten's second addition to Greenville which Block has been vacated
The small lots numbered 5 and 6 are intended to be added to and become
a part of Block Three as shown on the map.

The undersigned Manning Ruten as proprietor of lots 5 & 6 of Block 3 Lots
3, 6, 7, 8 & 9 of Block 14 and all of Blocks 8, 13, 15, 16, 17 & 18 Lucinda A. Fuller and
Carpenter C. Muritt as proprietors of Block 19 Lillie L. Robinson as proprietor
of Lot 2 of Block 14 - Edmund C. Hutchins as proprietor of Lot 4 of Block 14 -
George A. Shawson as proprietor of lots 3 & 4 of Block 20 as shown by the
Averred map have caused the same to be surveyed and subdivided into
Block Lots and streets as shown on said map in which size of lots
4 blocks & width of streets are stated in chains and links and do hereby
set apart the land designated as streets for the use of the public
said Block Lots and streets to be known and designated as Ruten's
Third addition to the Village of Greenville Montcalm County Michigan.

In witness whereof we have hereunto set our hands and seals this 11th day of June A.D. 1870
In presence of: Manning Ruten (SS) Edmund C. Hutchins (SS) Carpenter C. Muritt (SS)
E. H. Jones (SS) Lillie L. Robinson (SS) Lucinda A. Fuller (SS) George A. Shawson (SS)
State of Michigan } I Edward H. Jones do hereby certify that I have surveyed the above described
County of Montcalm } premises for the proprietors above named and subdivided the same
into Block Lots and streets as shown on the within map. Witness my hand and seal here
this 11th day of June 1870. In presence of J. H. Stevens } A. S. No. 100 } Edward H. Jones (SS)
J. W. Richards } 59, 84 } June 11, 1870 } Surveyor

State of Michigan } On this 11th day of June A.D. 1870 personally came before me
County of Montcalm } Manning Ruten Carpenter C. Muritt Lucinda A. Fuller Samuel
A. Hutchins Lillie L. Robinson George A. Shawson & Edward H. Jones to me known to be the persons
named in and who executed the above instruments and each acknowledged the same to be their free act
and deed.

Thomas H. Stevens Notary Public.

12871

CITY OF GREENVILLE

411 SOUTH LAFAYETTE STREET
GREENVILLE, MICHIGAN 48838
(616) 754-5645



12871

May 22, 1989

To Whom It May Concern:

The meeting minutes of the regular meeting of the Greenville City Council, held in the Council Chambers in the Municipal Complex on May 16, 1989 at 7:30 p.m., were as follows:

Councilperson O'Donald RESOLVED: WHEREAS, that the following portion of Benton Street, as platted, be and is hereafter and forever vacated and abandoned by the City of Greenville:

That portion of West Benton Street lying between the east line of Block 3, Rutan's First Addition and the west line of Block 14, Rutan's Third Addition to Greenville.

Reserving unto the City of Greenville an easement for public utilities over, across, and under the same.

This resolution is to be effective upon recording with the Montcalm County Register of deeds and upon mailing to the State Treasurer for the State of Michigan.

This street vacation was adopted following a Petition for Vacation of Street dated February 28, 1989, initiated by the Greenville Planning Commission. This resolution was adopted following proper prior publication made in a newspaper circulated in Montcalm County, Michigan, being The Daily News. Affidavit of Publication is attached hereto and made a part hereof. This street vacation was made pursuant to Michigan Statutes, being MSA 26.430(237).

This resolution is also based upon the finding of the City Council that it is necessary for the health, welfare, comfort and safety of the people of the City of Greenville to discontinue Benton Street, as platted. Councilperson McKiel supported. Unanimously adopted.

MEMBER MICHIGAN MUNICIPAL LEAGUE
COMMUNITY OF ECONOMIC EXCELLENCE 1988-1990

Vacation of Benton Street
May 22, 1989
Page Two

I, David R. Moore, Clerk-Treasurer of the City of Greenville, Michigan, do hereby certify that the foregoing is a true copy of a resolution duly adopted by the City Council of the City of Greenville, Michigan.

Sincerely,


CITY OF GREENVILLE

David R. Moore
DAVID R. MOORE, CMFA
Clerk-Treasurer

DRM/lb

Enclosure

cc: Mr. Gary Stump, Assessor/Code Administrator
Mr. G. R. Pete Frye, City Attorney

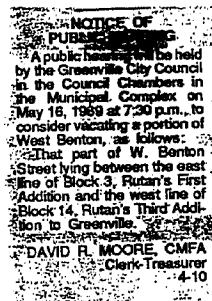

Affidavit of Publication

Zeke Fleet Advertising Manager

THE DAILY NEWS, Greenville, a newspaper printed, published and circulated in the Counties of Montcalm and Ionia, State of Michigan, being duly sworn, deposes and says that the following listed advertisements have been printed, published and circulated in each issue of each listed date.

This advertising was inserted on the order of City of Greenville

This advertising promoted Public Hearing
Published 4-10-89 Amount \$ 13.00

Signed:

Zeke Fleet
Subscribed and sworn before me this 10th day of April
A.D. 19 89.

Patricia A. Harrison
Notary Public, Montcalm County, Michigan
My commission expires 12-21-92

PATRICIA A. HARRISON, NOTARY PUBLIC
MONTCALM COUNTY, MICHIGAN
MY COMMISSION EXPIRES 12/21/92