


14400

Recd for second July 3rd. A.D. 1891 at 8 o'clock A.M.
J. H. Edwards, Register

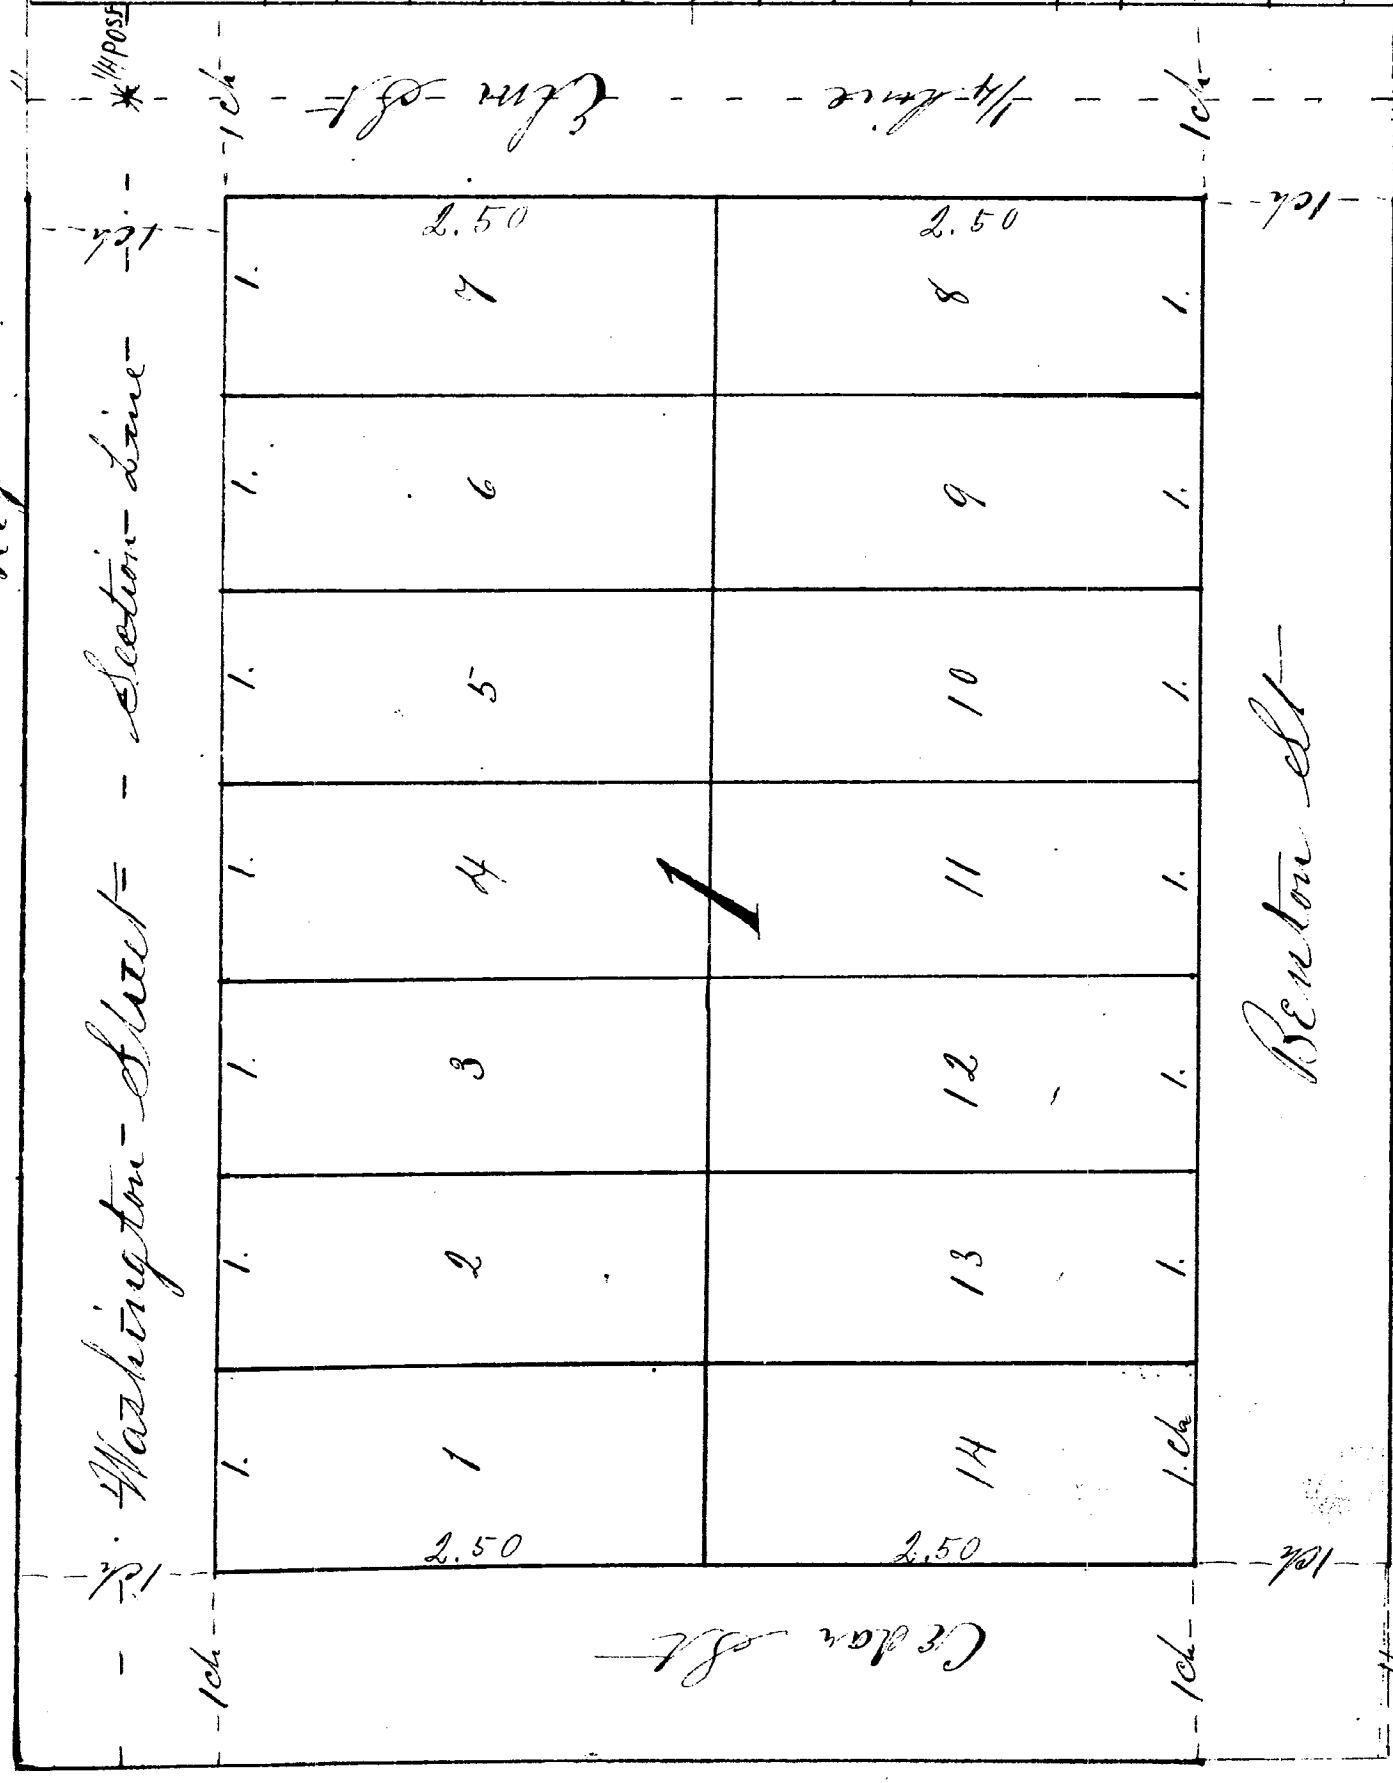

Each 1 chain to an inch

Edwards
North Addition
To
Granville.

STATE OF MICHIGAN, ss
COUNTY OF MONTCALM.

I, Wm. P. Lunn, Register of Deeds for said County, do hereby certify that the annexed and foregoing copy is a true transcript, compared by me with the original record in my office, of an instrument which was received for record in said office on the 3rd day of February, A. D. 1891, and recorded in Liber 11 of Deeds on page 362+363, and that it is a true transcript of the whole of such original record.

Witness my hand and the seal of said office at Stanton, in said County, this 1st day of June, A. D. 1891.

Wm. P. Lunn
Register of Deeds.

Boundaries of Edwards North Addition to the Village of Granville,
Montcalm County, Michigan.

Commencing fifty links east of the quarter
post between Section Ten (10) and Section (15) Town Nine (9) North of Range
Eight (8) West, and upon the section line, thence south parallel with said
quarter line of section fifteen, six (6) and one half chains, thence west
parallel with the north line of said section, nine (9) chains, thence
north parallel with quarter line, six and one half chains to section line;
thence east nine (9) chains to place of beginning.

Michigan, proprietor of the premises above described, has caused the same
to be surveyed and subdivided into lots and streets as shown by the
map on the reverse of this sheet, the same to be known as "Edwards North
Addition to the Village of Granville, Montcalm County, Michigan."

Witness my hand & seal at Granville this 10th day of January A.D. 1891.

In presence of John Lewis,
C. C. Ellsworth }

State of Michigan County of Montcalm ss
as described above, and divided the same into lots, blocks & streets as
shown by the map on the reverse of this sheet, distances being marked in
chains and links.

A. D. 1891.

Witness my hand and seal at Granville this 10th day of January

State of Michigan ss
Montcalm County

On this 10th day of January, A.D. 1891, personally came
before me Edward B. Edwards & Edward H. Jones to me known to be the
persons who executed the above instruments and acknowledged the
same to be their free act and deed.

John Lewis
Notary Public.

PROCEDED AND FILED
ACT 136 LAWS 1895
IN AUDITOR GENERAL'S OFFICE

John J. McNamee
Deputy Auditor General.