

Received for record March 9th A.D. 1897 at 8 o'clock A.M.

J.H. Stevens Register.

Bounded by Abram Ashley's addition to the village of Greenville Montcalm County Michigan. Commencing at a point thirteen chains north 75° west from a point on the north and south quarter line of section nine in town nine north of Range eight west, which said point on said quarter line is ten chains and seventy nine links south 1° 21' west from the center of section nine. Running thence south 1° 21' west parallel with said quarter line fifteen chains and ninety links thence north 75° west seven chains and sixty six links to the west line of the north east quarter of the south west quarter of said section nine. Thence north on said east west line fifteen chains and ninety links; thence south 75° east seven chains and fifty nine links to the place of beginning. May be 8° 45' E. I Abram Ashley of Montcalm County Michigan Proprietor of the premises above described have caused the same to be surveyed and subdivided into lots and streets. As shown by the map on the opposite side of this sheet. The same to be known as Abram Ashley's addition to the village of Greenville Montcalm County Michigan. Witness my hand and seal at Greenville this 15th day of October A.D. 1890.

Abram Ashley 1897

J.H. Stevens, D.D. & Co. State of Michigan }
Montcalm County }

I do hereby certify that I have surveyed the land above described and subdivided the same into lots and streets as shown by the map on the opposite side of this sheet. on which distances are marked in chains and links. said land being bounded on the north by the south line of Montcalm street and on the east by the center of Ashley street. Witness my hand and seal at Greenville this 15th day of October A.D. 1890

E.H. Jones Surveyor L.S.

In presence of J.H. Stevens, D.D. & Co. on this 15th day of October A.D. 1890 personally came before me Abram Ashley and Edward H. Jones known to me to be the persons who executed the above instrument and acknowledged the same to be their free act and deed.

Let Remuneration be 50 cts per Oct 15/90

STATE OF MICHIGAN, } ss
COUNTY OF MONTCALM, }

Office of Register of Deeds.


I, Wm. P. Lann, Register of Deeds for said County, do hereby certify that the annexed and foregoing copy is a true transcript, compared by me with the original record in my office, of an instrument which was received for record in said office on the 9th day of March, A. D. 1897, and recorded in Liber 11 of Deeds on page 4567457, and that it is a true transcript of the whole of such original record.

Witness my hand and the seal of said office at Stanton, in said County, this 21st day of June, A. D. 1897

Wm. P. Lann
Register of Deeds.

PROCESSED AND FILED
ACT 136 LAWS 1895
IN AUDITOR GENERAL'S OFFICE
JUN 2 - 1897 189

John T. Kieninger
Deputy Auditor General.

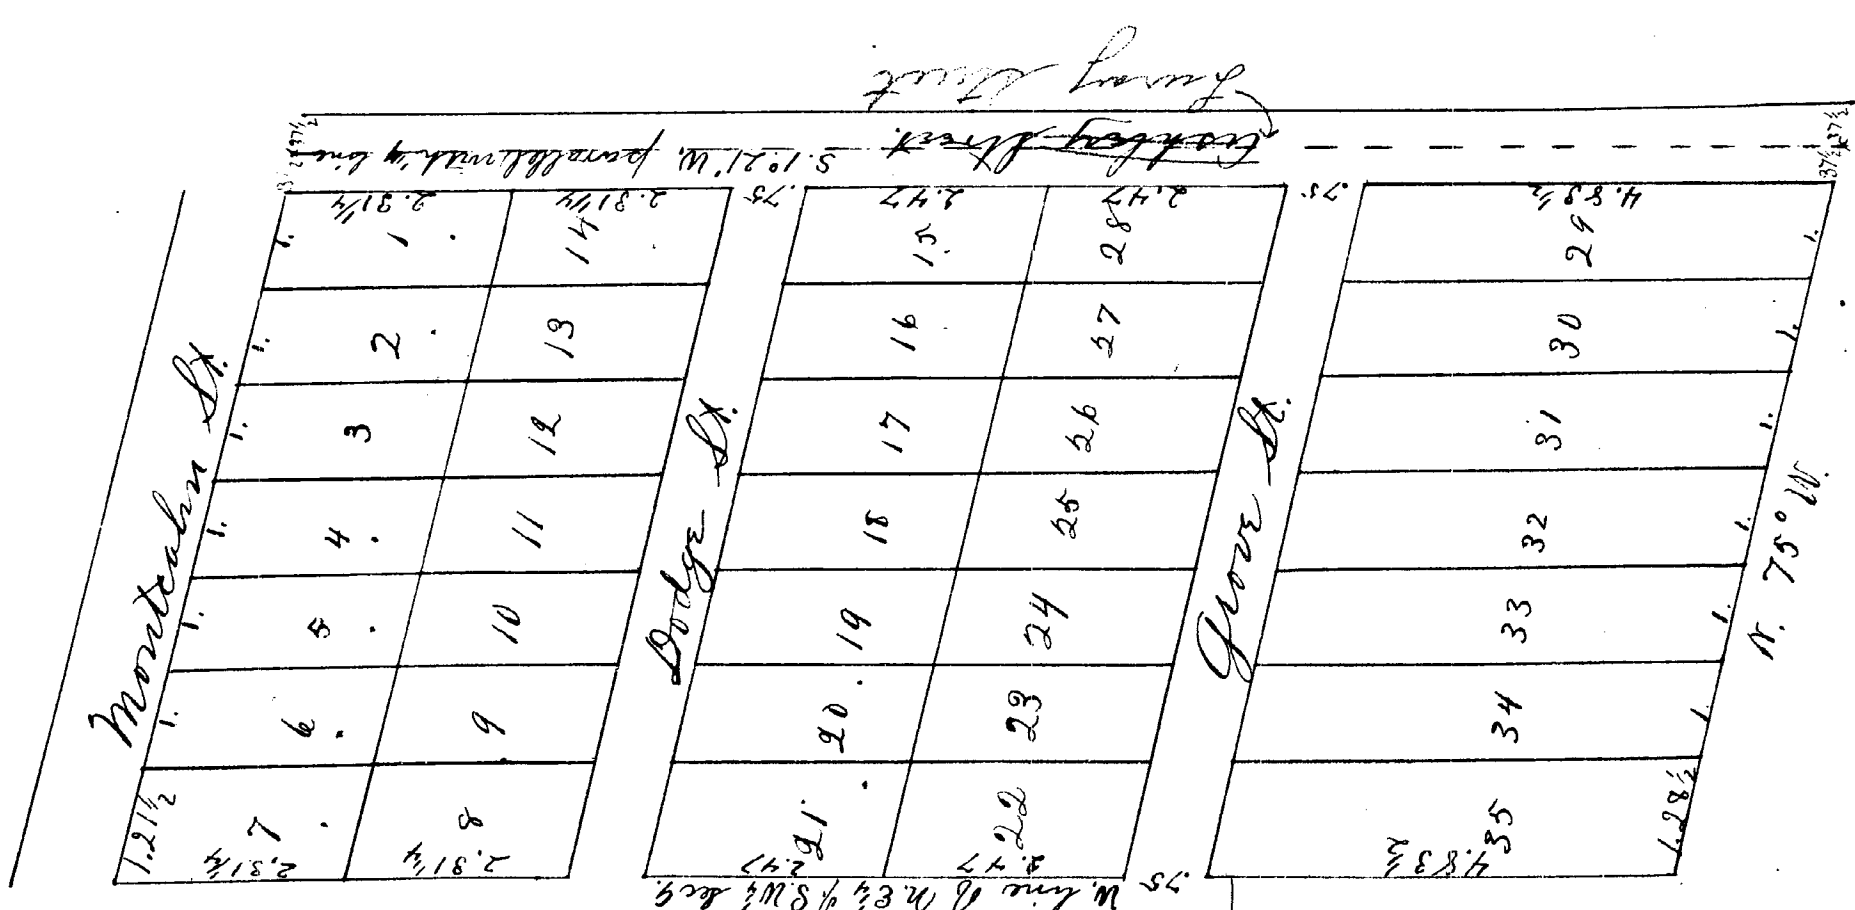

Abram Ashley's Addition
to the
Village of Greenville