

Filed for Record March 9th A.D. 1891 at 8 o'clock A.M.

J. H. Stevens, Register

Description of Burridge & Miller Addition to the Village of Greenville, Montcalm County Michigan. Commencing at the center of Section Fifteen in Township Nine North of Range Eight West, running thence south on the north and south quarter line thirty five rods; thence west parallel with the east and west quarter line, thirty seven rods and eighteen links to the east line of the Lonia and Lansing Rail Road. Thence northwesterly along the east line of said Rail Road to a point in the east and west quarter line of said section; thence east on said quarter line, twenty two rods and twenty three links to the place of beginning.

The Henry Burridge and Richard C. Miller proprietors of the land above described have caused the same to be surveyed and subdivided into blocks, lots and streets, as shown by the map on the opposite side of this sheet. The same to be known as Burridge and Miller Addition to the Village of Greenville, Montcalm County, Michigan.

Witness our hands and seals at Greenville, November 14th A.D. 1890

Henry Burridge (SS)
R C Miller (SS)

State of Michigan } SS
County of Montcalm }

I Edward H. Jones do certify that I have surveyed the premises above described and subdivided the same into blocks, lots and streets as shown by the map on the opposite side of this sheet on which distances are marked in chains and links. The east and west streets run parallel with the east and west quarter line, and the north and south streets run at right angle therewith.

Witness my hand and seal at Greenville, November 14th A.D. 1890

Edw H Jones SS
Surveyor

State of Michigan } SS
County of Montcalm }

On this 14th day of November A.D. 1890, personally came before me Henry Burridge, Richard C. Miller and Edward H. Jones. It came to me to be the persons named and who executed the above instruments and acknowledged the execution thereof to be their free act and deed.

J. H. Stevens
Notary Public

PROCURER AND FILED
ACT 136 LAWS 1895
IN AUDITOR GENERAL'S OFFICE

John J. McInerney
Deputy Auditor General

STATE OF MICHIGAN, } SS
COUNTY OF MONTCALM }

Office of
Register of Deeds.


I, Wm. P. Lunn, Register of Deeds for said County, do hereby certify that the annexed and foregoing copy is a true transcript, compared by me with the original record in my office, of an instrument which was received for record in said office on the 9th day of March, A. D. 1891, and recorded in Liber 45 of Deeds on page 459459, and that it is a true transcript of the whole of such original record.

Witness my hand and the seal of said office at Stanton, in said County, this 1st day of June, A. D. 1891

W. P. Lunn
Register of Deeds.

Burridge & Miller's Addition to The Village of Greenville

N. 1/4 Sec. 15
T. 9 N. R. 8 W.

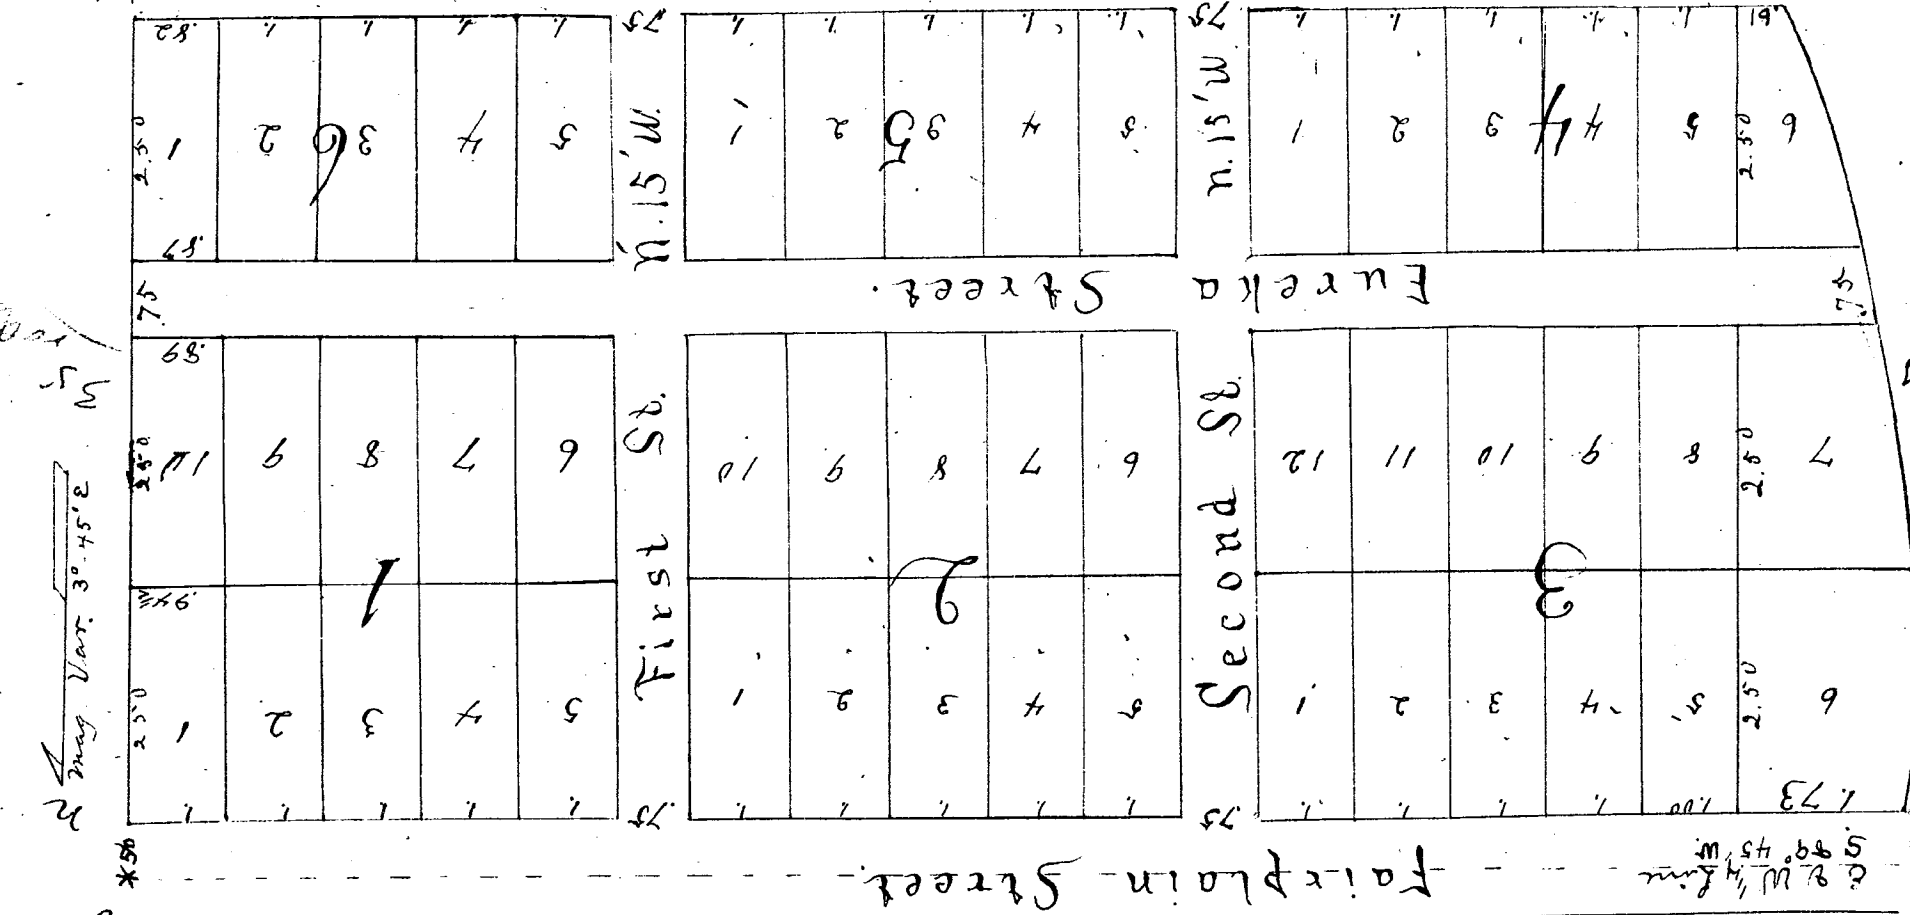

12875