


Received for record July 10th and 1897 at 12 o'clock M.

T. W. Starnes Register.

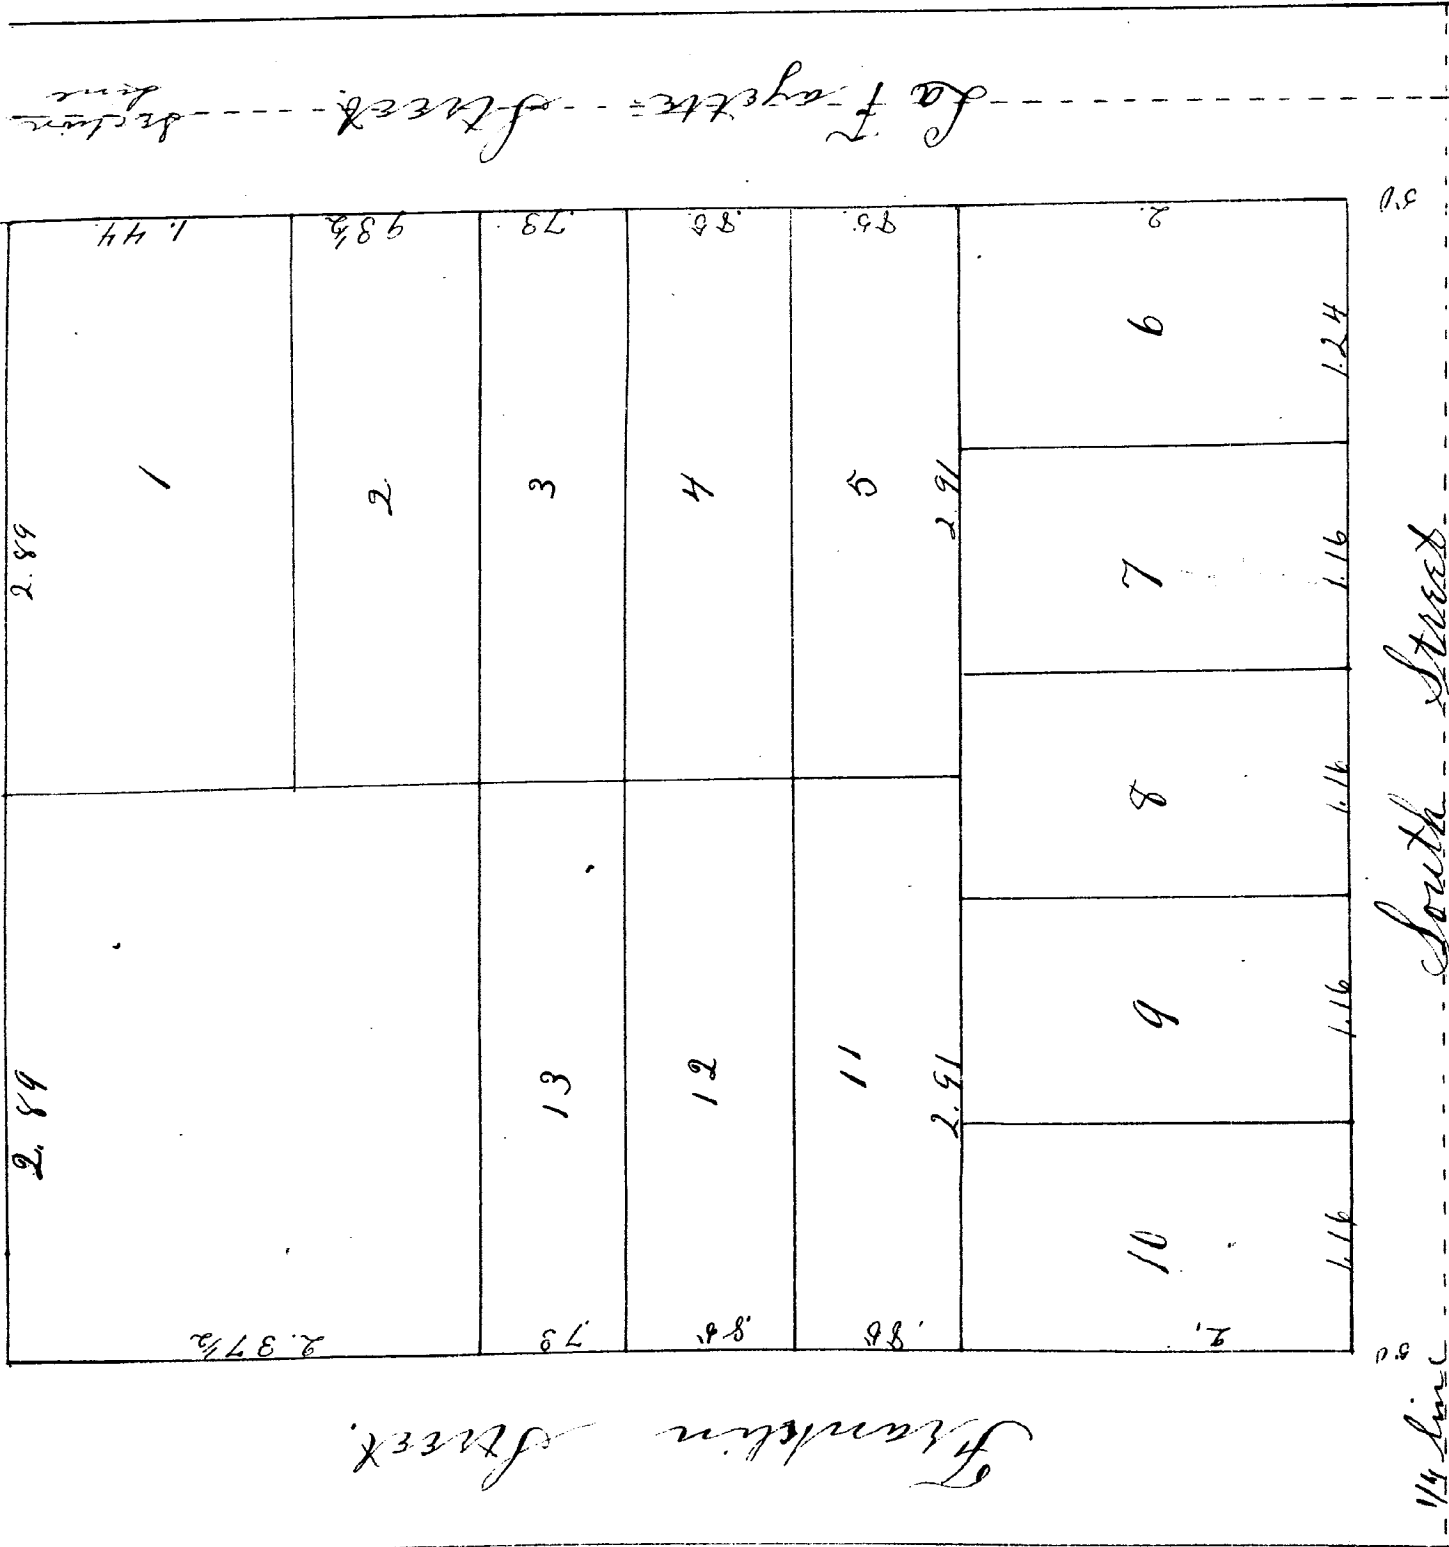

Judd's Subdivision of
Lots 8, 9, 10, 11, 12, 13, 14, 15 and part of Lot 16
Macomb's Addition to
Greenville, Michigan
Scale - 1 chain to an inch.

Know all men by these presents, that I, Charlotte A. Judd, proprietor of Lots eight, nine, ten, eleven, twelve, thirteen, fourteen, fifteen, and a strip of land fifty-five links wide off the south side of lot sixteen, Macomb's Addition to Greenville, have caused the same to be surveyed and subdivided into lots as shown by the map on the reverse of this sheet, and the streets thereon shown I do hereby dedicate to the use of the public forever. The above described being in Macomb County, Michigan.
Witness my hand and seal this thirtieth day of April A.D. eighteen hundred and ninety-one.

In presence of
Emily M. Grandall.
Frank A. Moon.

State of Michigan
County of Montcalm } ss.

Charlotte A. Judd. (L.S.)

I, C. H. Jones, do hereby certify that the map on the reverse of this sheet is a correct representation of the above described land as surveyed by me.
Witness my hand the day and year above written.

C. H. Jones, Surveyor

State of Michigan } ss.
County of Montcalm }
Charlotte A. Judd, and C. H. Jones, to and known to be the persons named in and who executed the foregoing instruments, and acknowledged the execution thereof to be their free act and deed.

Frank A. Moon, Notary Public.

STATE OF MICHIGAN, } ss
COUNTY OF MONTCALM, }

Office of Register of Deeds.

I, Wm. P. Lunn, Register of Deeds for said County, do hereby certify that the annexed and foregoing copy is a true transcript, compared by me with the original record in my office, of an instrument which was received for record in said office on the 10th day of July, A. D. 1897, and recorded in Liber 11 of Deeds on pages 1577-1586, and that it is a true transcript of the whole of such original record.

Witness my hand and the seal of said office at Stanton, in said County, this 1st day of June, A. D. 1897.
Wm. P. Lunn
Register of Deeds.

PROCURED AND FILED
ACT 136 LAWS 1895
IN AUDITOR GENERAL'S OFFICE

JUN 9 - 1897 189
John J. Shinn
Auditor General.

12876