Plat & Description
of the Village of
Gowen

Recd for Record. October 17th A.D.
1871 at 5 O'Clock P.M.
T. N. Hetrick Register

Description of Gowen and Fullers Plat of Gowen Montcalm County and State of Michigan: Commencing at the Eighth Post 20 chains more or less North of the South East Corner of Section Eighteen (18) Town Ten North of Range Eight (8) West Thence running West on said Eighth line Forty Chains More or Less to the North and South Quarter line of said Section Eighteen (18): Thence South on said Quarter Line to the South Quarter Post of said Section: Thence East on said South line of Section Eighteen (18) to the West Bank of Flat River: Thence North Easterly along the West Bank of Flat River to the East line of Section Eighteen (18): Thence North Along said Section Line to the place of Beginning

Know all men by these presents that we James Gowen and Henry M. Fuller have caused the above described land to be Subdivided into Blocks Lots Streets and Alleys as by the map on the reverse of this sheet the Same to be Known as Gowen and Fullers Plat of Gowen
Witness our Hands & Seals at Greenville this Seventh day of October A.D. 1871

In Presence of
A.W. Hoffman
Thaddeus T. Gowen

H. M. Fuller LS
James Gowen LS

State of Michigan } SS
Montcalm County }

I E.H. Jones do certify that I have surveyed the ground above described and divided the same into Blocks Lots Streets and alleys as shown by the map on the reverse of this sheet
Witness my hand and seal at Greenville this 6th day of September A.D. 1871

In presence of
A.W. Hoffman
Thaddeus T. Gowen

E.H. Jones
Surveyor

State of Michigan } SS.
County of Montcalm }

On this Seventh day of October A.D. 1871 personally appeared before me a Notary Public for said County James Gowen Henry M. Fuller & E.H. Jones to me known to be the persons who executed this instrument and acknowledged the same to be their free act & deed

Willard W Peeler
Notary Public

We hereby certify this is a true and Compared Copy of Plat on record in Register of Deeds office Montcalm County Michigan. Traced May 19 1915 under Supervision of the Asst. Gen. Supt.

E.J. Curtis
Asst Supervisor
Census and Gen Supt

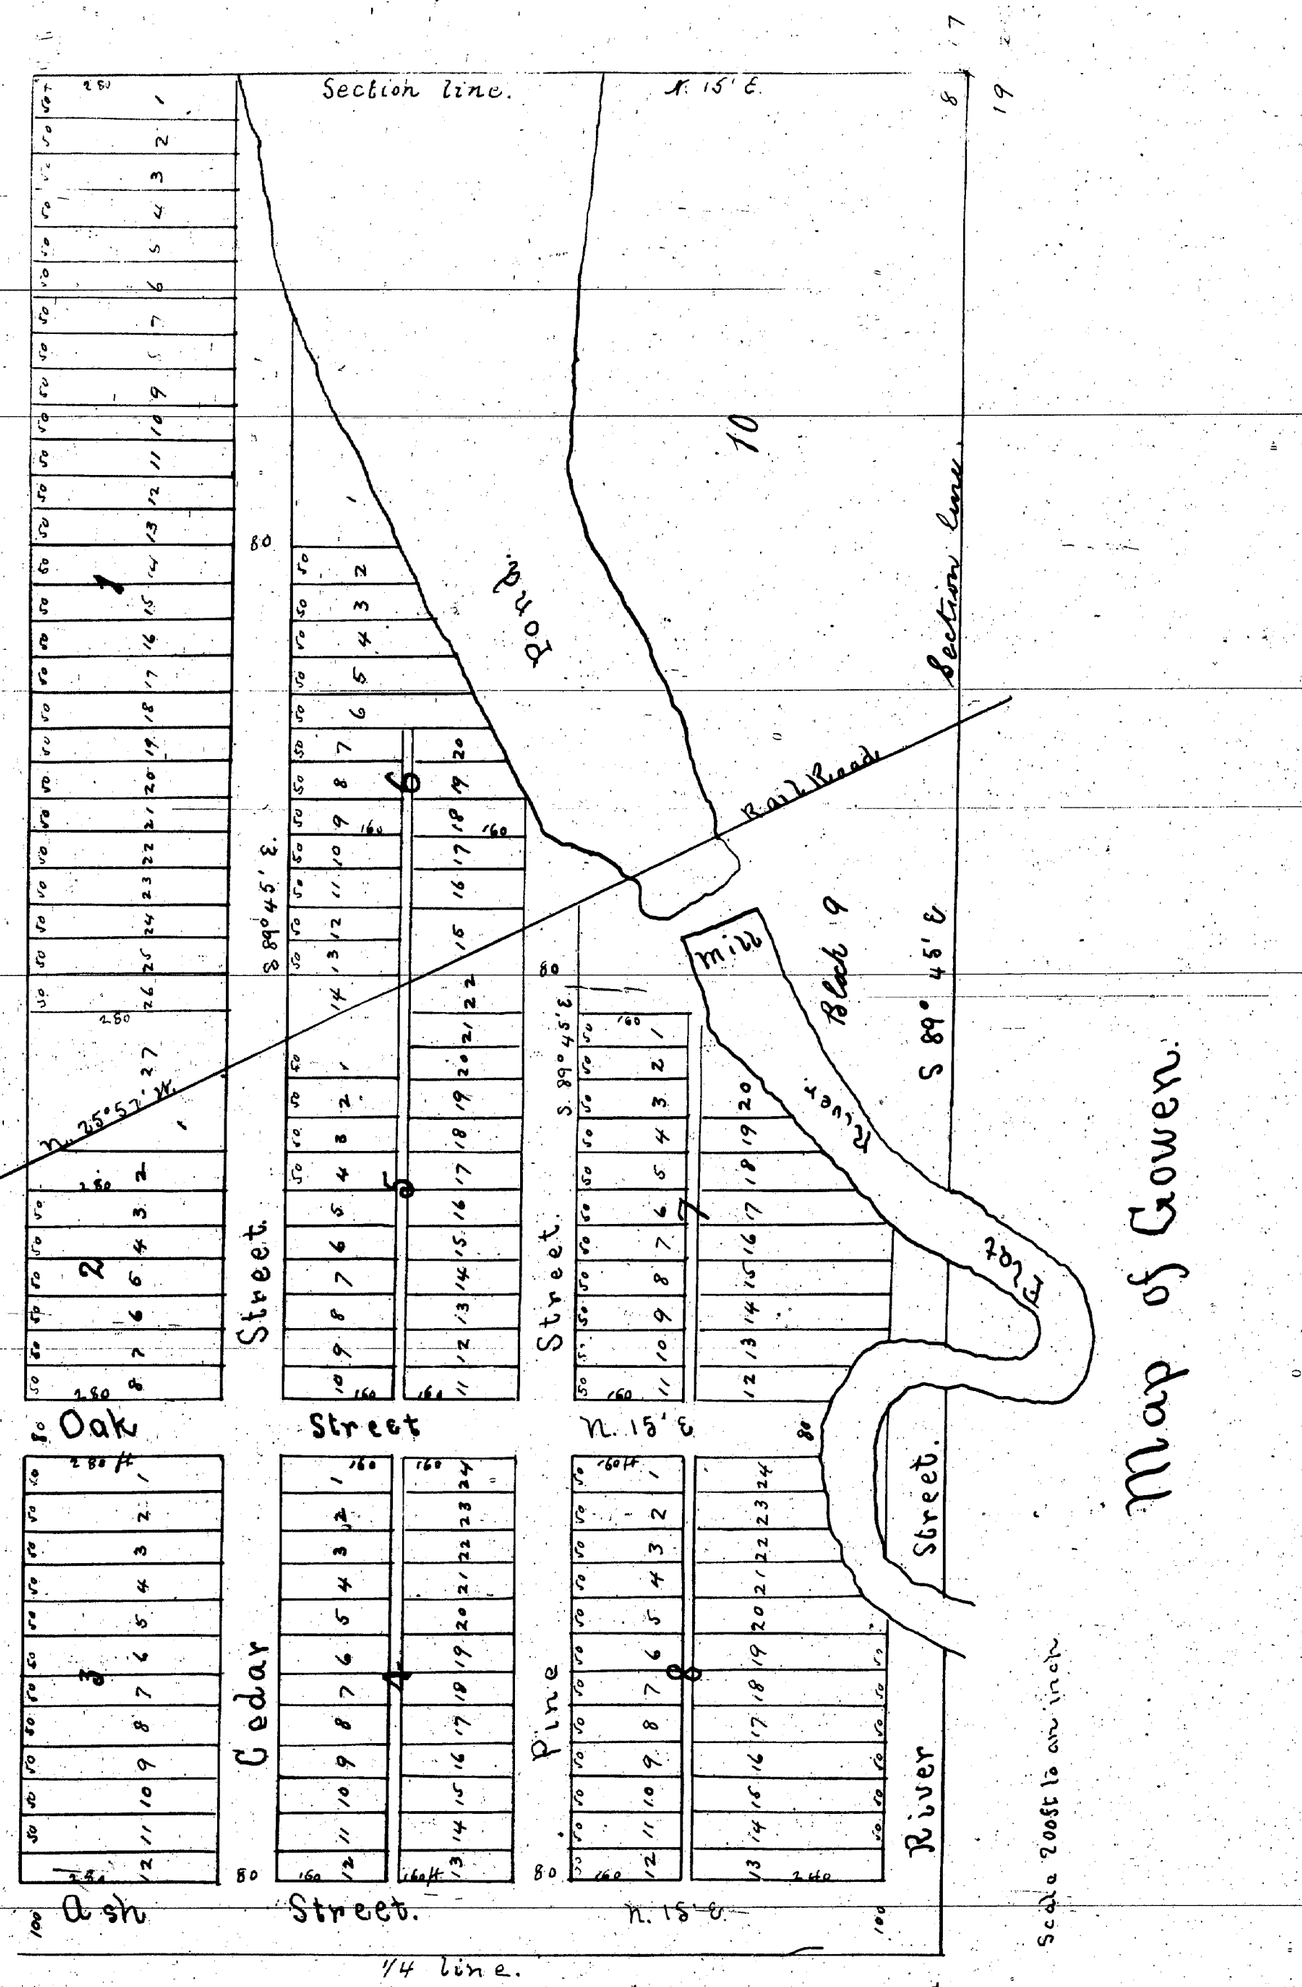

12878