


Recd for record May 24th A.D. 1892 at 12 o'clock Noon
And recorded in Lib. of Auditor General's Office 4394440
J. H. Stevens, Register

Plat & Description of }
John Avery's Addition }
to the Village of }
Greenville. }
Boundaries of John Avery's Addition to the Village of Greenville
Montcalm County, Michigan

Mag. Var. 3° 45' E.

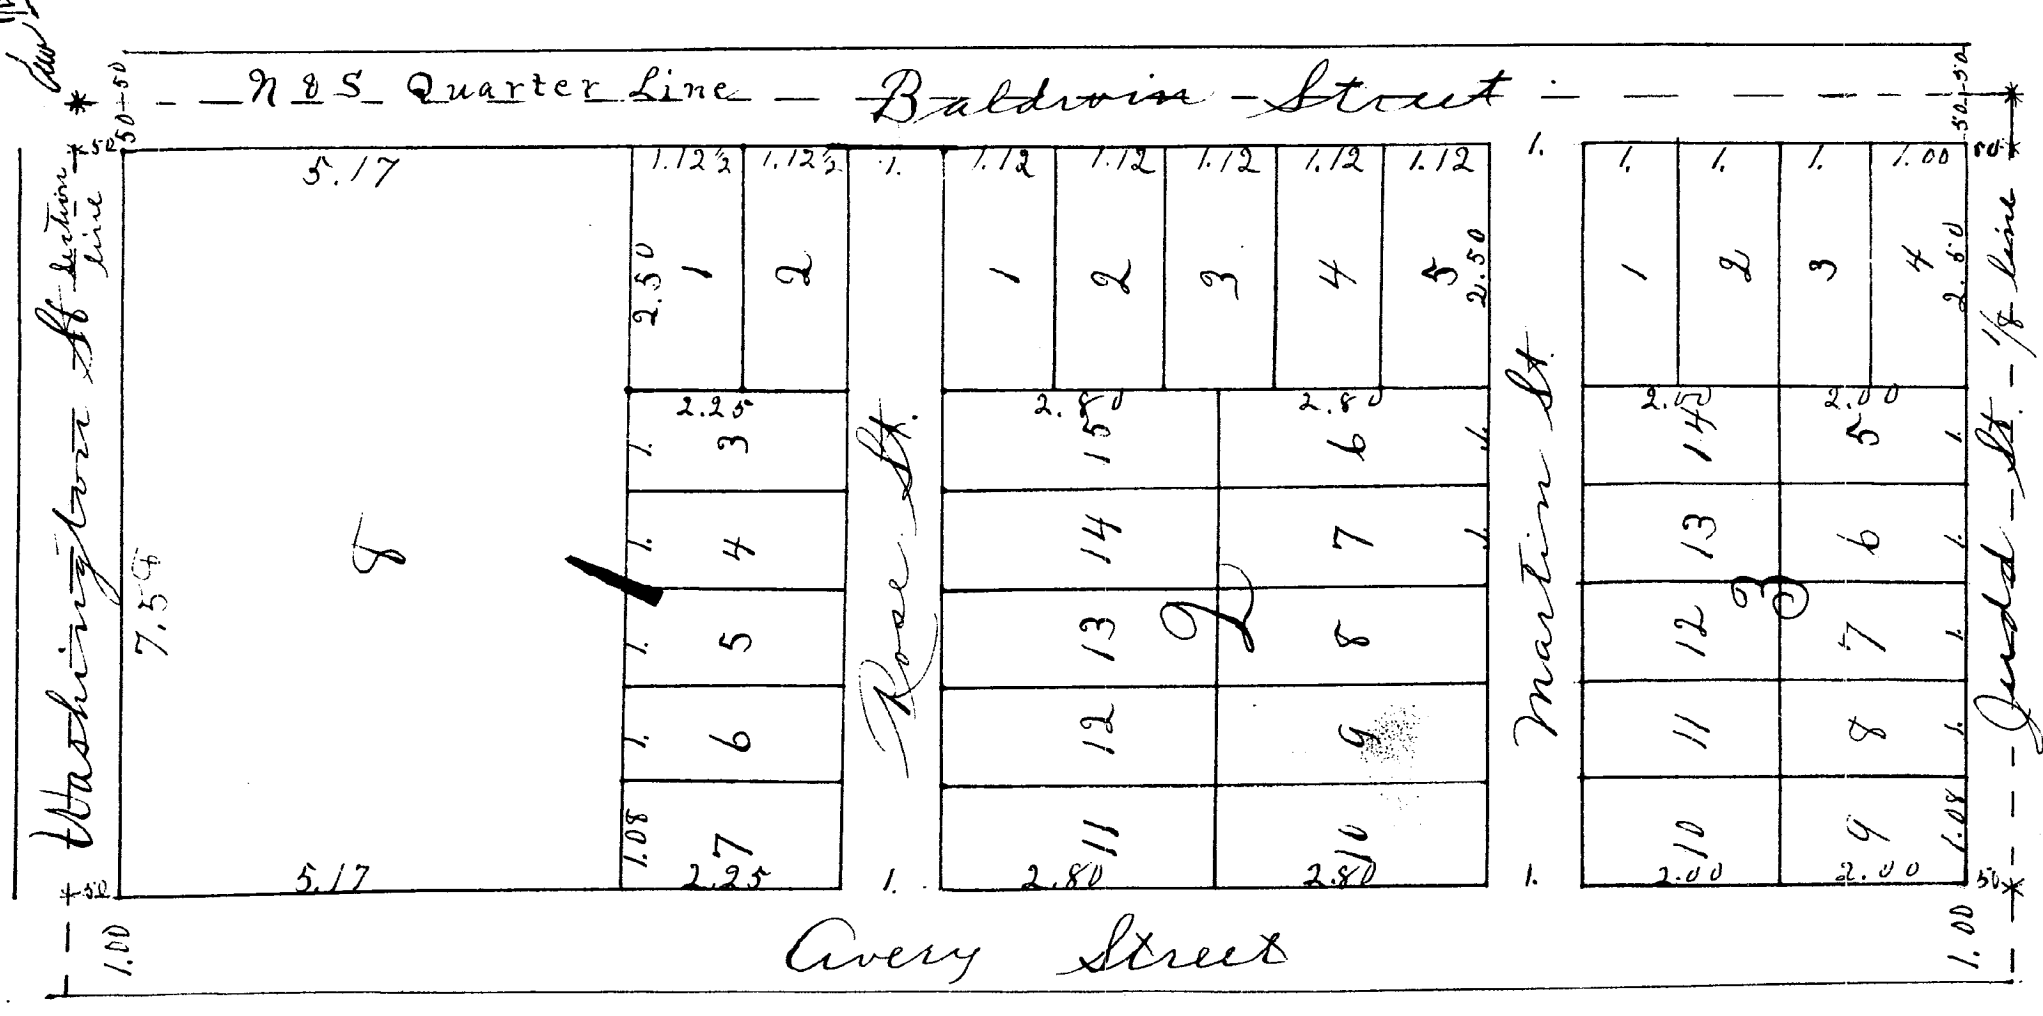

Section in Township Nine North of Range Eight West Nine Chains and Eight Links west from the Quarter East on said line running thence East on said section line nine Chains and Eight Links to said Quarter East thence South along the North and South quarter line of said section twenty Chains and two Links to the West thence West on the South line of the North East Quarter of the North West Quarter of said section nine Chains and Eight Links thence North to the place of beginning. John Avery, Registrar of the land shown bounded and described have caused the same to be surveyed and subdivided into blocks lots and streets as shown by the map on the opposite side of this plat. The same to be known as John Avery's Addition to the Village of Greenville Montcalm County Michigan.

In presence of
Willard H. Ketter
C. H. Crofoot
Witness my hand and seal at Greenville March 23d 1891.
J. H. Avery (LS)

State of Michigan } ss
Montcalm County } I Edward H. Jones do certify that I have surveyed
the premises above described and subdivided the same into blocks lots and streets
as shown by the within Plat on which distances are marked in chains and links.
Witness my hand and seal at Greenville March 23d 1891.
In presence of
Willard H. Ketter
C. H. Crofoot
5th Stamp
E. H. Jones
Surveyor

State of Michigan } ss
County of Montcalm } On this 23 day of March A.D. 1891.
Personally came before me the above named John Avery and Edward H. Jones known to
me to be the persons named in and who executed the above instrument and severally
acknowledged the execution of the same to be their free act and deed.
Willard H. Ketter
Justice of the Peace
In and for said County.

STATE OF MICHIGAN, } ss
COUNTY OF MONTCALM, } Office of Register of Deeds.

I, Wm. P. Lunn, Register of Deeds for said County, do hereby certify that the annexed and foregoing copy is a true transcript, compared by me with the original record in my office of an instrument which was received for record in said office on the 24th day of May of 1892, and recorded in Liber J of Deeds on page 4394440, and that it is a true transcript of the whole of such original record.

Witness my hand and the seal of said office at Stanton, in said County, this 1st day of June, A. D. 1892.

John Avery's Addition
to the
Village of Greenville.

And Description of Page 439

PROCEDED AND FILED
ACT 136 LAWS 1895
IN AUDITOR GENERAL'S OFFICE
JUN 2 - 1892

John H. Stevens, Register