


Moons Addition, Plat & Description, Paid for second
to the City of June 2nd A.D. 1892 at 4 o'clock P.M.
Greenville.
J. A. Stanton, Register.

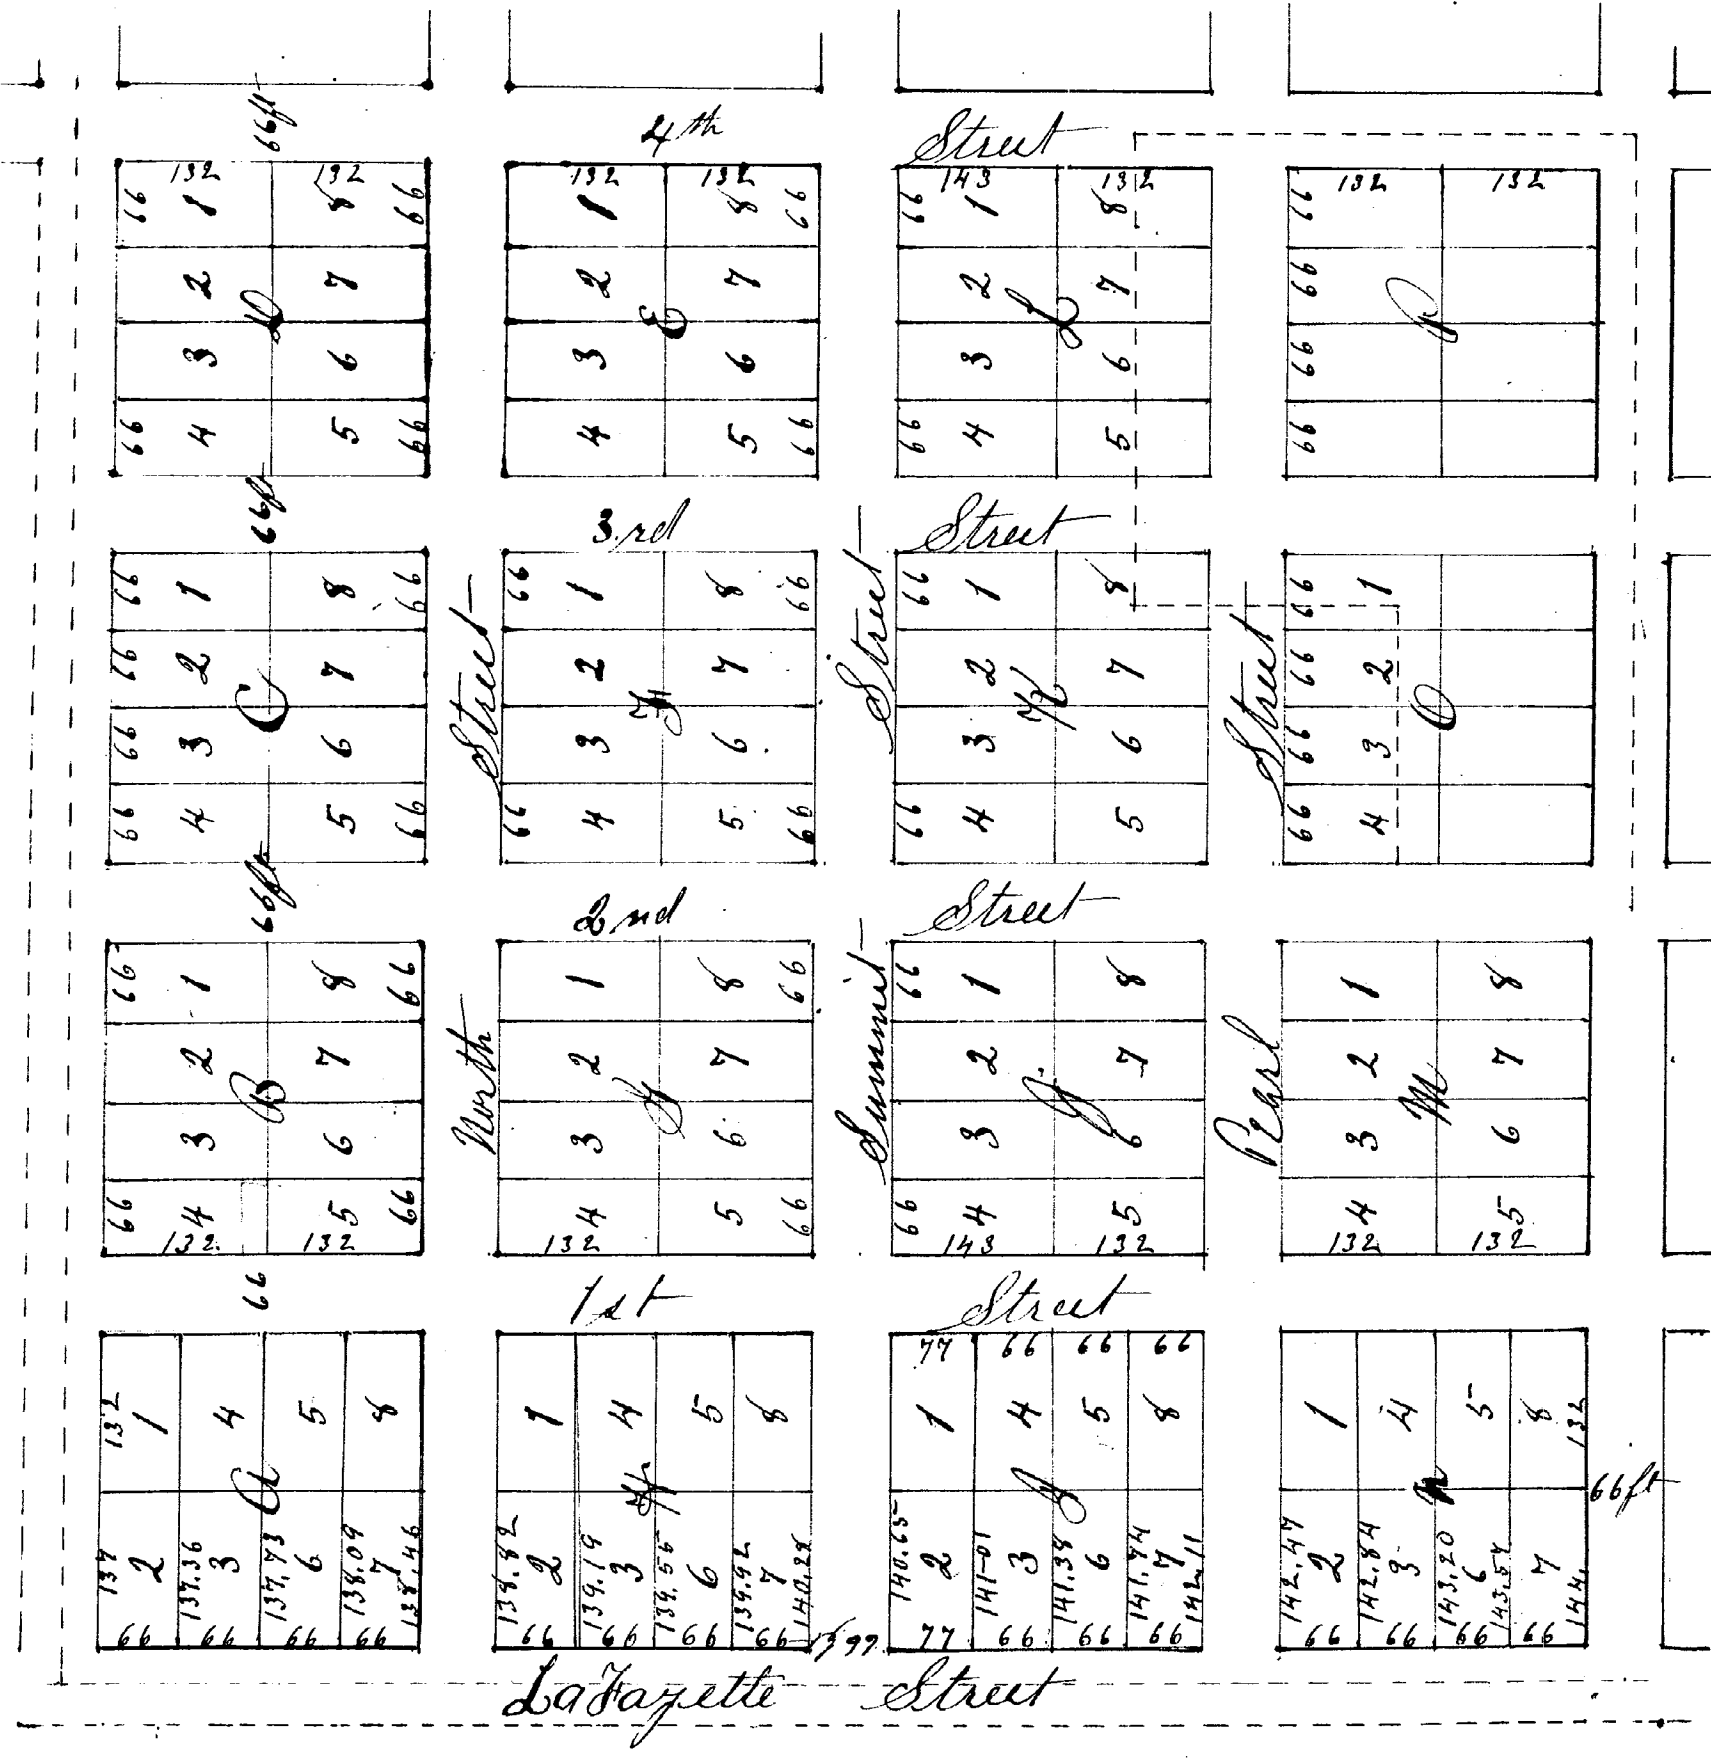

Plat of Moons Addition
to the
City of Greenville

STATE OF MICHIGAN, ss
COUNTY OF MONTCALM, ss
Office of
Register of Deeds.

I, Wm. P. Lunn, Register of Deeds for said County, do hereby certify that the annexed and foregoing copy is a true transcript, compared by me with the original record in my office, of an instrument which was received for record in said office on the 22nd day of June, A. D. 1892, and recorded in Liber 9 of Deeds on page 4567457, and that it is a true transcript of the whole of such original record.

Witness my hand and the seal of said office at Stanton, in said County, this 1st day of June, A. D. 1892.
Wm. P. Lunn
Register of Deeds.

Description of Moons Addition to the City of Greenville Montcalm County Michigan
Commencing at the south east corner of the north west quarter of the north and west quarter of the north (80) Eighty Rods and 11. Eleven feet. Thence west Eighty Rods and one-half feet from thence south along section line Eighty Rods & Eleven feet from thence east Eighty Rods. And thence feet to place of Beginning.
Thence all men by their presents that I both in Moons proprietor of the premises above described have caused the same to be surveyed and divided into blocks lots and strabs as shown by the map on the reverse side of this sheet the same to be known as Block A B C D E F G H I J K L M N O P Q R S T U V W X Y Z of Moons Addition to the City of Greenville.
Reserving from this map all of Block C a part of Block D & I described as follows
Commencing at the south east corner of the above described premises Thence North six chains and fifty links Thence west six chains & fifteen links Thence South six chains & fifteen links Thence east six chains & fifteen links also second survey as follows Commencing at the south west corner of the last described strab Thence running north along the line of the reserve twelve rods Thence running west parallel with south line of said lot fourteen rods Thence south twelve rods Thence east fourteen rods to place of beginning. All being in the north west quarter of section ten Town nine North of Range Eight West
Witness my hand and seal this 20th day of June A.D. 1892.
In presence of
E. H. Jones
H. B. Fargo.

State of Michigan
Montcalm County } I do hereby certify that the premises above described were surveyed by me in the month of April A.D. 1892 and divided into blocks lots and strabs as shown by the map on the opposite side of this sheet on which distances are marked in feet.
Witness my hand and seal this 20th day of June A.D. 1892.
In presence of
E. H. Jones
H. B. Fargo.

State of Michigan
County of Montcalm } On this 20th day of June A.D. 1892
Personally came before me the above named Seth M. Moons and Edward H. Fargo to me known to be the person named in and who executed the above and foregoing map. Descriptions and Certificates and acknowledged the same to be their free act and deed.
Edward H. Fargo
Seth M. Moons

Edward H. Jones
Notary Public.

PROCURER AND FILED
ACT 136 LAWS 1895
IN AUDITOR GENERAL'S OFFICE

John T. Thierney
Auditor General