


L. and Macomber
 Moses R. Jeffords
 Addition to Greenville
 Plat of Reservation made for road
 Sept. 1st A.D. 1892 at two o'clock P.M.
 S. W. Stevens Register

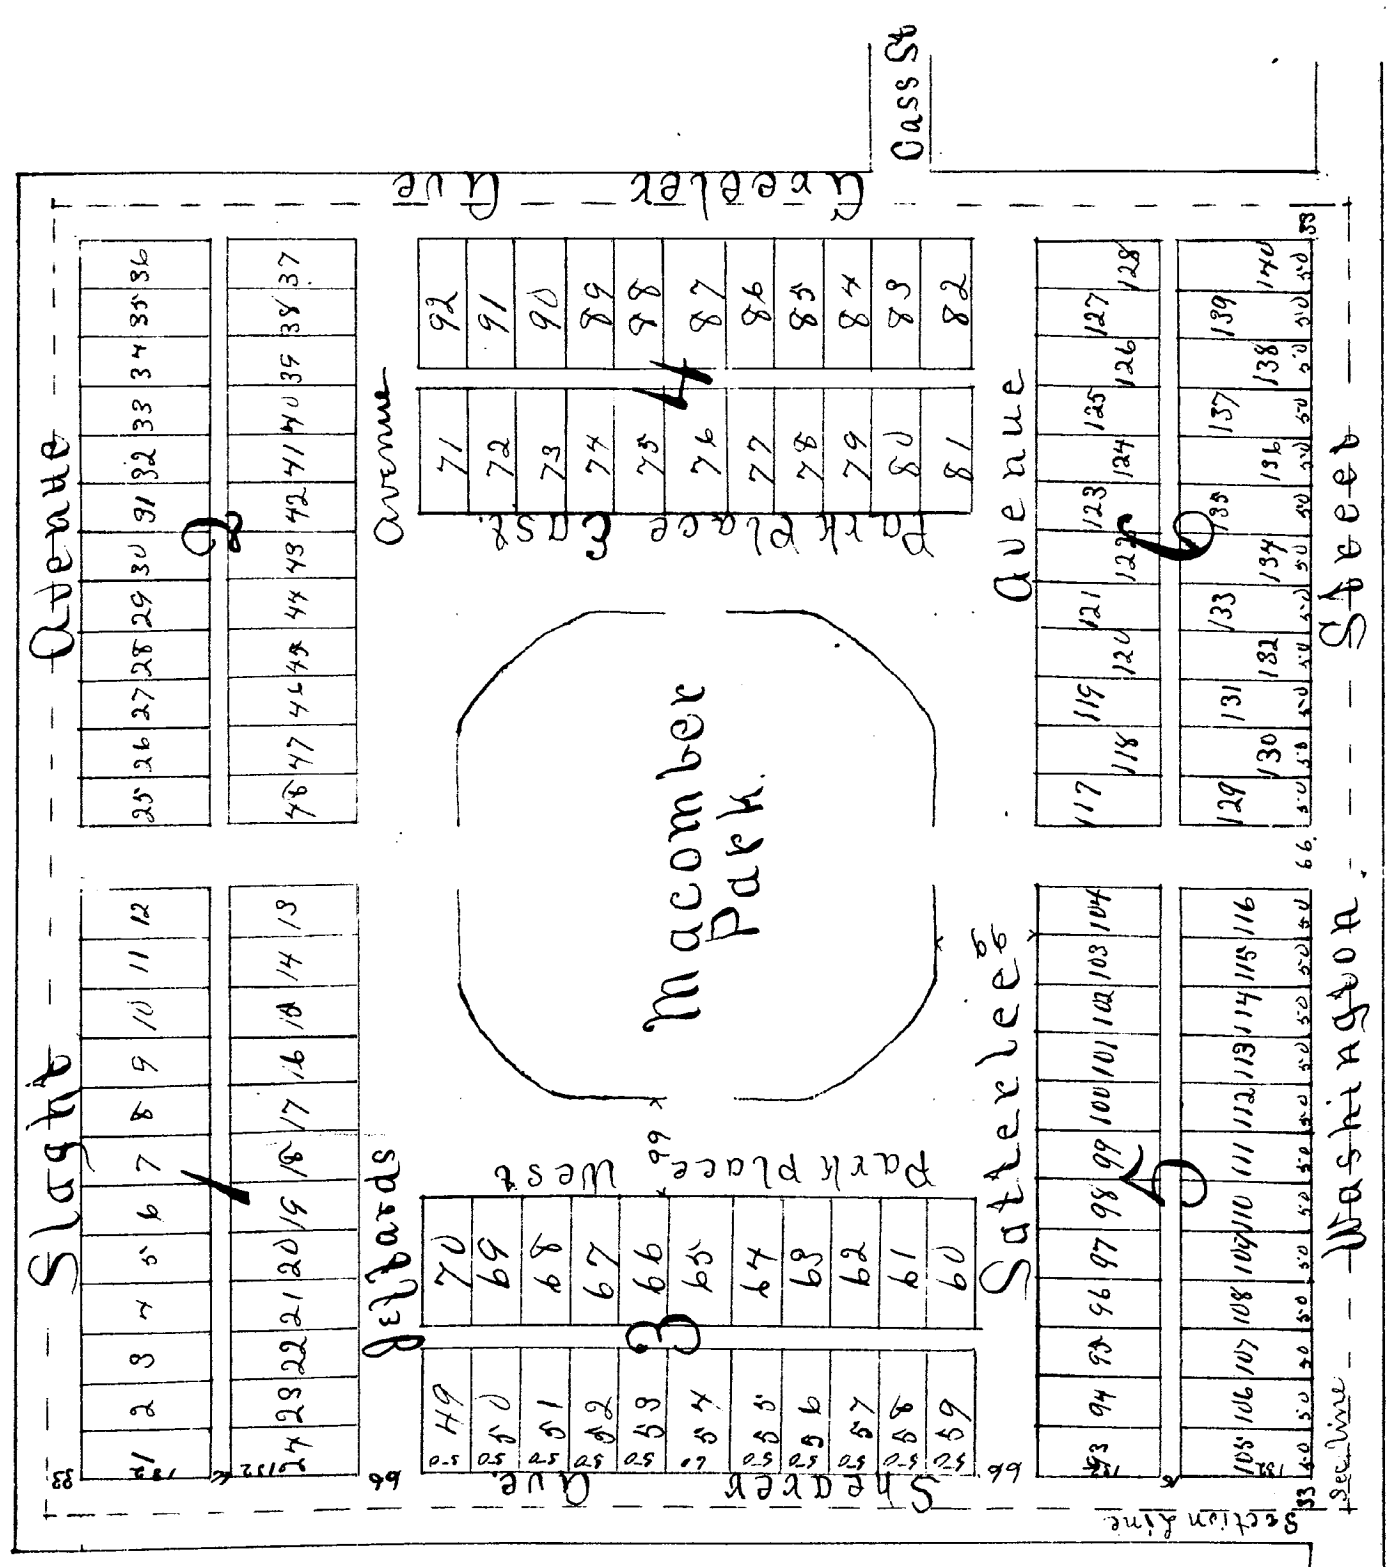

Macomber & Jeffords
 Addition to
 Greenville

Entire Plat vacated
 Vol. 3 - Page 114

STATE OF MICHIGAN, ss
 COUNTY OF MONTCALM,
 I, Wm. P. Lunn, Register of Deeds for said County, do hereby certify that the annexed and foregoing copy is a true transcript, compared by me with the original record in my office, of an instrument which was received for record in said office on the 3rd day of September, A. D. 1892, and recorded in Liber of Deeds on pages 562 & 563, and that it is a true transcript of the whole of such original record.
 Witness my hand and the seal of said office at Stanton, in said County, this 1st day of June, A. D. 1897
 Wm. P. Lunn
 Register of Deeds.

PROCURED AND FILED
 ACT 136 LAWS 1895
 IN AUDITOR GENERAL'S OFFICE
 JUN 9 - 1897 189
 John F. Klein
 Deputy Auditor General.

Description of Macomber and Jeffords Addition to Greenville.
 All of the South west quarter of the South west quarter of Section 9 Town 8 North Range 8 West State of Michigan.
 Upon all men by their inventors that as L. and Macomber and Moses R. Jeffords, Proprietors of the land above described have caused the same to be surveyed and subdivided in lots blocks streets and a park, as shown by the plat on the opposite side of this sheet, the same to be known as Macomber & Jeffords Addition to Greenville Montcalm Co Michigan. The size of lots and width of streets are indicated in feet. Witness our hands and seals at Greenville this 10th day of August.

In presence of
 D. Y. Saph
 A. L. Slight
 State of Michigan } ss
 County of Montcalm }
 I Edward D. Smalley do hereby certify that I have surveyed the land above described by direction of L. and Macomber and Moses R. Jeffords the proprietors thereof and subdivided the same into lots blocks streets and a park, as shown on the plat on the opposite side of this sheet. Witness my hand and seal at Greenville
 In presence of
 D. Y. Saph
 A. L. Slight

State of Michigan } ss
 County of Montcalm }
 Came before me L. and Macomber Moses R. Jeffords and Edward D. Smalley known to me to be the persons named in and who executed the above instrument who personally acknowledged the execution of said instrument to be their free act and deeds.
 D. Y. Saph
 Notary Public.

PLAT * --village of CORAL PART VACATED-

Circuit Court April 15-1872 Liber 2 Page 411
On motion of Ellsworth and Lewis Attorney for said petitioner, it is ordered,
and adjudged by this courtm that Blocks Three four and Ten, of Chas. Parker's
Plat of the Village of Coral with all these lots and streets now platted,
on record in the Register Office in Liber P Page 489 and 490 be and the same
are hereby vacated.
This is the first plat by Chas Parker, And Gen Vol 151 P 12062

Curts & Taylor
Plat Examiners


Vol 153- Page 12867- Vol 151- Page 12659

PLAT - MACOMBER AND JEFFERDS ADDITION TO Village of Greenville. All va cated

By Circuit Court October 15, 1877 C C Journal
No 2 Page 437
It is ordered and adjudged by the court now here that the said plat known
as Macomber and Jefferds Addition to Greenville with all its lots Parks,
and Streets and Avenues, allplatted is hereby vacated. See Fairgrounds Addition
which comes above plat.
And Gen Dept Vol 71 P 4457

Curts & Taylor
Plat Examiners

Vol 153- Page 12882

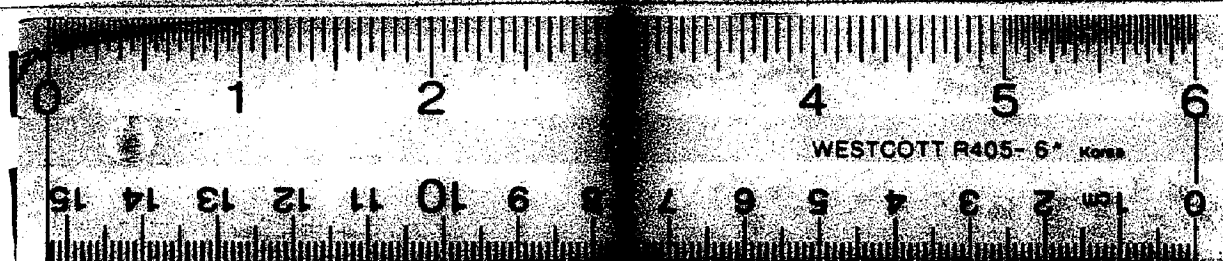

16 X