Myron Riders Addition
To the
City of Greenville
Plat & Descriptions

Recd for record Oct 21st
A.D. 1872 at one o'clock P.M.
J.H. Stevens
Register.

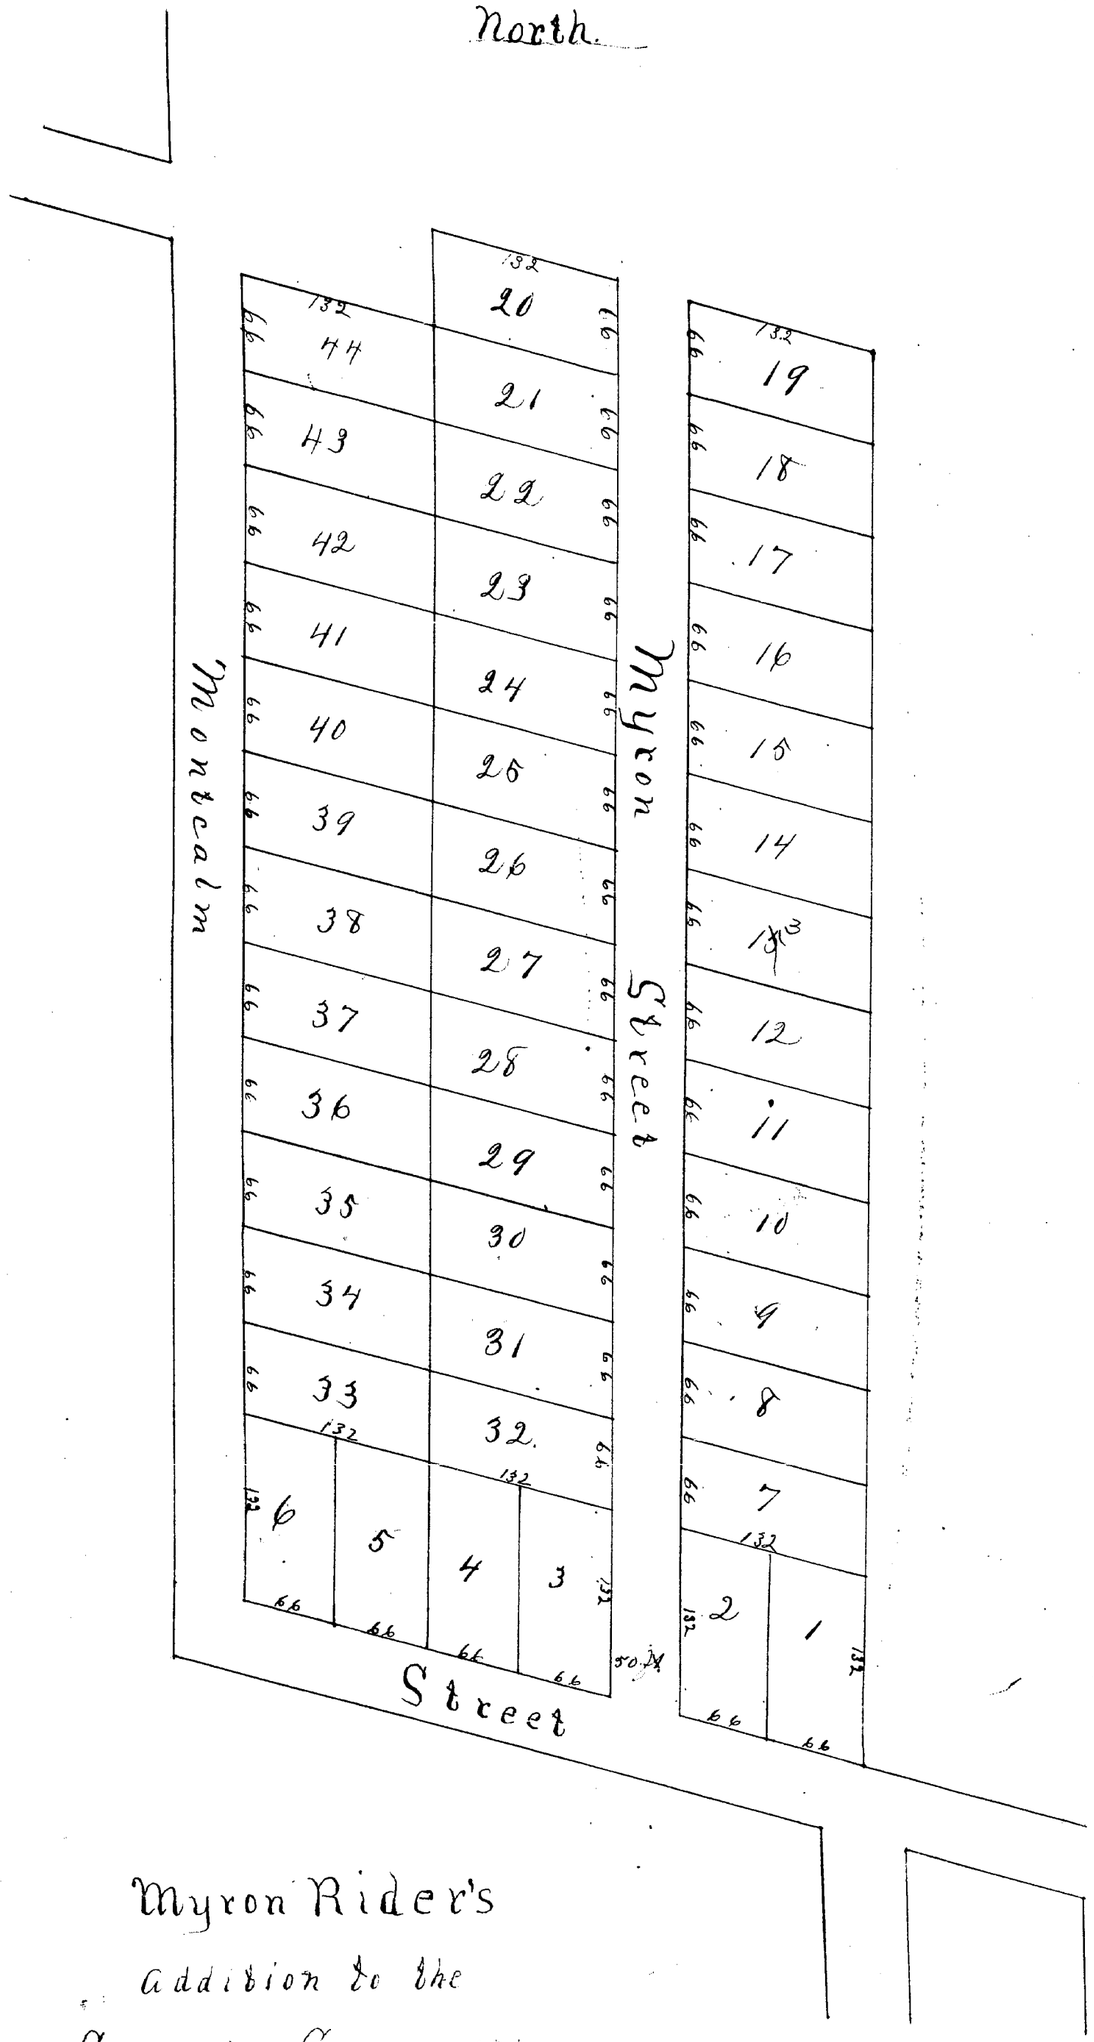

Description of Myron Riders Addition to the City of Greenville Montcalm County State of Michigan.
Commencing at the north west corner of lot no. 7 in Township No. 9 north of Range No. 8 West. Thence South on the west line of Section 9 sixty seven links. Thence South 63°45' east Twenty two chains and twenty eight links for a place of beginning. From thence south 30' W. fifteen chains. thence south 75° East seven chains and fifty six links. Thence north 30' east fifteen chains and twenty five links. thence to the place of beginning.

Know all men by these presents. That I Myron Rider proprietor of the premises above described. have caused the same to be surveyed and divided into Lots and Streets as shown by the map on the reverse side of this sheet. and the same to be known as Myron Riders Addition to the city of Greenville. This addition being located on the above described tract.

Witness my hand and seal this 9th day of July A.D. 1872

In presence of
Thos J Potter

Myron Rider [SS]

State of Michigan.
Montcalm County.

I do hereby certify that the premises above described were surveyed by me in the month of July A.D. 1872. and divided into Lots and streets as shown by the map on the reverse side of this sheet. on which descriptions are marked in feet.

Witness my hand and seal this 9th day of July A.D. 1872

In presence of
Thos J Potter

E. H. Leaming. [SS]

State of Michigan.
Montcalm County.

On this 9th day of July A.D. 1872. personally came Myron Rider and Edward H Leaming. personally known to me to be the persons named in the above statement. and acknowledge to be their free act and deed.

Ed. B. Schemerhorn Notary Public.
Montcalm Co Mich.

STATE OF MICHIGAN, COUNTY OF MONTCALM, } ss **Office of Register of Deeds.**

I, Wm. P. Lunn, Register of Deeds for said County, do hereby certify that the annexed and foregoing copy is a true transcript, compared by me with the original record in my office, of an instrument which was received for record in said office on the 21st day of October, A. D. 1872 and recorded in Liber 2 of Deeds on page 610-611, and that it is a true transcript of the whole of such original record.

Witness my hand and the seal of said office at Stanton, in said County, this 1st day of June, A. D. 1897

Wm P Lunn
Register of Deeds.

PROCURED AND FILED
ACT 136 LAWS 1895
IN AUDITOR GENERAL'S OFFICE
JUN 2 - 1897 189
John T. Winnie
Deputy Auditor General.

A 4451
12883