



VANKUREN'S First Addition To The City of GREENVILLE

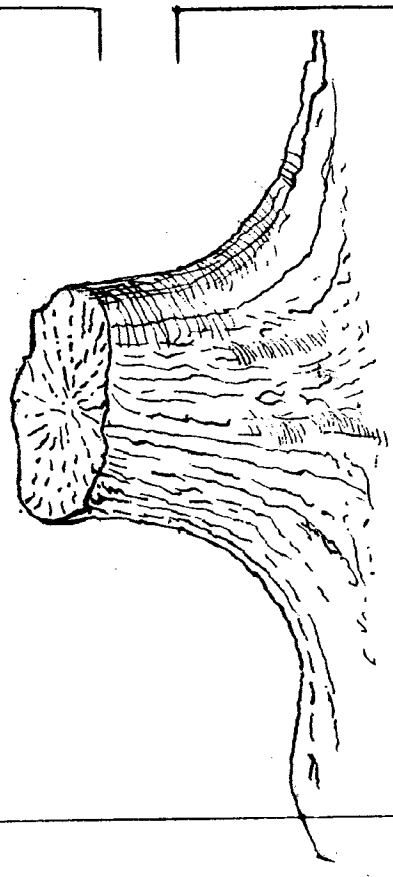

Part of Plat distributed
vol 286 Page 21033

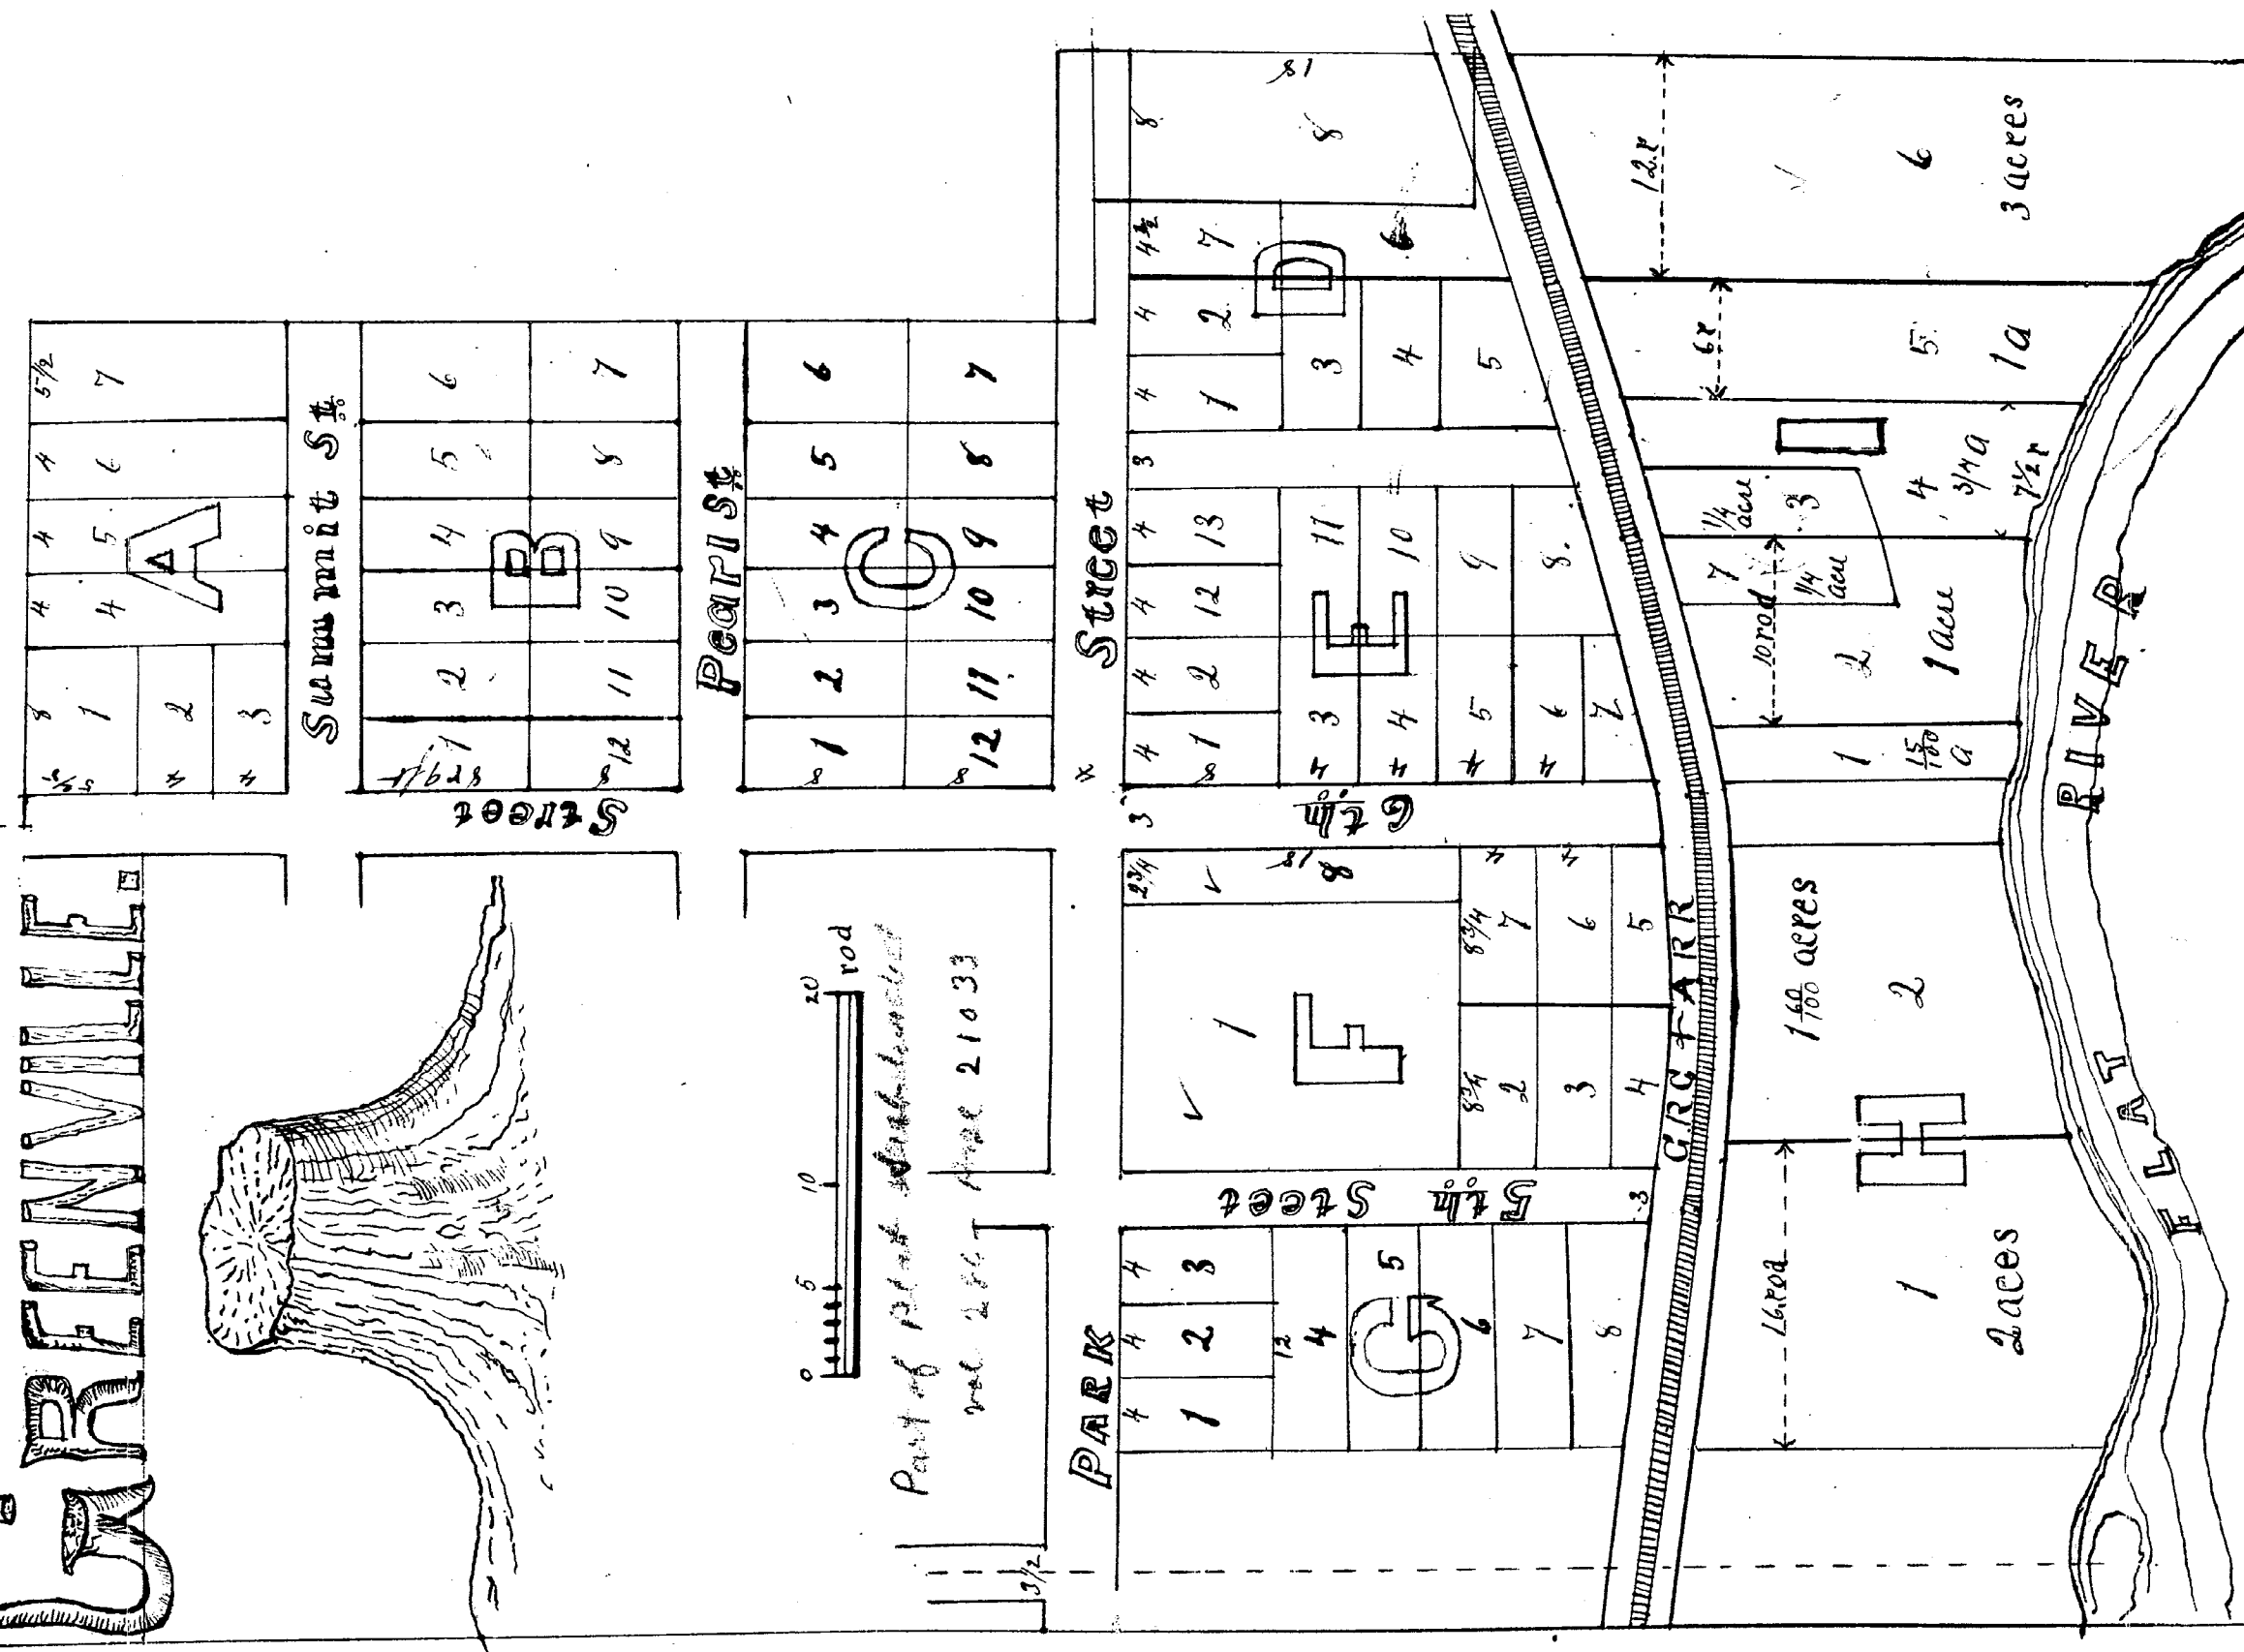

Recorded for record May 19th 1893
At Toledo, Ohio
Gerrit Van Kuren, regisr

Description of Van Kuren's first addition to the City of Greenville.
Beginning at a point 40 rods East (on the section line) from the N.W. corner of the S.E. quarter of the N.W. quarter of section 10, Town 9 North Range 8 West, and running South 80 rods and six feet thence West 83 and 12 1/2 feet thence South to the Flat River, thence along said river boundary line to the 1/4 section post at the center of said section 10, thence South along the 1/4 line to a point 80 rods and 5 feet South of the quarter post on the north side of said section 10, thence West four feet, rods thence North 55 rods and 9 feet thence West 16 rods and 9 feet thence North 24 3/4 rods to the place of beginning.
Know all men by these presents that I Roman Van Kuren, proprietor of the land above described, have caused the same to be surveyed and divided into blocks, lots and streets, as shown by the plat on this sheet, the same to be known as Van Kuren's first addition to the City of Greenville, Montcalm County, Michigan. The sizes of the lots and width of streets are indicated in rods and feet. Witness my hand and seal at Greenville May 16th 1893.
Roman Van Kuren (S.S.)
State of Michigan (S.S.)
County of Montcalm (S.S.)
I, Edward D. Smalley, do hereby certify that I have surveyed the land described in the above instrument by direction of Roman Van Kuren proprietor thereof and divided the same into blocks, lots and streets as shown on the plat. Witness my hand and seal at Greenville May 16th 1893.
E. D. Smalley (S.S.)

STATE OF MICHIGAN, ss Office of Register of Deeds.
COUNTY OF MONTCALM.
I, Wm. P. Lunn, Register of Deeds for said County, do hereby certify that the annexed and foregoing copy is a true transcript, compared by me with the original record in my office, of an instrument which was received for record in said office on the 19th day of May, A. D. 1893, and recorded in Liber 30 of Deeds on page 2247 & 2267, and that it is a true transcript of the whole of such original record.
Witness my hand and the seal of said office at Stanton, in said County, this 1st day of June, A. D. 1897.
Wm. P. Lunn
Register of Deeds.

PROCEDED AND FILED
ACT 136 LAWS 1895
IN AUDITOR GENERAL'S OFFICE
JUN 2 1897
John F. Whitte, 1897
Auditor General

CITY OF GREENVILLE

411 SOUTH LAFAYETTE STREET
GREENVILLE, MICHIGAN 48838
616-754-5645

July 10, 1981



OFFICE OF CLERK-TREASURER

Department of the Auditor General
Lansing, Michigan 48900

Dear Sir:

Minutes of a regular meeting of the Greenville City Council held in the City Hall on July 7, 1981, at 8:00 P.M., were as follows:

Councilperson McNiel RESOLVED: That pursuant to MCL 560.256 and MCL 560.257, MSA 26.430 (256) and MSA 26.430 (257), and following proper prior publication of the proposed vacation of part of the platted street mentioned below, and following a hearing held at a regular meeting of the Greenville City Council on July 7, 1981, and following a favorable recommendation of the Greenville Planning Commission;

BE IT RESOLVED: That the following portion of a platted street in the City of Greenville be and hereby is hereafter vacated and forever abandoned by the City of Greenville:

That portion of Sixth Street lying south of the Grand Trunk Western Railroad right-of-way and north of the Flat River, being a portion of Van Kuren's First Addition to the City of Greenville.

Reserving unto the City of Greenville and various public utilities, a permanent easement over, across and under the above for public utility purposes.

This Resolution is to be effective upon recording with the Montcalm County Register of Deeds and upon filing with the Treasurer for the State of Michigan. The City Clerk is directed to transmit a certified copy of this Resolution to the Montcalm County Register of Deeds for recording and to the State Treasurer. Councilperson London supported. Unanimously adopted.

VACATION OF SIXTH STREET

Page 2

July 10, 1981

I, David R. Moore, Clerk-Treasurer of the City of Greenville, Michigan, do hereby certify that the foregoing is a true copy of a resolution duly adopted by the City Council of the City of Greenville, Michigan.

David R. Moore
DAVID R. MOORE
Clerk-Treasurer

DRM/sif

12888 212886

CITY OF GREENVILLE

411 SOUTH LAFAYETTE STREET
GREENVILLE, MICHIGAN 48838
616-754-5645



July 10, 1981

OFFICE OF CLERK-TREASURER

Department of the Auditor General
Lansing, Michigan 48900

Dear Sir:

Minutes of a regular meeting of the Greenville City Council held
in the City Hall on July 7, 1981, at 8:00 P.M., were as follows:

Councilperson McNiel RESOLVED: That pursuant to MCL 560.256
and MCL 560.257, MSA 26.430 (256) and MSA 26.430 (257) and following
proper prior publication of the proposed vacation of part of the
platted street mentioned below, and following a hearing held at a
regular meeting of the Greenville City Council on July 7, 1981, and
following a favorable recommendation of the Greenville Planning Com-
mission;

BE IT RESOLVED: That the following portion of a platted street
in the City of Greenville be and hereby is hereafter vacated and for-
ever abandoned by the City of Greenville:

That portion of State Street, as platted, that lies east of the
C&O Railroad and immediately south of Lots 22, 23 and 24, Block K,
Edward's Third Addition to the City of Greenville.

Reserving unto the City of Greenville and various public utilities,
a permanent easement over, across and under the above for public utility
purposes.

This Resolution is to be effective upon recording with the Montcalm
County Register of Deeds and upon filing with the Treasurer for the
State of Michigan. The City Clerk is directed to transmit a certified
copy of this Resolution to the Montcalm County Register of Deeds for
recording and to the State Treasurer. Councilperson London supported.
Unanimously adopted.

VACATION OF STATE STREET

Page 2

212886
212888
July 10, 1981

I, David R. Moore, Clerk-Treasurer of the City of Greenville,
Michigan, do hereby certify that the foregoing is a true copy of a
resolution duly adopted by the City Council of the City of Greenville,
Michigan.

David R. Moore

DAVID R. MOORE
Clerk-Treasurer

DRM/slf

CITY OF GREENVILLE

411 SOUTH LAFAYETTE STREET
GREENVILLE, MICHIGAN 48838
616-754-5645

January 7, 1982

OFFICE OF CLERK-TREASURER

Michigan Department of Commerce
P. O. Box 30004
Lansing, Michigan 48909-7504

Dear Sir:

Minutes of a regular meeting of the Greenville City Council held in the City Hall on January 5, 1982, at 8:00 P.M., were as follows:

Councilperson London RESOLVED: That pursuant to MCL 560.256 and MCL 560.257, MSA 26.430 (256) and MSA 26.430 (257), and following proper prior publication of the proposed vacation of part of the platted street mentioned below, and following a hearing held at a regular meeting of the Greenville City Council on January 5, 1982, and following a favorable recommendation of the Greenville Planning Commission;

BE IT RESOLVED: That the following portion of a platted street in the City of Greenville be and hereby is hereafter vacated and forever abandoned by the City of Greenville:

That part E Cass St R/W bet a line 20 ft E of E line Lot 14, Blk A extending N to S line Lot 23, Blk B and E line Lot 24, Blk B extended S to N line Lot 17, Blk A, Edward's Third Add, City of Greenville, Michigan

Reserving unto the City of Greenville and various public utilities a permanent easement over, across and under the above for public utility purposes.

This Resolution is to be effective upon recording with the Montcalm County Register of Deeds and upon filing with the Treasurer for the State of Michigan. The City Clerk is directed to transmit a certified copy of this Resolution to the Montcalm County Register of Deeds for recording and to the State Treasurer. Councilperson Stevens supported. Unanimously adopted.



MICHIGAN DEPARTMENT OF COMMERCE
January 7, 1982
Page Two

I, David R. More, Clerk-Treasurer of the City of Greenville, Michigan, do hereby certify that the foregoing is a true copy of a resolution duly adopted by the City Council of the City of Greenville, Michigan.

David R. More

DAVID R. MOORE
Clerk-Treasurer

DRM/slf