


BAMBER'S ADDITION

TO THE

VILLAGE OF STANTON.

Received and filed in
Auditor General's office
Aug 11-1874 J. H. P. Reg.
of Mich.

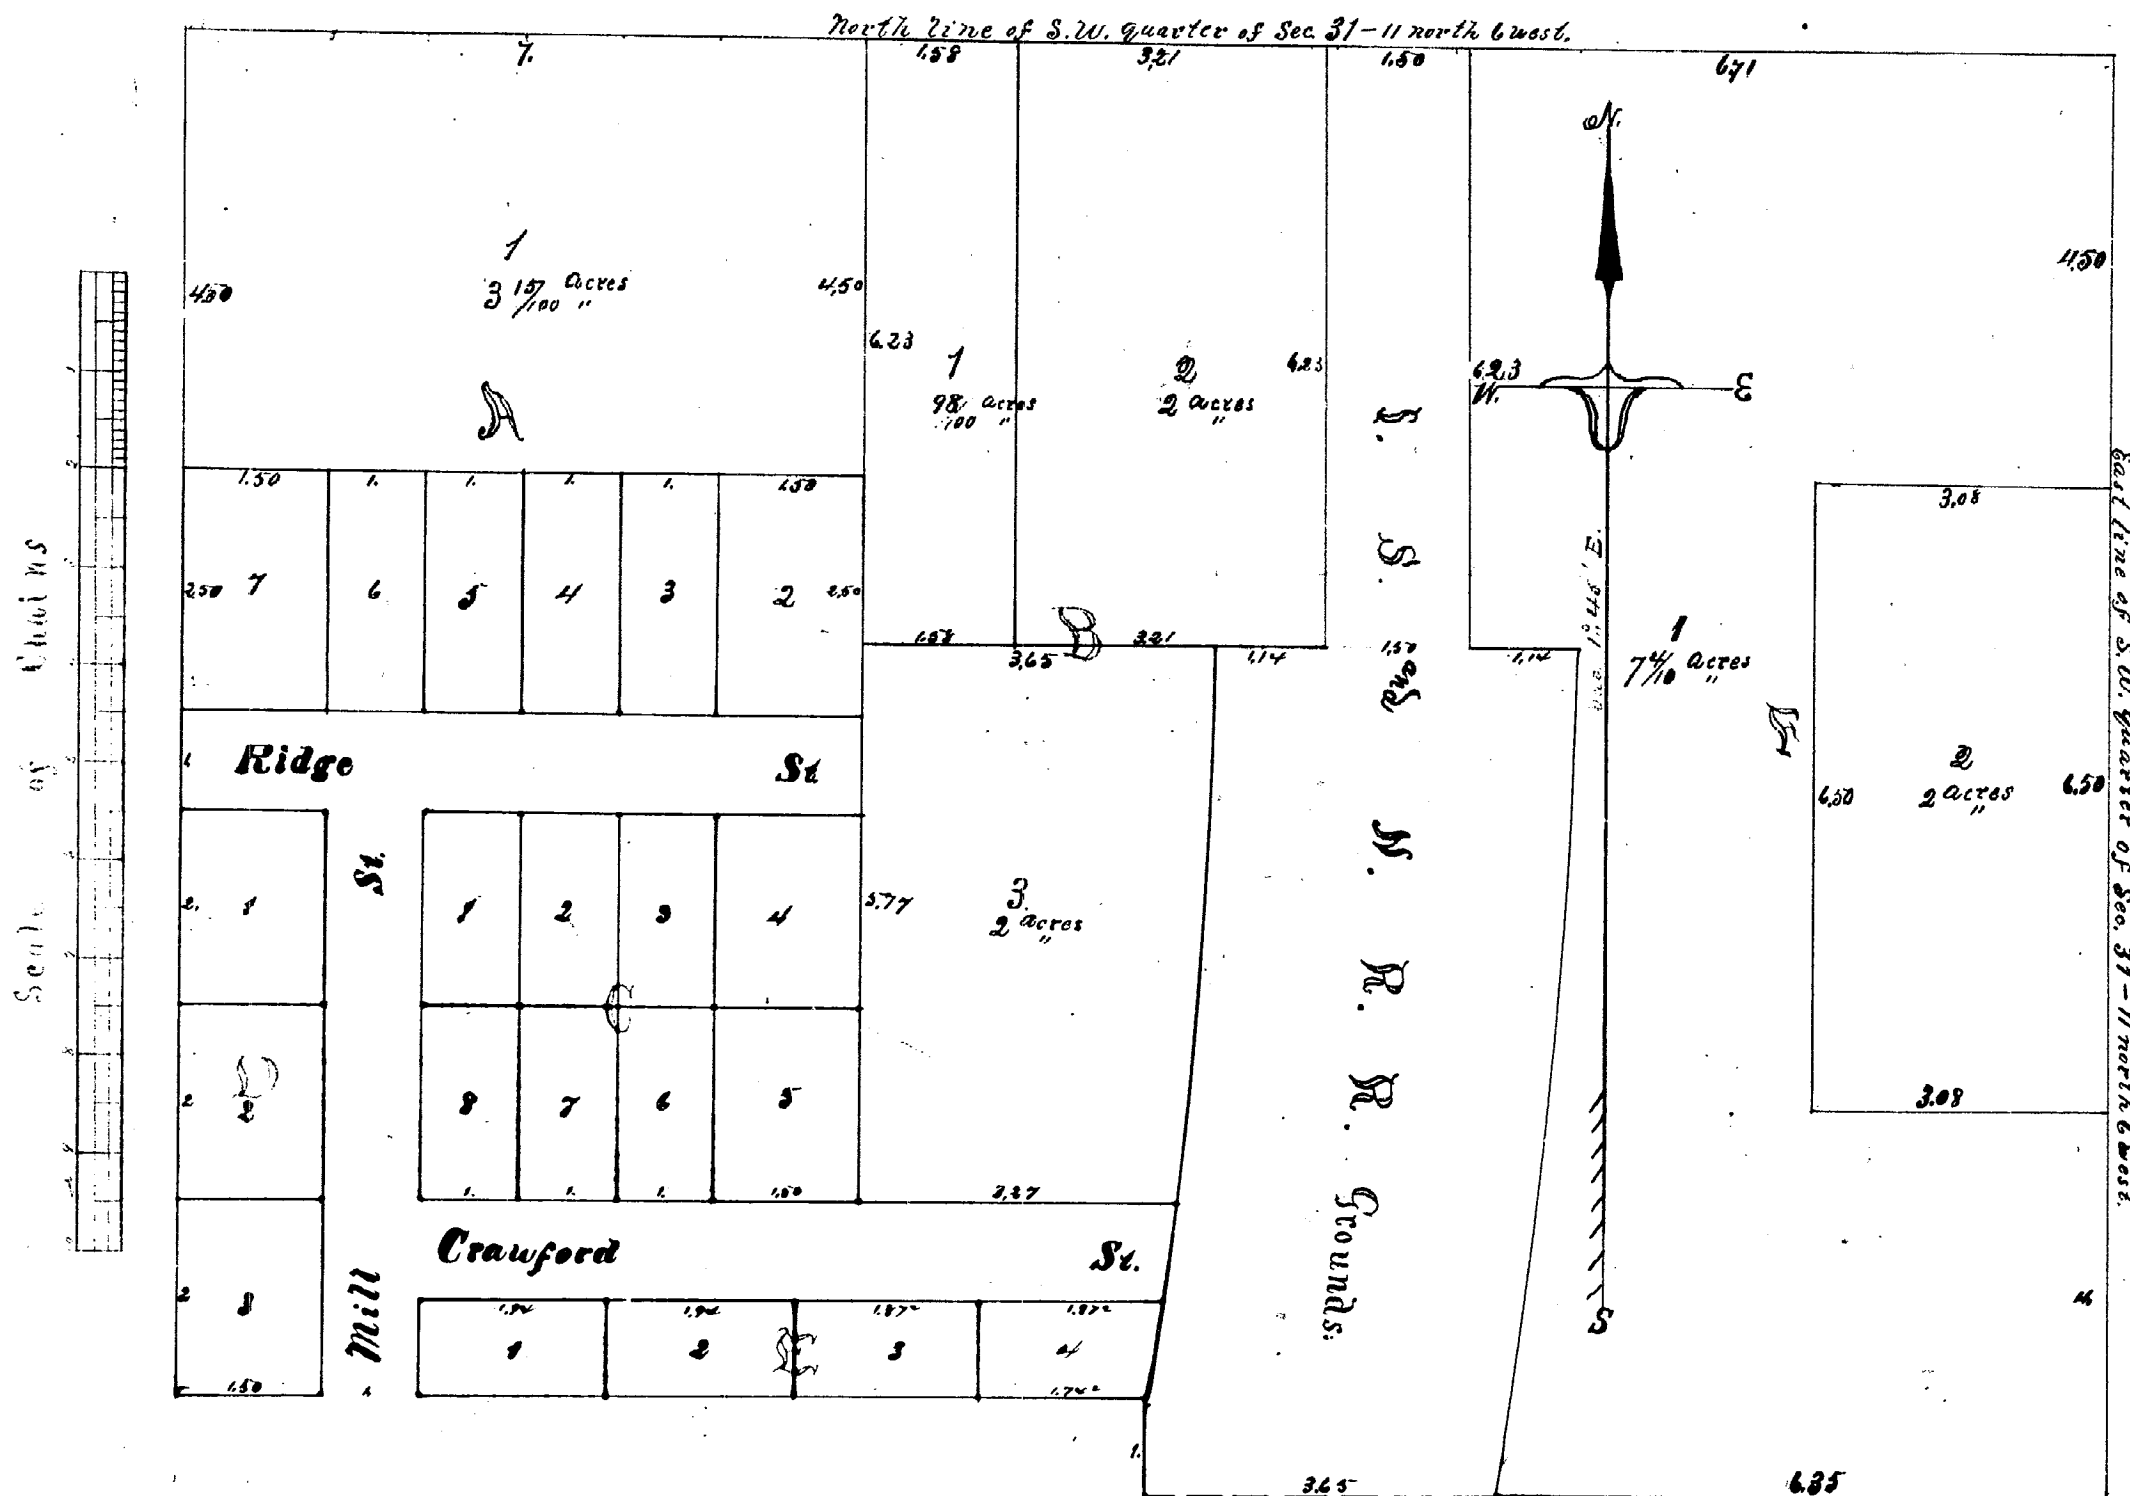

Know all men to these presents that we Robert Bamber and Mary C. Bamber his wife of Stanton, Michigan, in pursuance of the Statute in such case made and provided do offer for record the annexed Plat of an addition to the Village of Stanton to be known and designated as Bamber's Addition to the Village of Stanton, and do certify and declare that the exterior boundaries of the lands included in said Plat are as follows, to wit: Beginning at the north east corner of the south west quarter of section thirty one (31), Township Eleven (11), Range Six (6), west of Farming, thence west, thence (20) chains; thence south thence (14) chains; thence east thence (10) chains thence south thence (11) chains thence east thence (10) chains to the place of beginning containing twenty nine (29) acres of land; And that Crawford and Ridge streets as designated and laid down in said Plat, are four rods wide and extend east and west parallel with the north and south sides of said Plat, and that Mill street is four rods wide and extends north and south parallel with the west side of said Plat; And that the scale of said Map or Plat is two (2) chains or eight (8) rods to the inch.

In witness whereof we have hereunto set our hands and seals this twenty seventh day of September in the year eighteen hundred and seventy three.

Witness of
Oscar F. Tamm
Lucilia W. Smith

Robert Bamber (S.S.)
Mary C. Bamber (S.S.)
Oscar F. Tamm (S.S.)

State of Michigan }
County of Montcalm }

On this 27th day of September, A.D. 1873 before me a notary Public in and for said County personally appeared Robert Bamber and Mary C. Bamber his wife to me known to be the persons described in and who executed the foregoing Plat and instrument who severally acknowledged the same to be their free act and deed; And the said Mary C. Bamber wife of the said Robert Bamber on a private examination by me separate and apart from her said husband acknowledged that she executed the same freely and without any fear or compulsion from any one; And the said Robert Bamber and Mary C. Bamber did disclose and acknowledge before me that the said streets are designated on said Plat shall be and remain public streets for the use of the public ground.

Oscar F. Tamm the Surveyor who made the above Plat and Map personally appeared before me and acknowledged that he executed the same.

Oscar F. Tamm

Notary Public

Notary's Office } we Oscar F. Tamm Register of Deeds and A. D. S. Gardner Surveyor, above named do hereby certify that
Montcalm County } we have carefully compared the above map or plat with the record, and that it is as it
Record for Record Sep 27th 1873 and Record in Book 1873 and Record in Page 1873
Oscar F. Tamm Register

Oscar F. Tamm Register
A. D. S. Gardner Surveyor