


(Copy.)

ISRAEL J. LUCAS' SUBDIVISION OF OUT LOT NO. 2, MOORE & SMITH'S ADDITION TO THE VILLAGE OF STANTON.

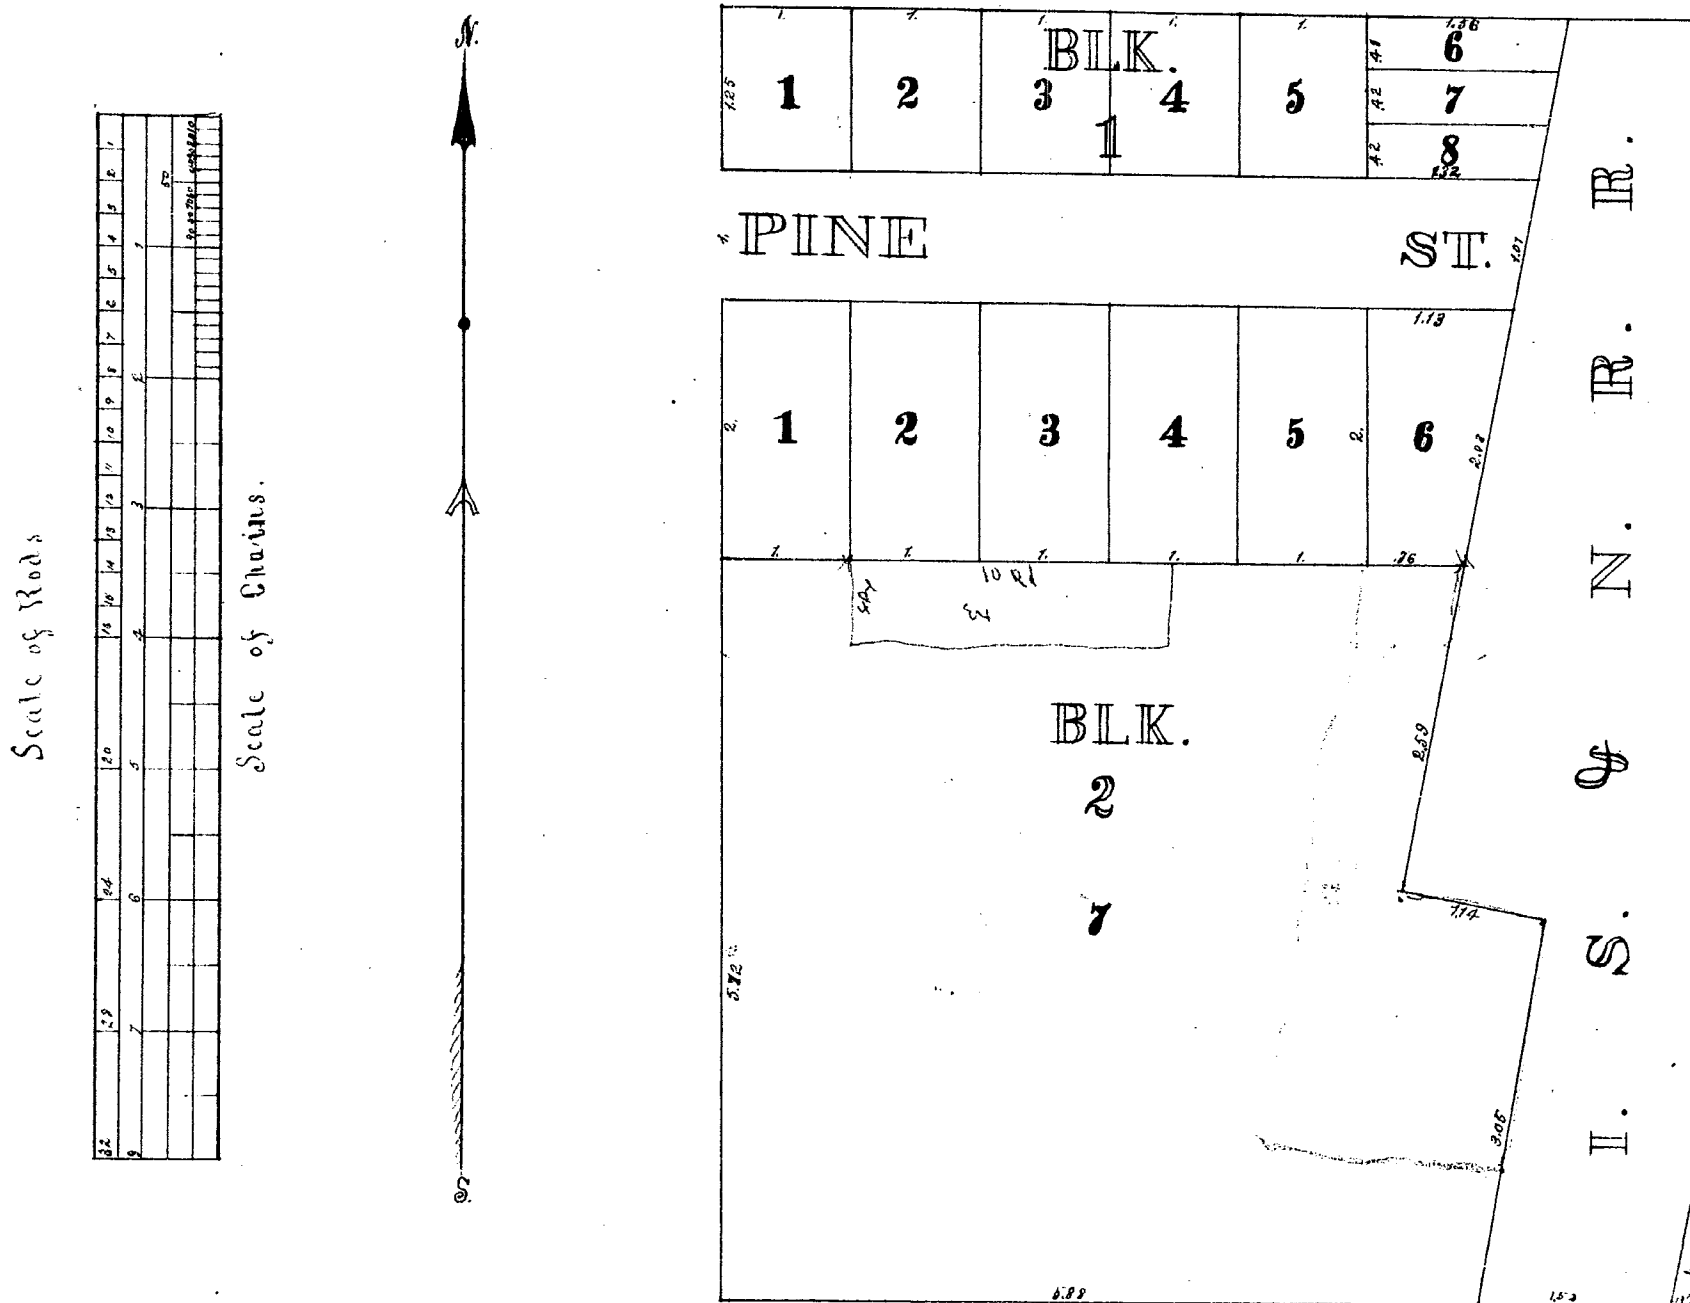

Received and filed in the
General Office for 26-1873
Attest
J. H. Smith
Register

Received for Record November 25th 1873
and Recorded after 17 days in the
General Office
Oscar Fenn
Register

Know all men by these presents that we Israel J. Lucas and Emily J. Lucas his wife of Stanton, County of Montcalm State of Michigan in pursuance of the statute in such case made and provided do offer for record the above plat of a subdivision of Out Lot No. 2 Moore and Smith's Addition to the Village of Stanton to be known and designated as Israel J. Lucas' Subdivision of Out Lot No. 2 Moore and Smith's Addition to the Village of Stanton and do certify and declare that the exterior boundaries of the lands included in said Plat are as follows: Beginning on the east line of Mill Street in the Village of Stanton at a point nine chains 97 1/2 links north of the center of Main Street and running thence east seven chains 459 links, thence north nine chains 97 1/2 links, thence west seven chains 59 links to the east line of Mill Street and thence south nine chains 97 1/2 links on the east line of Mill Street to the place of beginning containing seven 1/2 acres of land, excepting and reserving all that certain tract or parcel of land included in the above description conveyed to the Young Stanton and Northern Railroad Company by said Israel J. Lucas and wife by deed bearing date the 20th day of December 1872 and recorded in the Register Office of Montcalm County in Liber 32 of deeds page 336; that Pine Street is four rods wide and extends east and west parallel with the north side of said Plat and that the scale of said Plat is one and one-half chains or 6 rods to the inch.

In presence of
Oscar Fenn
Attest

In witness whereof we have hereunto set our hands and seals this 31st day of November 1873

Israel J. Lucas
Emily J. Lucas
A. D. A. Gardner
\$500
\$500
\$500

State of Michigan } ss.
County of Montcalm } ss.
On this 31st day of November A.D. 1873 before me a Notary Public in and for said County personally appeared Israel J. Lucas and Emily J. Lucas his wife and A. D. A. Gardner, Surveyor to me known to be the persons described in and who executed the above Plat and foregoing instrument who severally acknowledged the same to be their free act and deed and the said Emily J. Lucas on a private examination by me separate and apart from her said husband acknowledged that she executed the same freely and without any fear or compulsion from any one and the said Israel J. Lucas and Emily J. his wife did declare and acknowledge before me that the said street as designated and laid down in said Plat shall be and remain public street for the use of the public forever.

Oscar Fenn
Notary Public

Register Office
Montcalm County } ss.

We Oscar Fenn Register of Deeds and A. D. A. Gardner Surveyor above named do hereby certify that we have carefully compared the above map or plat with the Record and that it is an exact copy thereof and of the whole of such Record.

Oscar Fenn, Register of Deeds
A. D. A. Gardner, Surveyor