


Received and filed in Auditor General's
Office June 15-1874

H. R. Smith, Dep. Auditor


Copy.

PLAT

of Gooldthrite's Addition to the Village of Carson City.

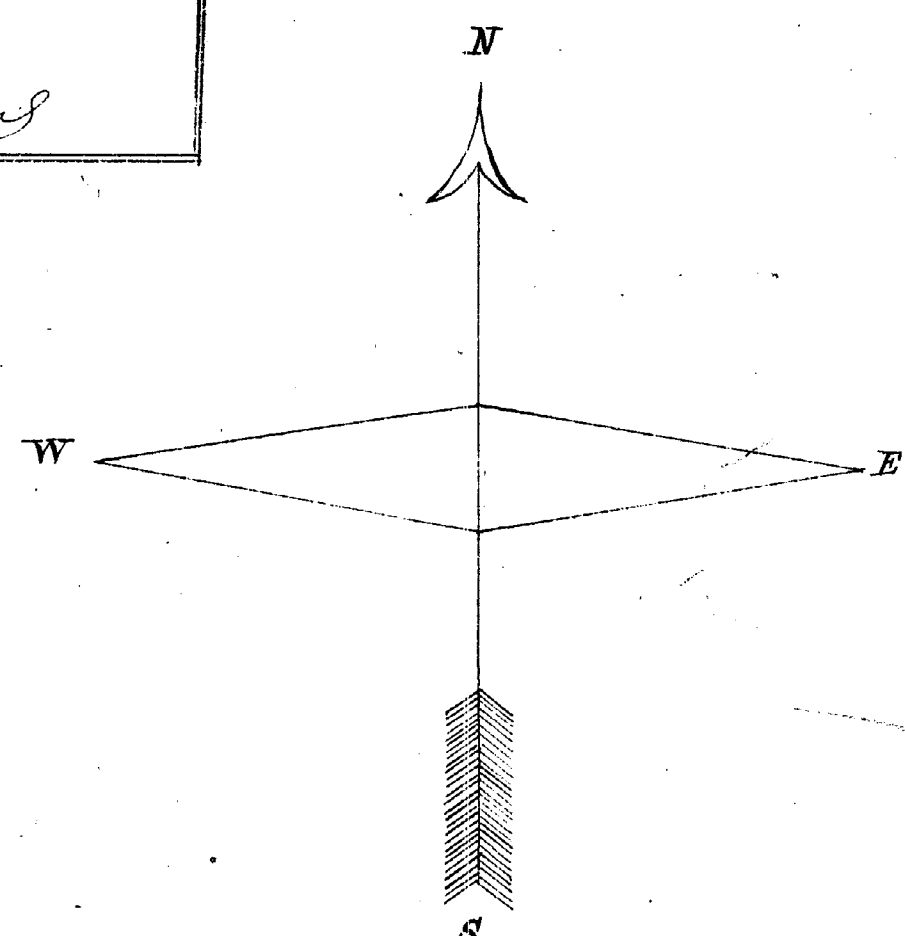

Register's Office }
Monteclair County }
Received for record
May 22d A.D. 1874 - at
10 o'clock A.M. and
Recorded in Liber "1"
of Plate on page 8.
Oscar Fenn
Register

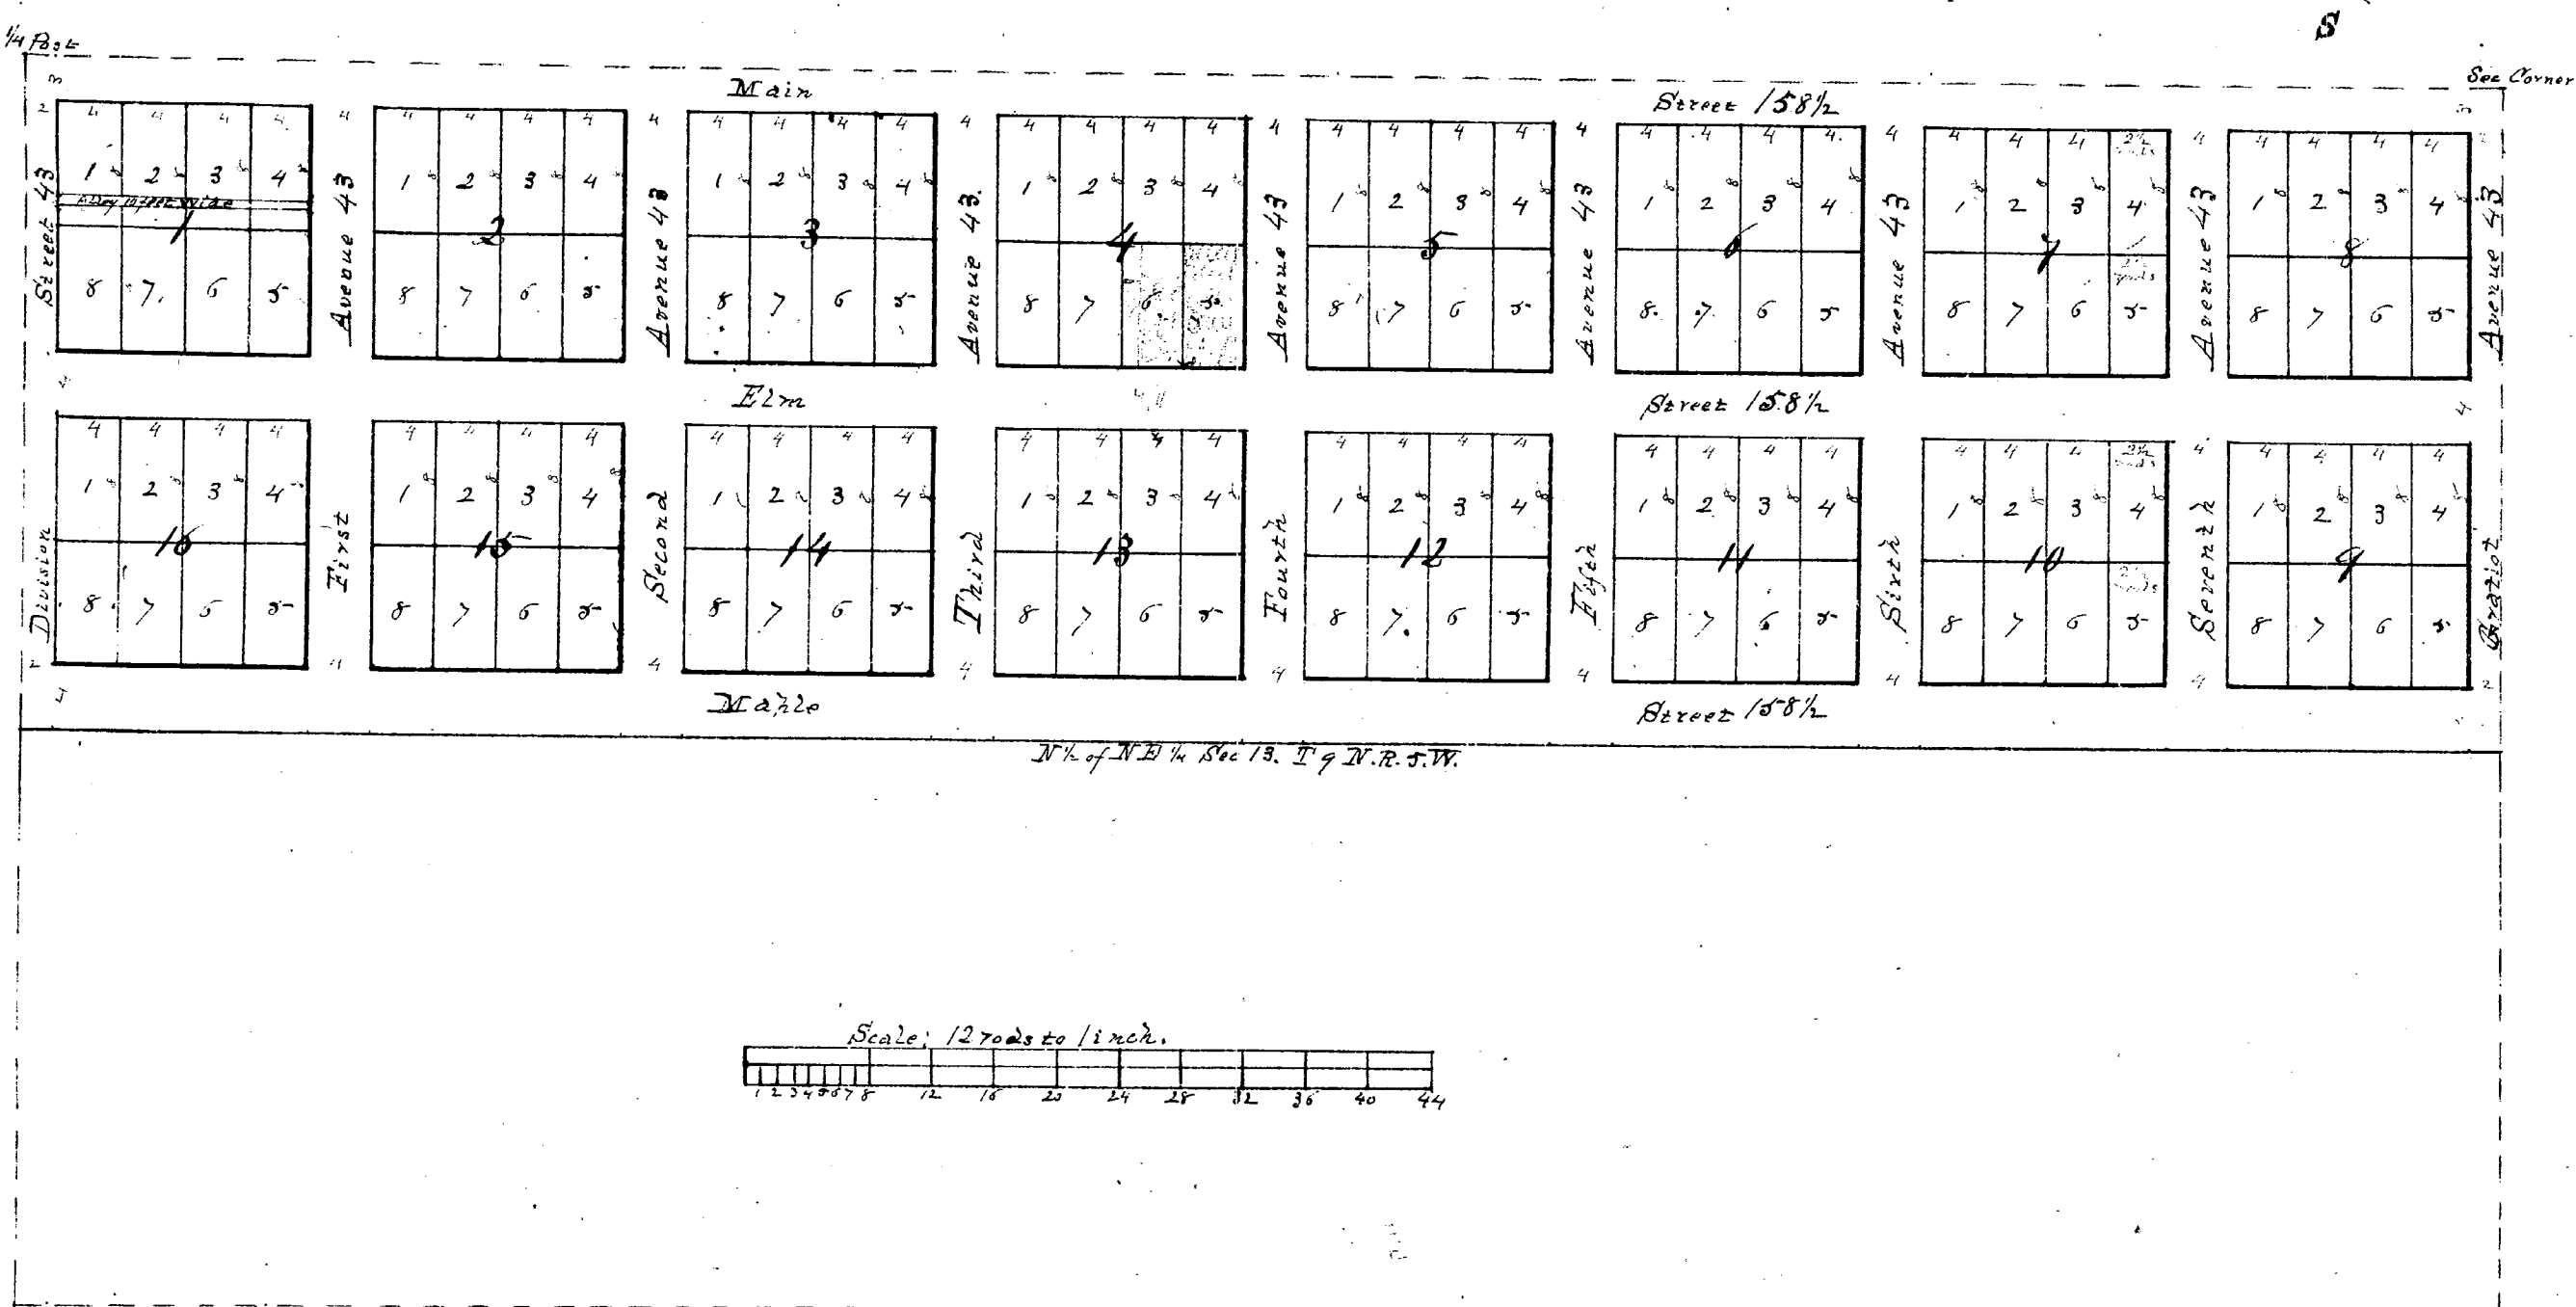

State of Michigan }
County of Montcalm }

Be it known that we the undersigned proprietors of the land hereinafter described to be known as "Gooldthrite's Addition to the Village of Carson City," have executed, and by these presents do execute a Plat of said Gooldthrite's Addition to the Village of Carson City, as shown above on this sheet, a description of which according to a survey made by our order is as follows, to-wit: All that certain piece or parcel of land known and described as beginning at the quarter post on the North side of Section number thirteen (13) running from thence South on the quarter line forty three rods, from thence East, a line parallel with the section line on the North side of section number thirteen (13) one hundred and fifty rods, to the East side of section number thirteen (13), from thence North forty three rods to the North East corner of section thirteen (13), from thence West on the section line to the place of beginning, being the North line forty three (43) of the North one half (1/2) of the North East one fourth (1/4) of section number thirteen (13) in Town number nine (9) North, of Range number five (5) West, State of Michigan, the following named streets are included in this Plat: The East and West Streets running parallel with the section line, and the North and South Streets running parallel with the quarter line through section thirteen (13). Main Street - 80 rods long and 8 rods wide. Elm Street - 80 rods long and four rods wide. Maple Street - 80 rods long and 4 rods wide. Division Street - 43 rods long and four rods wide. First Avenue 43 rods long and 4 rods wide. Second Avenue 43 rods long and four rods wide. Third Avenue 43 rods long and 4 rods wide. Fourth Avenue 43 rods long and four rods wide. Fifth Avenue 43 rods long and 4 rods wide. Sixth Avenue 43 rods long and four rods wide. Seventh Avenue 43 rods long and 4 rods wide. Eighth Avenue 43 rods long and four rods wide. All lots are four (4) rods wide East- and West, and eight rods in length North and South, unless otherwise stated. The small black figures in the center of lots indicate the numbers of the lots, the large black figures in the center of blocks indicate the number of the blocks. The small figures in Red ink at the end of streets, indicate the width of the streets. The small figures in red ink on the ends and sides of lots, indicate the width and length of lots respectively. The figures at the end of the names of streets indicate the length of the streets.

In witness whereof, we have hereunto set our hands and seals, this 16th day of May, in the year of our Lord 1874.

original, drafted and defined in presence of
Geo. P. Stone
W. A. Swick Jr.

Orlando Gooldthrite
Amanda E. Gooldthrite

State of Michigan }
County of Montcalm }

On this eighteenth day of May, one thousand eight hundred and seventy four, before me, the subscriber, a Notary Public in and for said County, personally appeared Orlando Gooldthrite and Amanda E. Gooldthrite, his wife, both known to me to be the same persons described, and who executed the above instrument, who severally acknowledged the same to be their free act and deed, and the said Amanda E. Gooldthrite, wife of Orlando Gooldthrite, on an examination by me separate and apart from her husband, acknowledged that she executed the same freely and without any fear of or compulsion from any one.

George P. Stone
Notary Public

State of Michigan }
County of Montcalm }

I hereby certify that the foregoing description given in the foregoing instrument is a true description of the Plat of Gooldthrite's Addition to the Village of Carson City, as shown above, and as surveyed and Platted by me, in accordance with the orders of the owners of said land, and the whole is a careful and correct description of the same. The location of the Magnetic Needle is one Degree and thirty minutes (1.30') to the East, on the quarter line North and South through Section thirteen (13).
May 18th 1874

William A. Swick Jr.
Surveyor and Civil Engineer

State of Michigan }
County of Montcalm }

On this sixteenth day of May, one thousand eight hundred and seventy four, before me, George P. Stone, a Notary Public in and for said County, personally came the above named William A. Swick Jr. known to me to be the person who executed the foregoing certificate, and acknowledged the same to be his free act and deed.

George P. Stone
Notary Public

Register's Office }
Monteclair County }

We Oscar Fenn Register of Deeds and Wm A. Swick Jr. Surveyor above named, do hereby certify that we have carefully compared the above plat with the original and that it is an exact duplicate thereof, and of the whole of such map or plat.

Oscar Fenn Register of Deeds

Wm A. Swick Jr. Surveyor

Register's Office }
Monteclair County }

We Oscar Fenn Register of Deeds and Wm A. Swick Jr. Surveyor above named, do hereby certify that we have carefully compared the above plat with the records and that it is a true transcript thereof, and of the right of such records.

Oscar Fenn Register
Wm A. Swick Jr. Surveyor