

Received and filed in Auditor
General's Office. July 19-1874
H. R. Pratt
Dep. Aud. Gen.

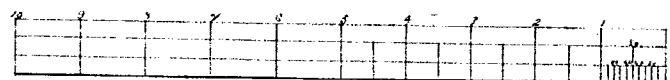
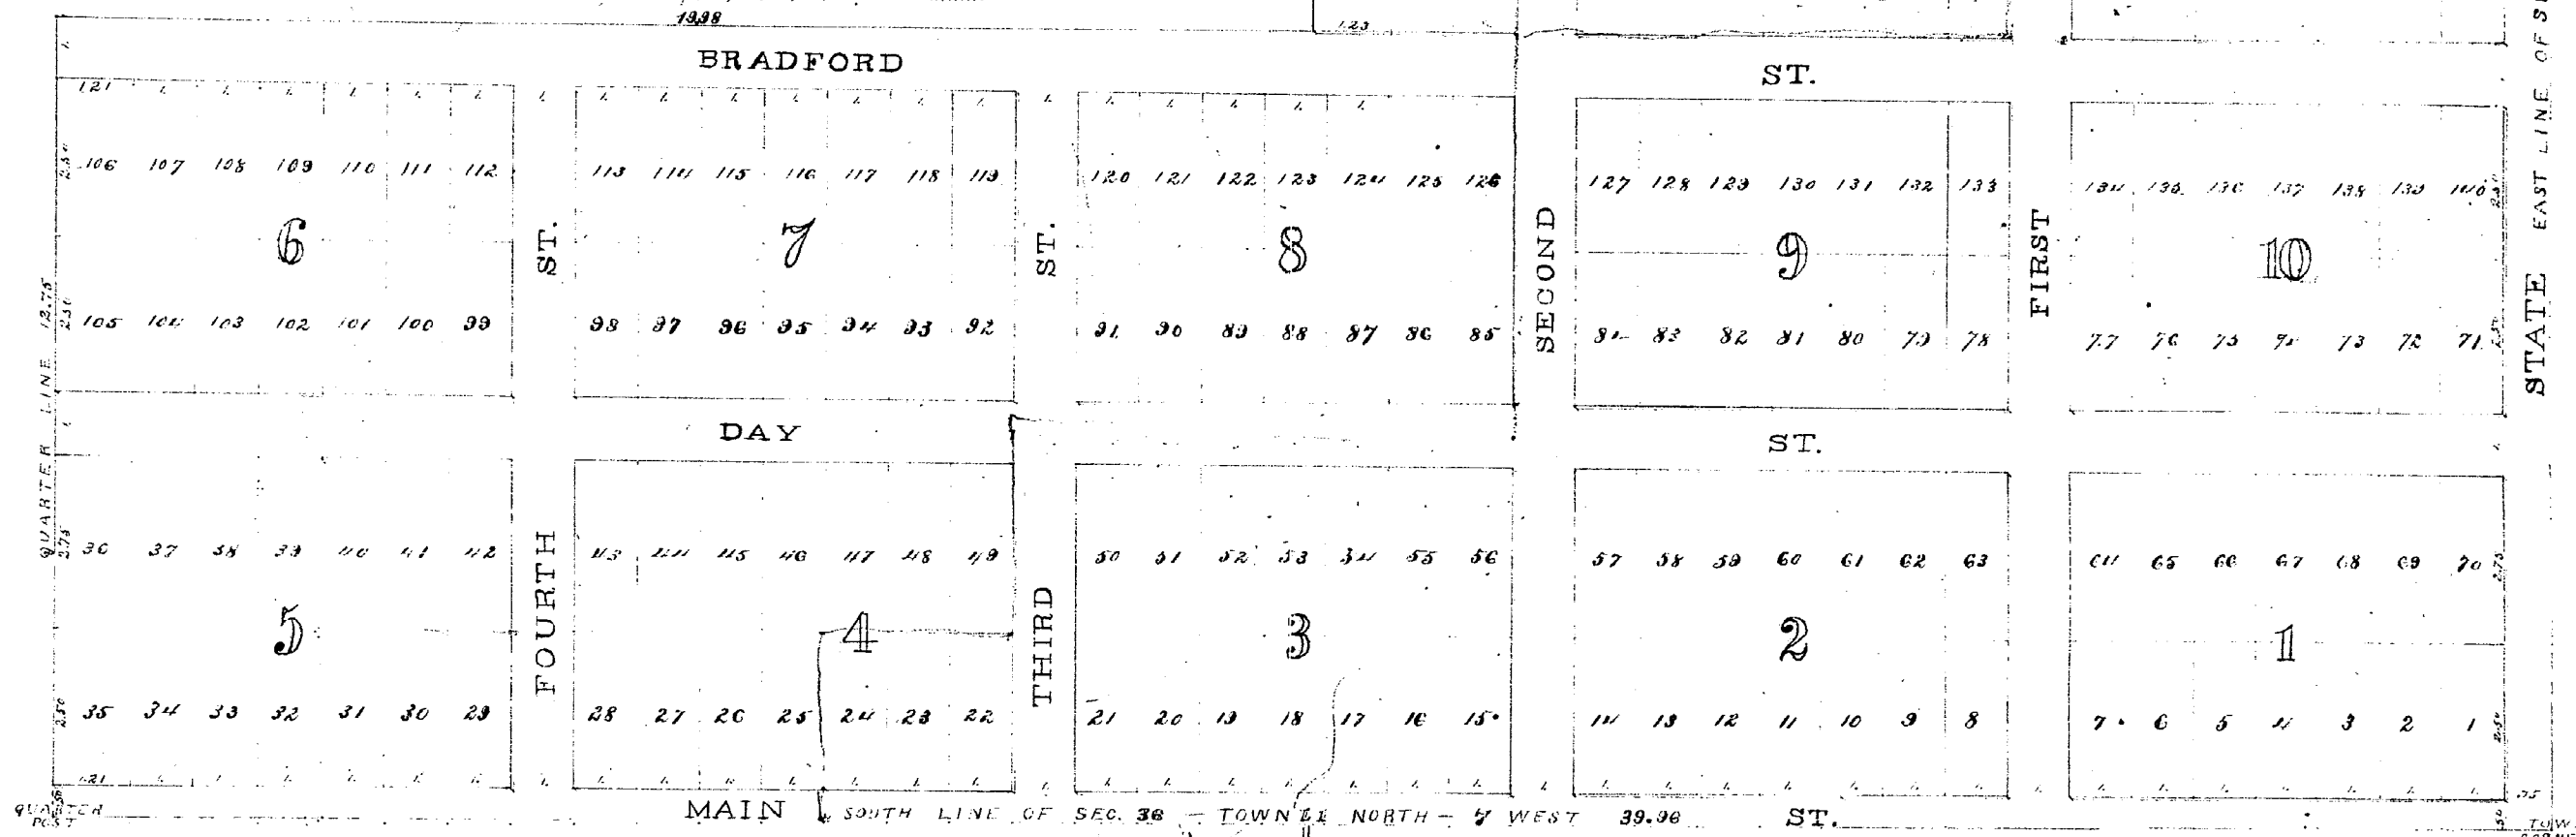
BY

A. DUFF, GARDNER.

————— ❧ —————

1874.

G. W. Childs & Samuel Medbury, Proprietors.

[illegible]

My warmest welcome to George & Childs &
very kind regards to your wife of Boston. I wish you
all success in all your efforts to help the poor & distressed.
I am glad to hear that the children have been to
the Fair. I hope they will have a very good time.
Yours truly,
C. B. 1876

<p> <i>Deceased</i> Oscar Fenn A. de P. Gardner H. R. Howe Geo. S. Frost </p>	<p> <i>Deceased</i> George H. Childs Sarah B. Childs Samuel Medbury Leecia R. Medbury A. de P. Gardner </p>	<p> <i>Deceased</i> <i>Deceased</i> <i>Deceased</i> <i>Deceased</i> <i>Deceased</i> </p>
---	--	--

[illegible]

Oscar Fenn
Notary Public
Montcalm Co.

State of Michigan.
County of Wayne. ss.
On this 19th day of June 1884
before me, a Notary Public in and for said County,
appeared the within and subscribed parties, to-wit:
John W. McQuinn, of the County of Wayne, State of Michigan,
the above first and foregoing person, my friend and
George W. McQuinn, of the County of Wayne, State of Michigan,
he came to me then, for act and deed for the uses and
purpose therein expressed. O. J. H. Notary.

Geo. S. Frost
Notary Public
Wayne County
Michigan

I have been told by several persons that this is an exact duplicate of the original.

Oscar Fenn Register of Goods
A. W. Gardner Surveyor

Register Office }
 Montcalm County } Received for Record June 27th
 1874, at 10 o'clock A M and
 Recorded in Liber 1. of Plats Page 11.
 Oscar Freese

Register's Office } ss. We Oscar Penn Register of Deeds
Montcalm County, and A. de S. Gasling Junyor,
above named, do hereby certify that we have carefully
compared the above plat with the record, and that
it is a true transcript therefrom and of the
whole of such record. - T. Penn Register
A. de S. Gasling Junyor

Oscar Fenn Register of Deeds
A. de F. Gardner Surveyor.

PLAT - VILLAGE OF VESTABURG

Alma Bratts Addition, Part vacated,, C C Mar 16, 1908 C C J 10 page 555
Liber 132 page 497

It is ordered that all that portion of Bratts Addition to the village of Vestaburg, lying, north of Pere Marquette Railroad including Lots One(1) Two(2) Twenty eight, (28) Twenty Nine(29) 53-54-55-56-57-58-59-61-62-63-64-and 65, and the streets lanes and alleys abutting thereon, and all that portion of O Donald's Plat of the village of Vestaburg lying north of said Railroad, right of way, be and is vacated,

Aud Gen Dept Vol 14 P 793 Curts & Taylor
Plat Examiners
154-Page 12930 r

PLAT- BROWN'S ADDITION TO VILLAGE OF EDMORE

By C W July 18, 1892 C C Journal No 7 Page 165.

It is ordered and adjudged by the Court now here that all of the following, described portion of Dtreets in said Brownes Addition to said village of Edmore, to wit:-

All of Cherry Streete except this part lying west of Block 16 and, west of Forest Street all that portion of Pine Street lying between Blocks 12 and 8, all that portion of Gilson Street lying between Blocks 8 and 4 and all that portion of Maple Street lying between Blocks 11 and 12 he and the same is vacated, Aud Gen Dept Vol 16-Page 426

Curts & Taylor
Plat Examiners

Vol- 154- Page 12932 r

PLAT - GEORGE W CHILD'S ADDITION TO THE VILLAGE OF NOW CITY OF STANTON

By C C June 16, 1888 CC Journal Nov 6, page 41

All that part of the plat of George W Childs Addition to City of Stanton, Blocks No 17, 18-19 and Lots No 202 to 208 inclusive of Block 16, and also that portion of First and Second Street Summit and Bellview Street as an adjacent to and bounding the Blocks aforesaid of said addition is vacated.

Aud Gen Dept Vol 3-Page 159

Curts & Taylor
Plat Examiners

Vol- 153- Page - 12898 r



16 X