

Copy for And Gene's Office

This Plat and Subdivision includes Lots Nos. 2, 3, 7, 8, 9 and 10 of Block No. 19 of Rutan's Third Addition to the Village of Greenville, Montcalm County, Michigan.

Scale - One Chain to an inch.

Distances are marked in chains and links.

In witness whereof we, Carpenter C. Merritt, proprietor of all of said Subdivision except Lots 14 and 15 thereof, O. W. Brown proprietor of Lot No. 14 and Wm. F. Slawson, proprietor of Lot No. 15, and Edward H. Jones, Surveyor, have hereunto set our hands and seals, at Greenville, this 1st day of August, A. D. 1874.

In presence of
A. S. Colvard
T. N. J. Stevens

Carpenter C. Merritt (28.)
O. W. Brown (28.)
Wm. F. Slawson (28.)
Ed. H. Jones Surveyor (28.)

State of Michigan, Montcalm County, ss:

On this 1st day of August, A. D. 1874, personally came before me the above named Carpenter C. Merritt, O. W. Brown and Wm. F. Slawson, proprietors, and Edward H. Jones, Surveyor, to me known to be the individuals named in and who executed the foregoing instrument, and severally acknowledged the execution of the same and the Plat herewith, to be their free act and deed.

T. N. J. Stevens, Notary Public.

Register's Office, Montcalm County, ss:

Recd for record the 8th day of August, A. D. 1874, at 11 o'clock A. M., and recorded in Lib. 1 of Plats on page 12.

Oscar Greene

Register of Deeds.

Montcalm County, ss:

We, Oscar Greene, Register of Deeds of said County, and Edward H. Jones, the Surveyor who made the plat hereinafter mentioned, do hereby certify that they have carefully compared the accompanying plat on this sheet with the original plat of C. C. Merritt's Subdivision of Lots 2, 3, 7, 8, 9 & 10 of Block 19 of Rutan's Third Addition to the Village of Greenville, and that it is an exact duplicate thereof and of the whole of such plat or map.

Dated at Stanton, August 8th A. D. 1874.


Oscar Greene, Register of Deeds
Ed. H. Jones Surveyor

Montcalm County, ss:

We, Oscar Greene, Register of Deeds of said County, and Edward H. Jones, Surveyor, do hereby certify that we have carefully compared this copy of the record of the Plat of C. C. Merritt's Subdivision of Lots 2, 3, 7, 8, 9 & 10 of Block 19 of Rutan's Third Addition to the Village of Greenville, with the record of the same, and that it is a true transcript therefrom and of the whole of such record.

Dated at Stanton, August 8th A. D. 1874.

Oscar Greene, Register of Deeds
Ed. H. Jones Surveyor

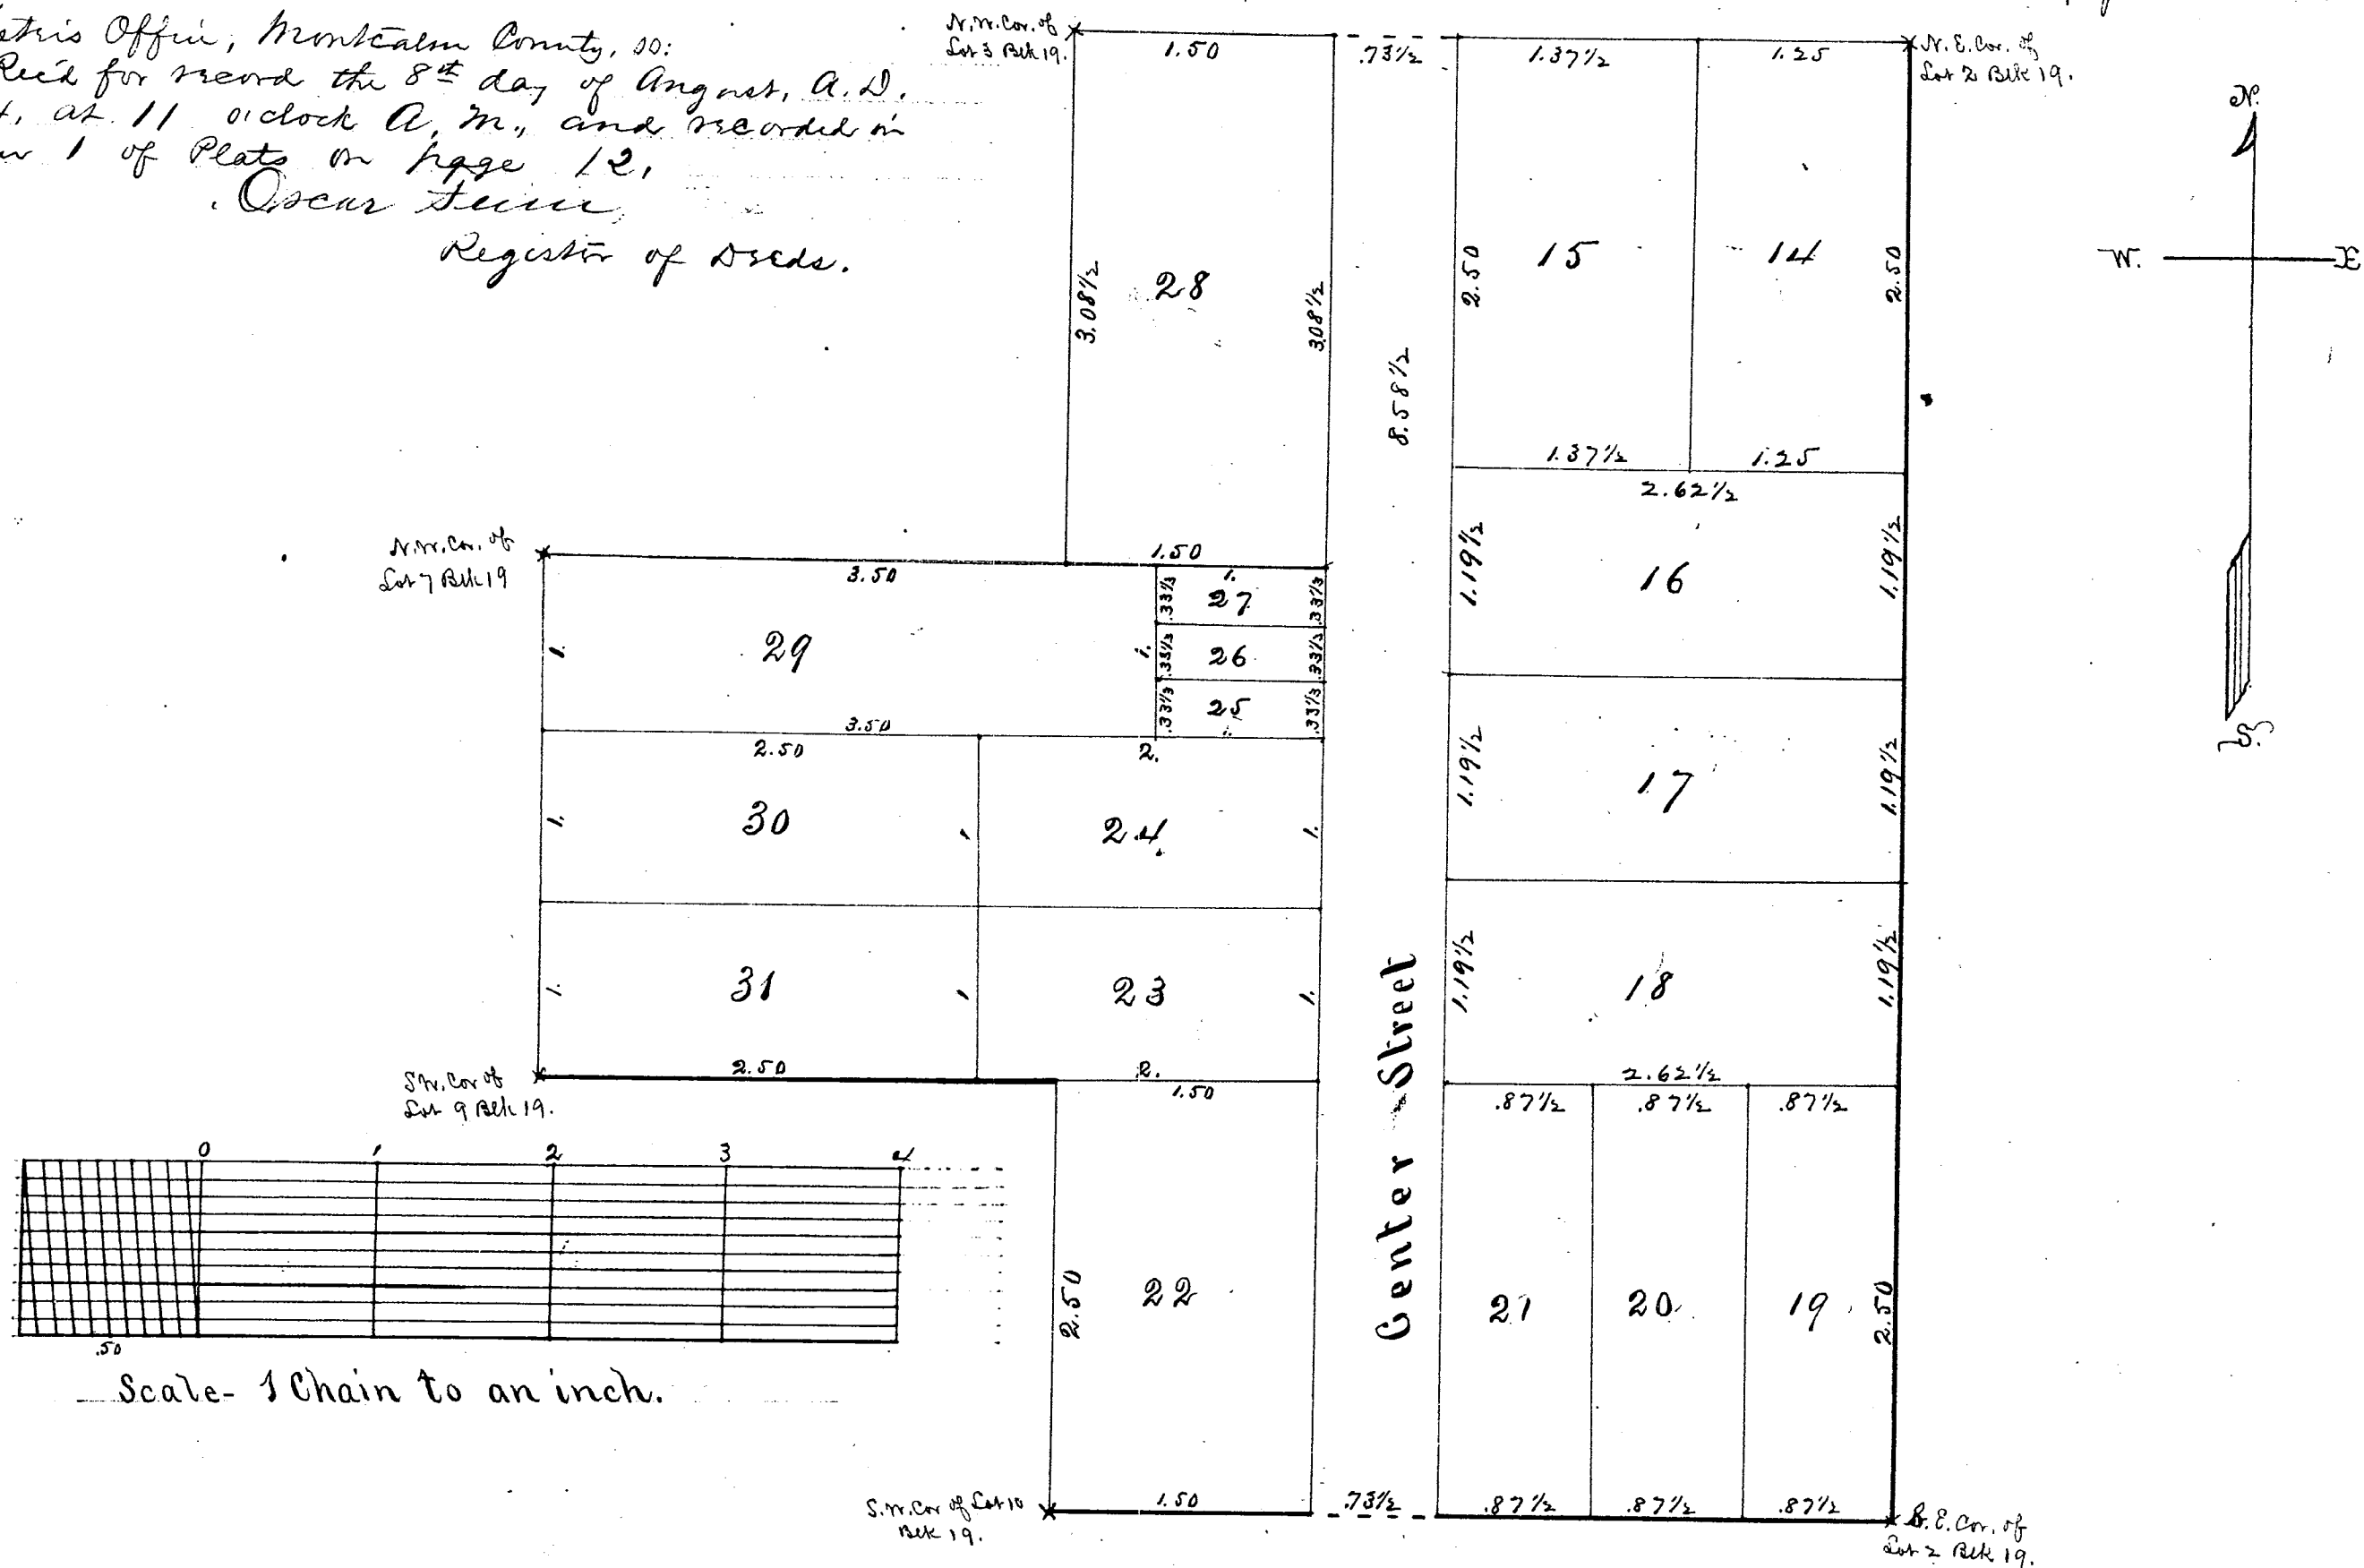

MAP OF C. C. Merritt's Subdivision

Of Lots 2, 3, 7, 8, 9 & 10 of Block 19 of Rutan's Third Addition
to the Village of Greenville, being now a part of the

City of Greenville.

Received and filed in
Auditor General's Office August
14-1874

H. R. Merritt
Auditor