


Received and filed in Auditor
General's Office August 21-1874
H. R. Pratt
Clerk and Secy

J. P. BEERS' ADDITION TO THE VILLAGE OF STANTON. 1874

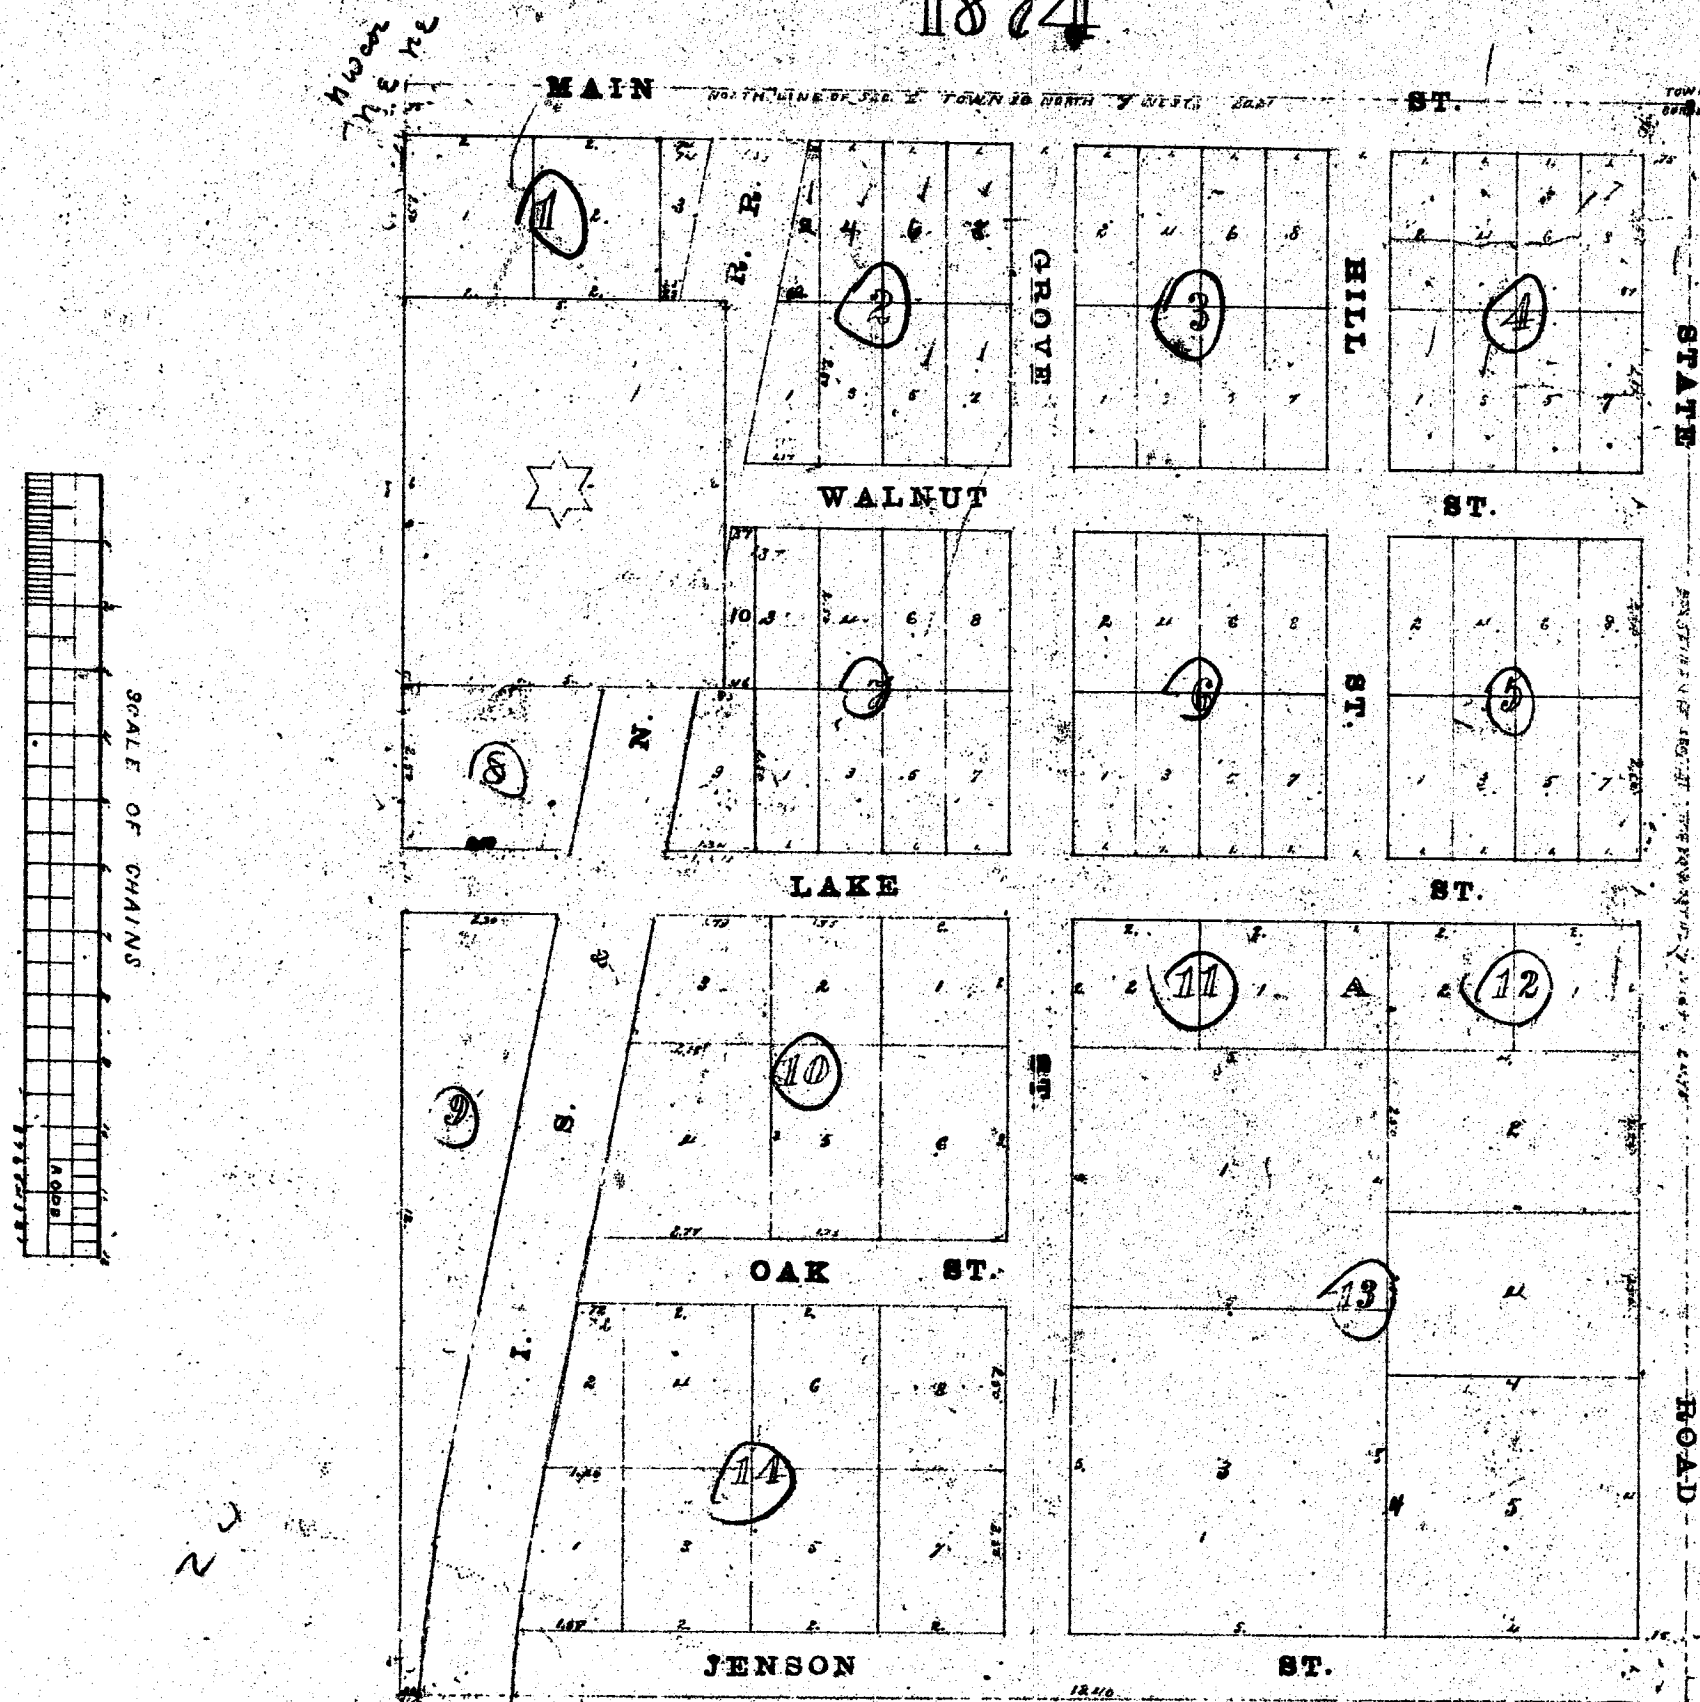

J. P. Beers' Addition to the Village of Stanton includes a piece of land twenty five chains and twenty five links (25.475) long north and south off the north end of the East Half (1/2) of the North East fractional Quarter (1/4) of Section One (1) Township One (1) North Range Seven (7) West except all that certain piece of land designated on the above plat by a star and bounded and described as follows: Beginning thirty chains and twenty five links (32.5) south of the north west corner of the North East fractional Quarter (1/4) of the North East fractional Quarter (1/4) of Section One (1) of Township One (1) North Range Seven (7) West and running thence east five (5) chains, thence south six (6) chains, thence west five (5) chains and thence north six (6) chains to the place of beginning. All in the County of Montcalm and State of Michigan. The scale of the above plat is three (3) chains or three hundred and thirty eight (338) feet to the inch expressed in chains and hundredths. All streets as designated and laid out on the above plat are hereby dedicated to the use of the public as highways forever.

In witness whereof Jensen P. Beers and Mary J. Beers his wife Proprietors of the said Addition and Adair Gardner, Surveyor who made the above plat have hereunto set their hands and seals this Sixth day of July A.D. 1874.
Jensen P. Beers Seal
Mary J. Beers Seal
Adair Gardner Seal
John W. Mathison

State of Michigan }
County of Montcalm }
On this Sixth day of July A.D. 1874 before me a Notary Public in and for said county personally appeared Jensen P. Beers and Mary J. Beers his wife and Adair Gardner Surveyor and me known to be the persons who executed the above plat and foregoing instrument and acknowledged the same to be their free act and deed for the use and purpose therein mentioned.
M. V. Reynolds
Notary Public

The Oscar F. Fenn Register of Deeds and A. Adair Gardner Surveyor above named solemnly certify that we have carefully compared the above plat with the original and find it to be a true duplicate of the same and of the whole of said plat.
Oscar F. Fenn Register
Adair Gardner Surveyor

Register Office }
Montcalm County }
We Oscar F. Fenn Register of Deeds and A. Adair Gardner Surveyor above named solemnly certify that we have carefully compared the above plat with the Record and that it is a true transcript therefrom and of the whole of said Record.
Oscar F. Fenn Register of Deeds
Adair Gardner Surveyor

Register Office Montcalm County 55
Recd for Record August 19th 1874 at 9 o'clock A.M. and
Recorded in Liber 1 of Plats on page 13.
Oscar F. Fenn Register of Deeds