


(Copy)

Registers Office } ss
Montcalm County }

Received for Record Sept
26th 1874 at 9 o'clock A.M.
and Recorded in Liber 1.
of Plats on Page 14.

Oscar Fenn
Register of Deeds,

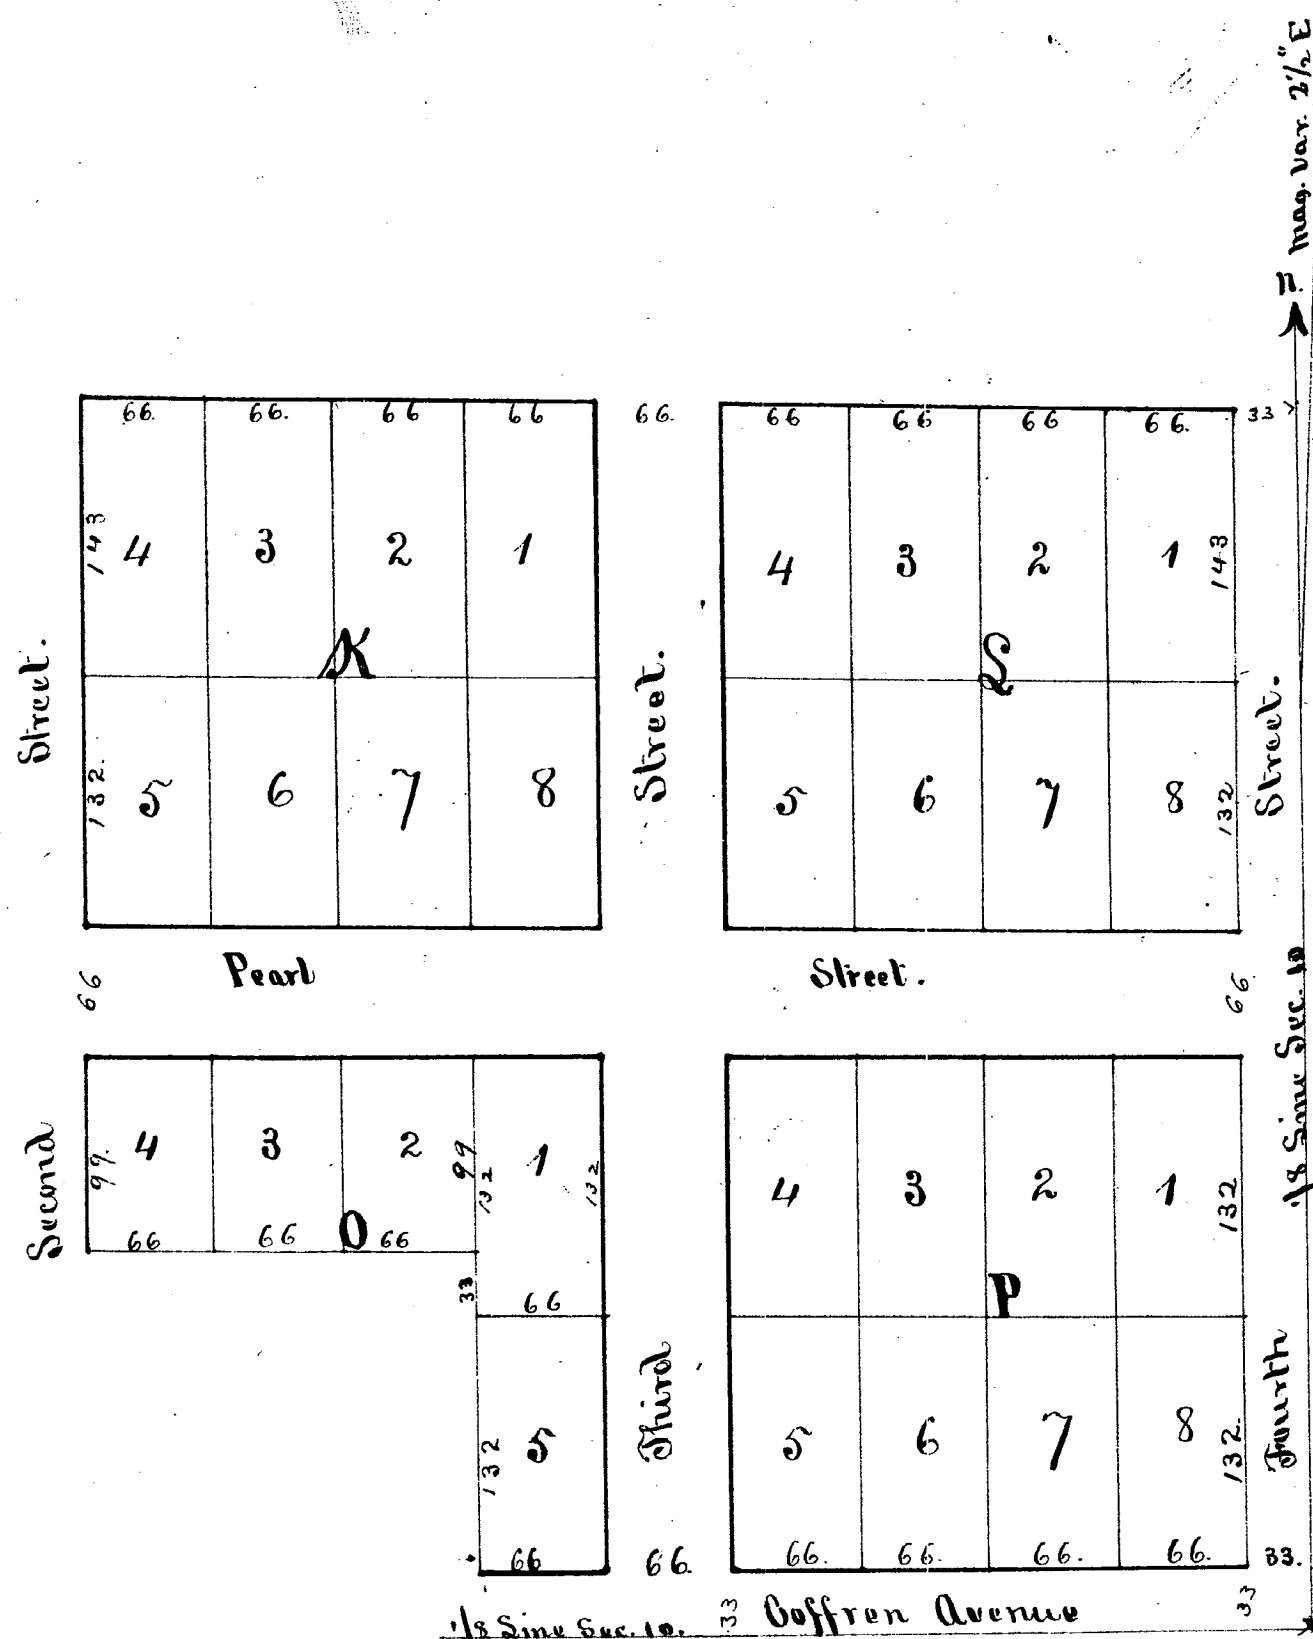

Map of Blocks "K", "L", "O" and "P" of Moon's addition to the city of Greenville, Montcalm County, Michigan. Bounded by Commencing at the South east corner of the North west quarter of the North west quarter of Section ten (10) in town five (5) north of Range eight (8) west, running thence north, six hundred and thirty-eight (638) feet; thence west parallel with the south line of said lot six hundred and twenty-seven (627) feet; thence south parallel with said east line four hundred and forty feet (440); thence east parallel with said south line one hundred and ninety-eight (198) feet; thence south parallel with said east line one hundred and sixty-five (165) feet; thence east on south line four hundred and twenty-nine (429) feet to the place of beginning.


This plat is made for the purpose of including in Moon's addition to said City as recorded in Liber 3 of Deeds on page 45 to a piece of land six and one-half chains square in the South east corner of said NW 1/4 of NW 1/4 of Section ten (10); including lot eight (8) Block "K" Lots 5, 6, 7 and 8 of Block "L" and lots 1 and 5 of Block "O" each eight rods long north and south by four rods wide east and west, and adding Block "P" to said plat. Scale 100 feet to an inch. Distances are marked in inch feet.

In witness whereof I Seth M. Moon proprietor of said premises and Edward H. Jones Surveyor have hereunto set our hands and seals at Greenville this 20th day of August A.D. 1874.

In presence of } Seth M. Moon (S)
E. H. Jones Surveyor (S)
State of Michigan County of Montcalm, ss

On this 20th day of August A.D. 1874 personally came before me the above named Seth M. Moon proprietor, and Edward H. Jones Surveyor to me known to be the individuals named in and who executed the foregoing instrument and severally acknowledged the execution of the same and of the plat hereunto to be their free act and deed.

J. N. Strong,
Notary Public

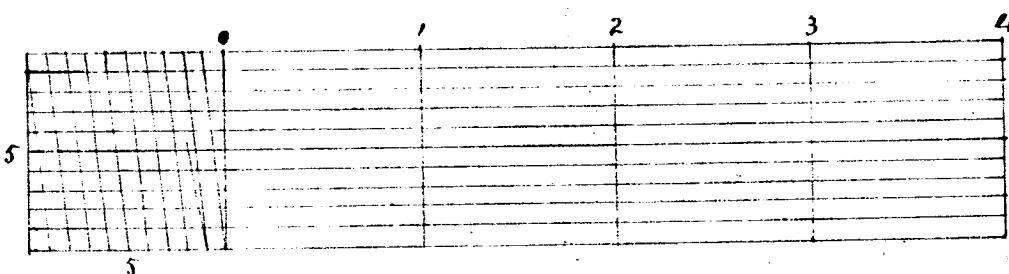

State of Michigan }
Montcalm County, ss: Scale 100 ft to the inch.

We, Oscar Fenn, Register of Deeds in and for said County of Montcalm, and Edward H. Jones, the Surveyor who made the Map of Blocks "K", "L", "O" and "P", of Moon's Addition to the City of Greenville, Montcalm County, Michigan, do hereby certify that we have compared the annexed copy with said original Map of said Addition, and that said copy is an exact duplicate of said original Map and of the whole thereof.

Witness our hands and seals at Stanton, this 26th day of September, A.D. 1874.

Oscar Fenn, Register of Deeds (S)
E. H. Jones Surveyor (S)

State of Michigan, ss:
Montcalm County, ss:

I, Oscar Fenn, Register of Deeds in and for said County of Montcalm do hereby certify that I have carefully compared the annexed copy with the record in my office of the Map of Blocks "K", "L", "O" and "P" of Moon's Addition to the City of Greenville, Montcalm County, Michigan, as recorded in Liber 1 of Plats on page and that it is a true transcript of said record and of the whole thereof.

Witness my hand at Stanton this 26th day of September, A.D. 1874.

Oscar Fenn
E. H. Jones

Register of Deeds,
Surveyor.

Received and filed in
Auditor General's Office
October 17th 1874
J. N. Strong

MAP OF
Blocks K, L, O & P of Moon's Addition
TO THE
City of Greenville,
Montcalm County, Michigan.
1874.

S. M. MOON, PROPRIETOR.