


Barr & Spencer's Subdivision Of Lot Seventy of Green's Plat Village of Greenville

Scale fifty feet to one inch

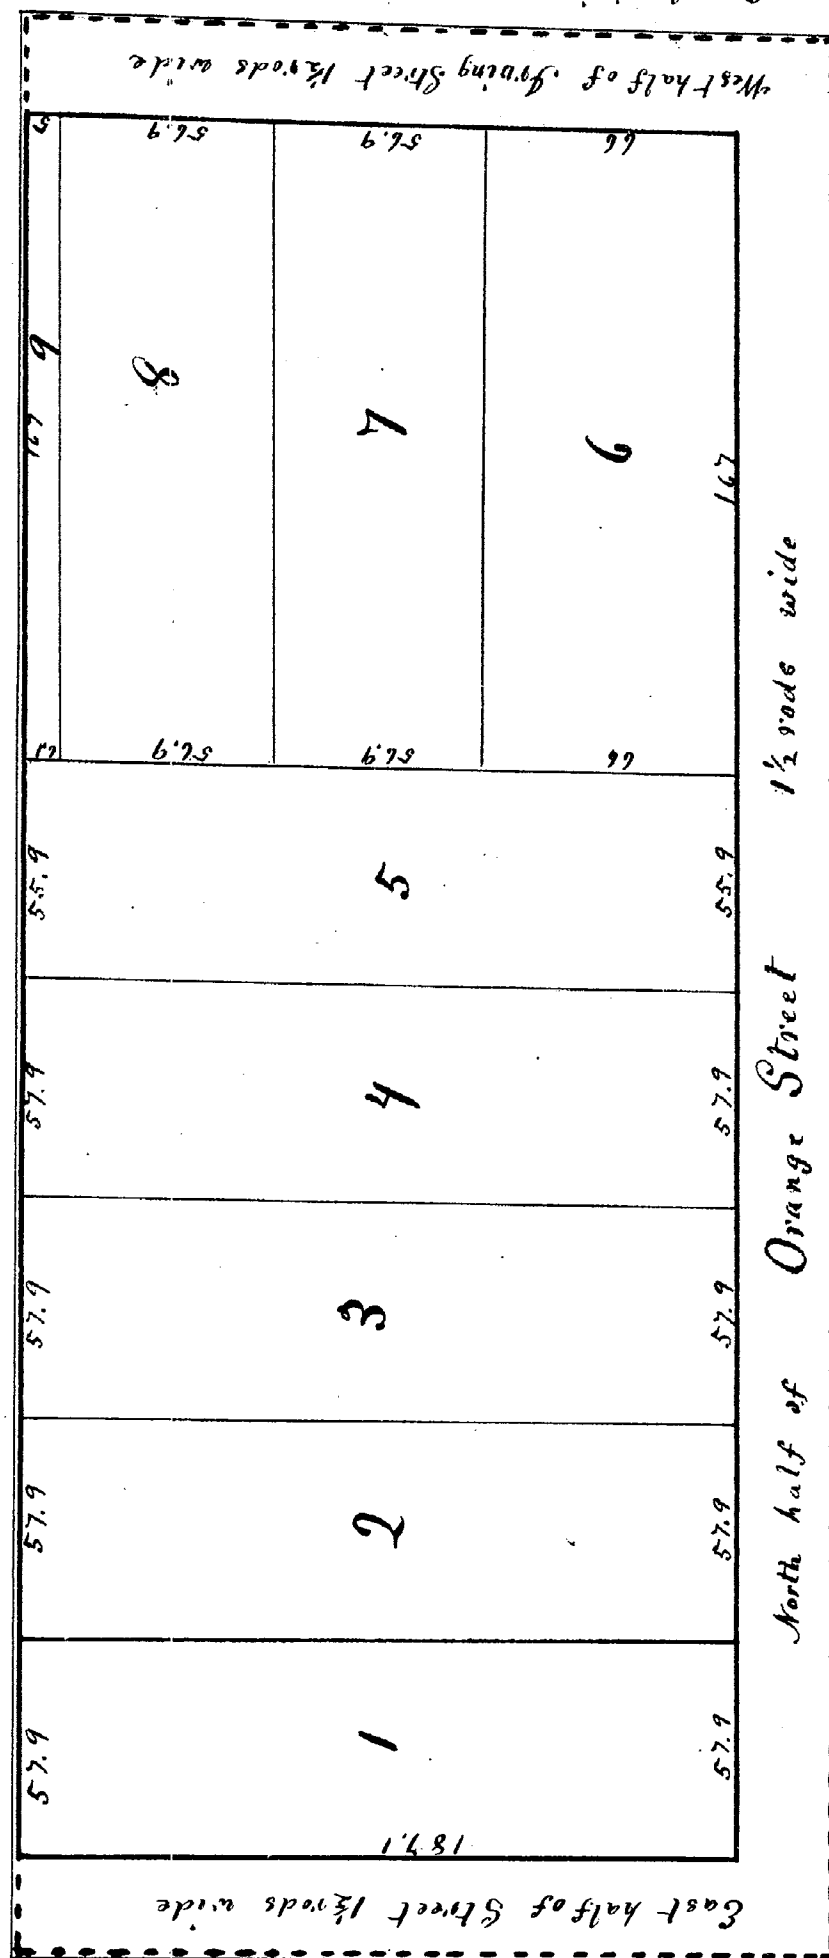

Know all men by these presents that we, the undersigned Surveyor and proprietors of the land hereunto comprised in the plat, hereunto attached of Barr & Spencer's Subdivision of Lot Seventy of Green's Plat of the Village of Greenville do hereby execute said plat for the purposes prescribed by law. Said Subdivision comprises all of Lot Seventy and a strip one and one third rods wide on the South side of Lot Seventy one of Green's Plat of the Village (now city) of Greenville on Section Nine of Township Nine North of Range Eight West in the County of Montcalm and State of Michigan.

The lengths of lines of lots on said Subdivision are designated on said plat by small figures on or near the lines to which they respectively refer, being expressed in feet and inches, the inches being expressed in the form of decimals. The numbers of lots of said Subdivision are designated on said plat by larger figures at or near the centers of the lots to which they respectively refer.

In witness whereof we have hereunto set our hands and seals in triplicate this 27th day of February A.D. 1874

In presence of
C.B. Spencer
Henry M. Caution
Frederick L. Spencer
Barr & Spencer
J.C. McGowan
Proprietors

State of Michigan } ss
County of Montcalm } On this 16th day of June
in the year one thousand eight hundred and seventy four before me a Notary Public in and for said County personally came the above named Frederick L. Spencer, Jackson B. Barr, Jonas E. Briggs and Henry M. Caution to me known to be the persons who executed the foregoing instrument and acknowledged the same to be their free act and deed.

Notary Public
Montcalm County, Mich.

We, Oscar Fenn, Register of Deeds for Montcalm County and Henry M. Caution Surveyor above named do hereby certify that we have carefully compared the above map or plat with the Original and that it is a true and correct duplicate thereof and of the whole of such map or plat dated at the Register's Office at Stanton Mich. on 19th Nov 1874

Oscar Fenn Register of Deeds
Henry M. Caution Surveyor
We, Oscar Fenn Register of Deeds and Henry M. Caution Surveyor do hereby certify that we have carefully compared the above map or plat with the Original and that it is a true and correct duplicate thereof and of the whole of such map or plat dated at the Register's Office at Stanton Mich. on 19th Nov 1874

Received and filed in Auditor General's Office Register 2-1874
H. K. Pratt
Register

PART VACATED, SEE RECORD 244-38

Register's Office, Montcalm County, ss
Received for Record Nov 19th 1874 at 8.0.
Clock P.M. and Recorded in Liber 1 of Deeds Page 15
Oscar Fenn, Register