Received and filed in Auditor Generals Office October 12 - 1875
H. R. Pratt
Dep Auditor Gen

Plat of

The Subdivision of Lot B of Lakeview

Scale 50 ft to 1 inch

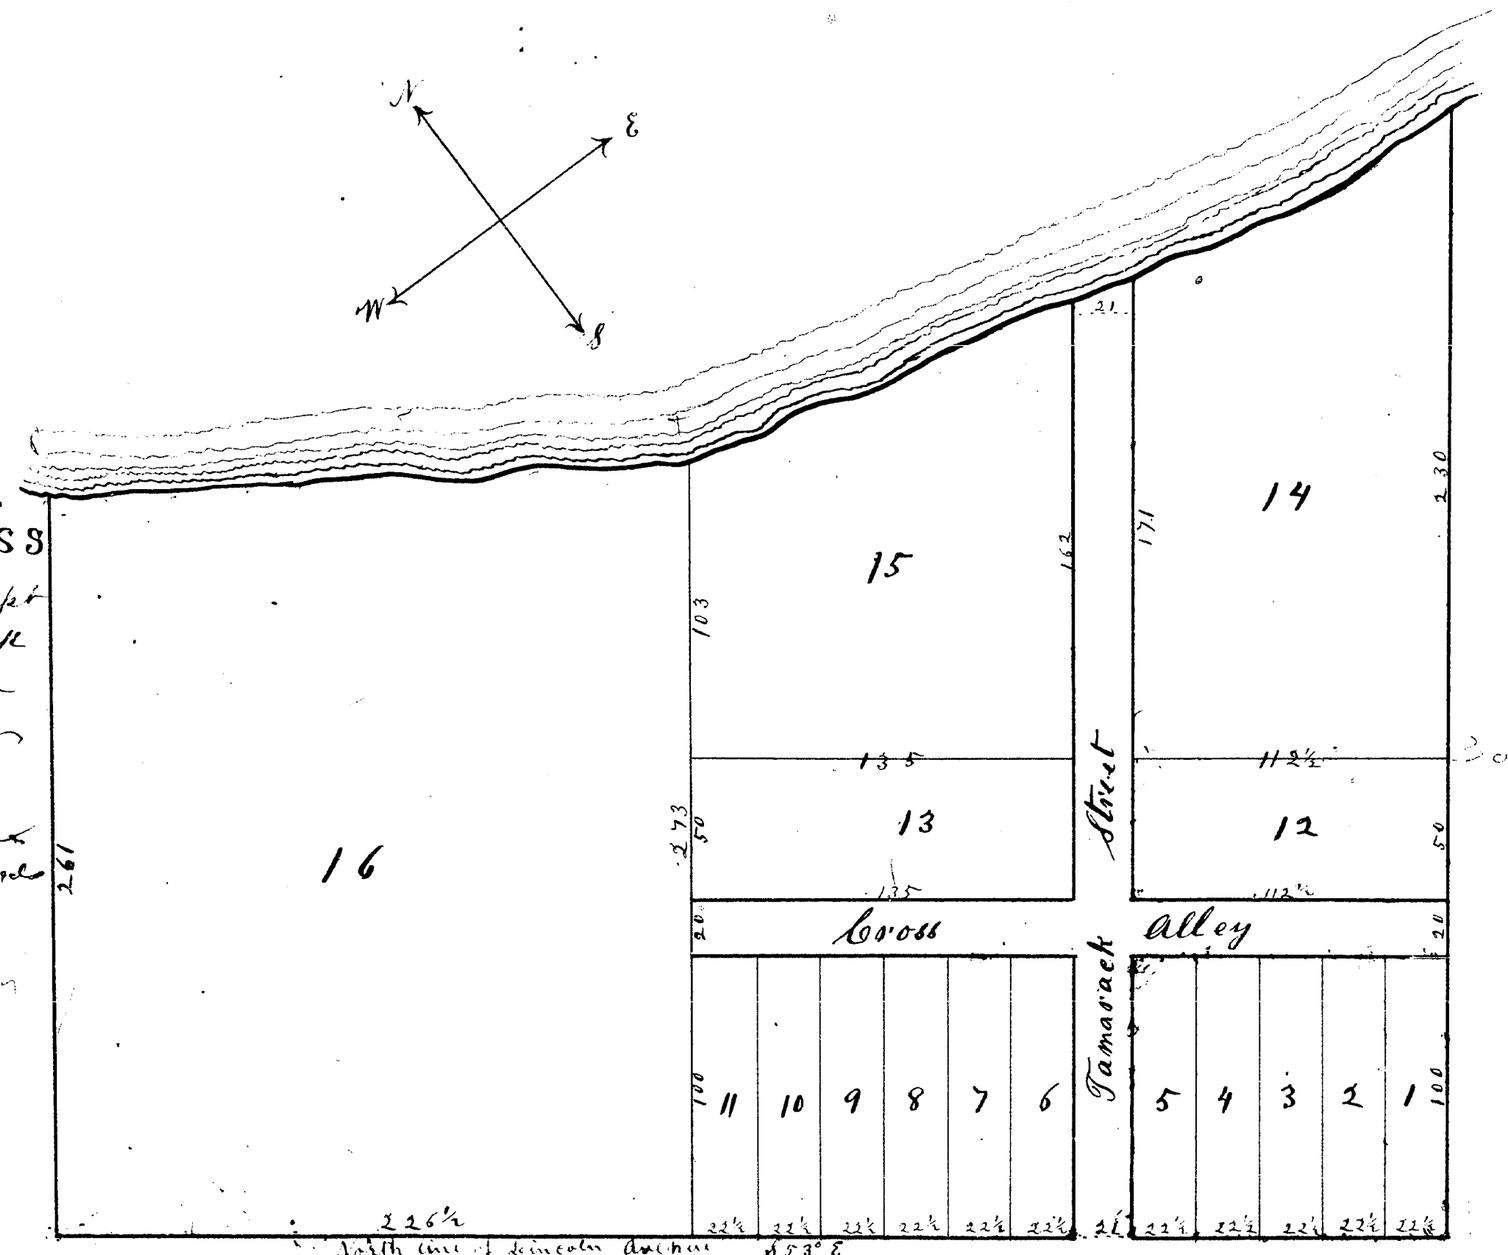

Registers Office } SS
Montcalm County }
Received for Record Sept 21st 1875; at 1. O. Clock P.M. and Recorded in Liber 1. of Plats on Page 19.

Oscar Fenn
Register of Deeds

Registers Office } SS
Montcalm County }

We Oscar Fenn Register of Deeds for said County and Henry M Caukin Surveyor who made the above plat do hereby Certify that we have carefully compared this plat with the original and that it is an exact duplicate thereof and of the whole of such plat

Oscar Fenn Register of Deeds
Henry M Caukin Surveyor

This is to certify that the undersigned Edwin Anthony and Allen Macomber proprietors and Henry M Caukin Surveyor, of the land hereinafter described have made and by these presents execute the plat hereunto attached, of land to be known and designated as "The Subdivision of Lot B of Lakeview"

The land described in said plat and hereby platted is all of Lot B of the original plat of the Village of Lakeview.

The lengths of lines of lots on said land are designated on said plat by small figures on or near the lines to which they respectively refer. The width of Streets on said land are designated on said plat by small figures within and at or near the ends of the Streets respectively to which they refer All of said distances are expressed in feet and fractions of a foot. The lines of lots joining Tamarack Lake run to the water line of said Lake be the distance more or less than designated on said plat

In witness whereof we have hereunto set our hands and Seals this 13th day of September A.D. 1875

In presence of
L. L. Rifell
Jas. F. Fenn

Edwin Anthony {L.S.}
Allen Macomber {L.S.}
Henry M Caukin {L.S.}

State of Michigan } SS
County of Montcalm } On this thirteenth day of September in the year one thousand eight hundred and seventy five before me a Notary Public in and for said County personally came the above named Edwin Anthony, Allen Macomber and Henry M Caukin to me known to be the persons who executed the foregoing instrument who severally acknowledged the same to be their free act and deed

Jas. F. Fenn
Notary Public

Registers Office } SS
Montcalm County }

We Oscar Fenn Register of Deeds and Henry M Caukin Surveyor, who made the above plat do Certify that we have carefully compared this plat with the record and that it is a true transcript thereof and of the whole of such Record

Oscar Fenn Register of Deeds
Henry M Caukin Surveyor

12905

385