

Plat of French's 3^d Addition



To the Village of Lakeview

Received and filed in Auditor General's Office Oct. 12, 1875
H. R. Smith
Register

Register's Office
Montealegre County, Mo. Oscar Fenn Register a
for said county and Henry M. Bankin, Surveyor who made the
plat herewith attached do hereby certify that we have carefully
compared this plat with the original and that it is an exact
duplicate thereof and of the whole of such plat
Oscar Fenn Register of Deeds
Henry M. Bankin Surveyor

12907

Register's Office } So the Oscar Fenn Register of
Montealegre County } Deeds
and Henry M. Bankin Surveyor who made
the plat herewith attached do hereby certify that
we have carefully compared this plat with the record
and that it is a true transcript therefrom and of the
whole of such record
Oscar Fenn Register of Deeds
Henry M. Bankin Surveyor

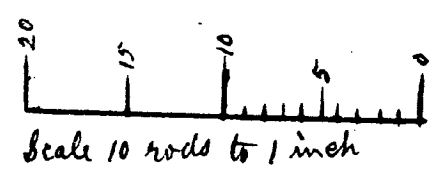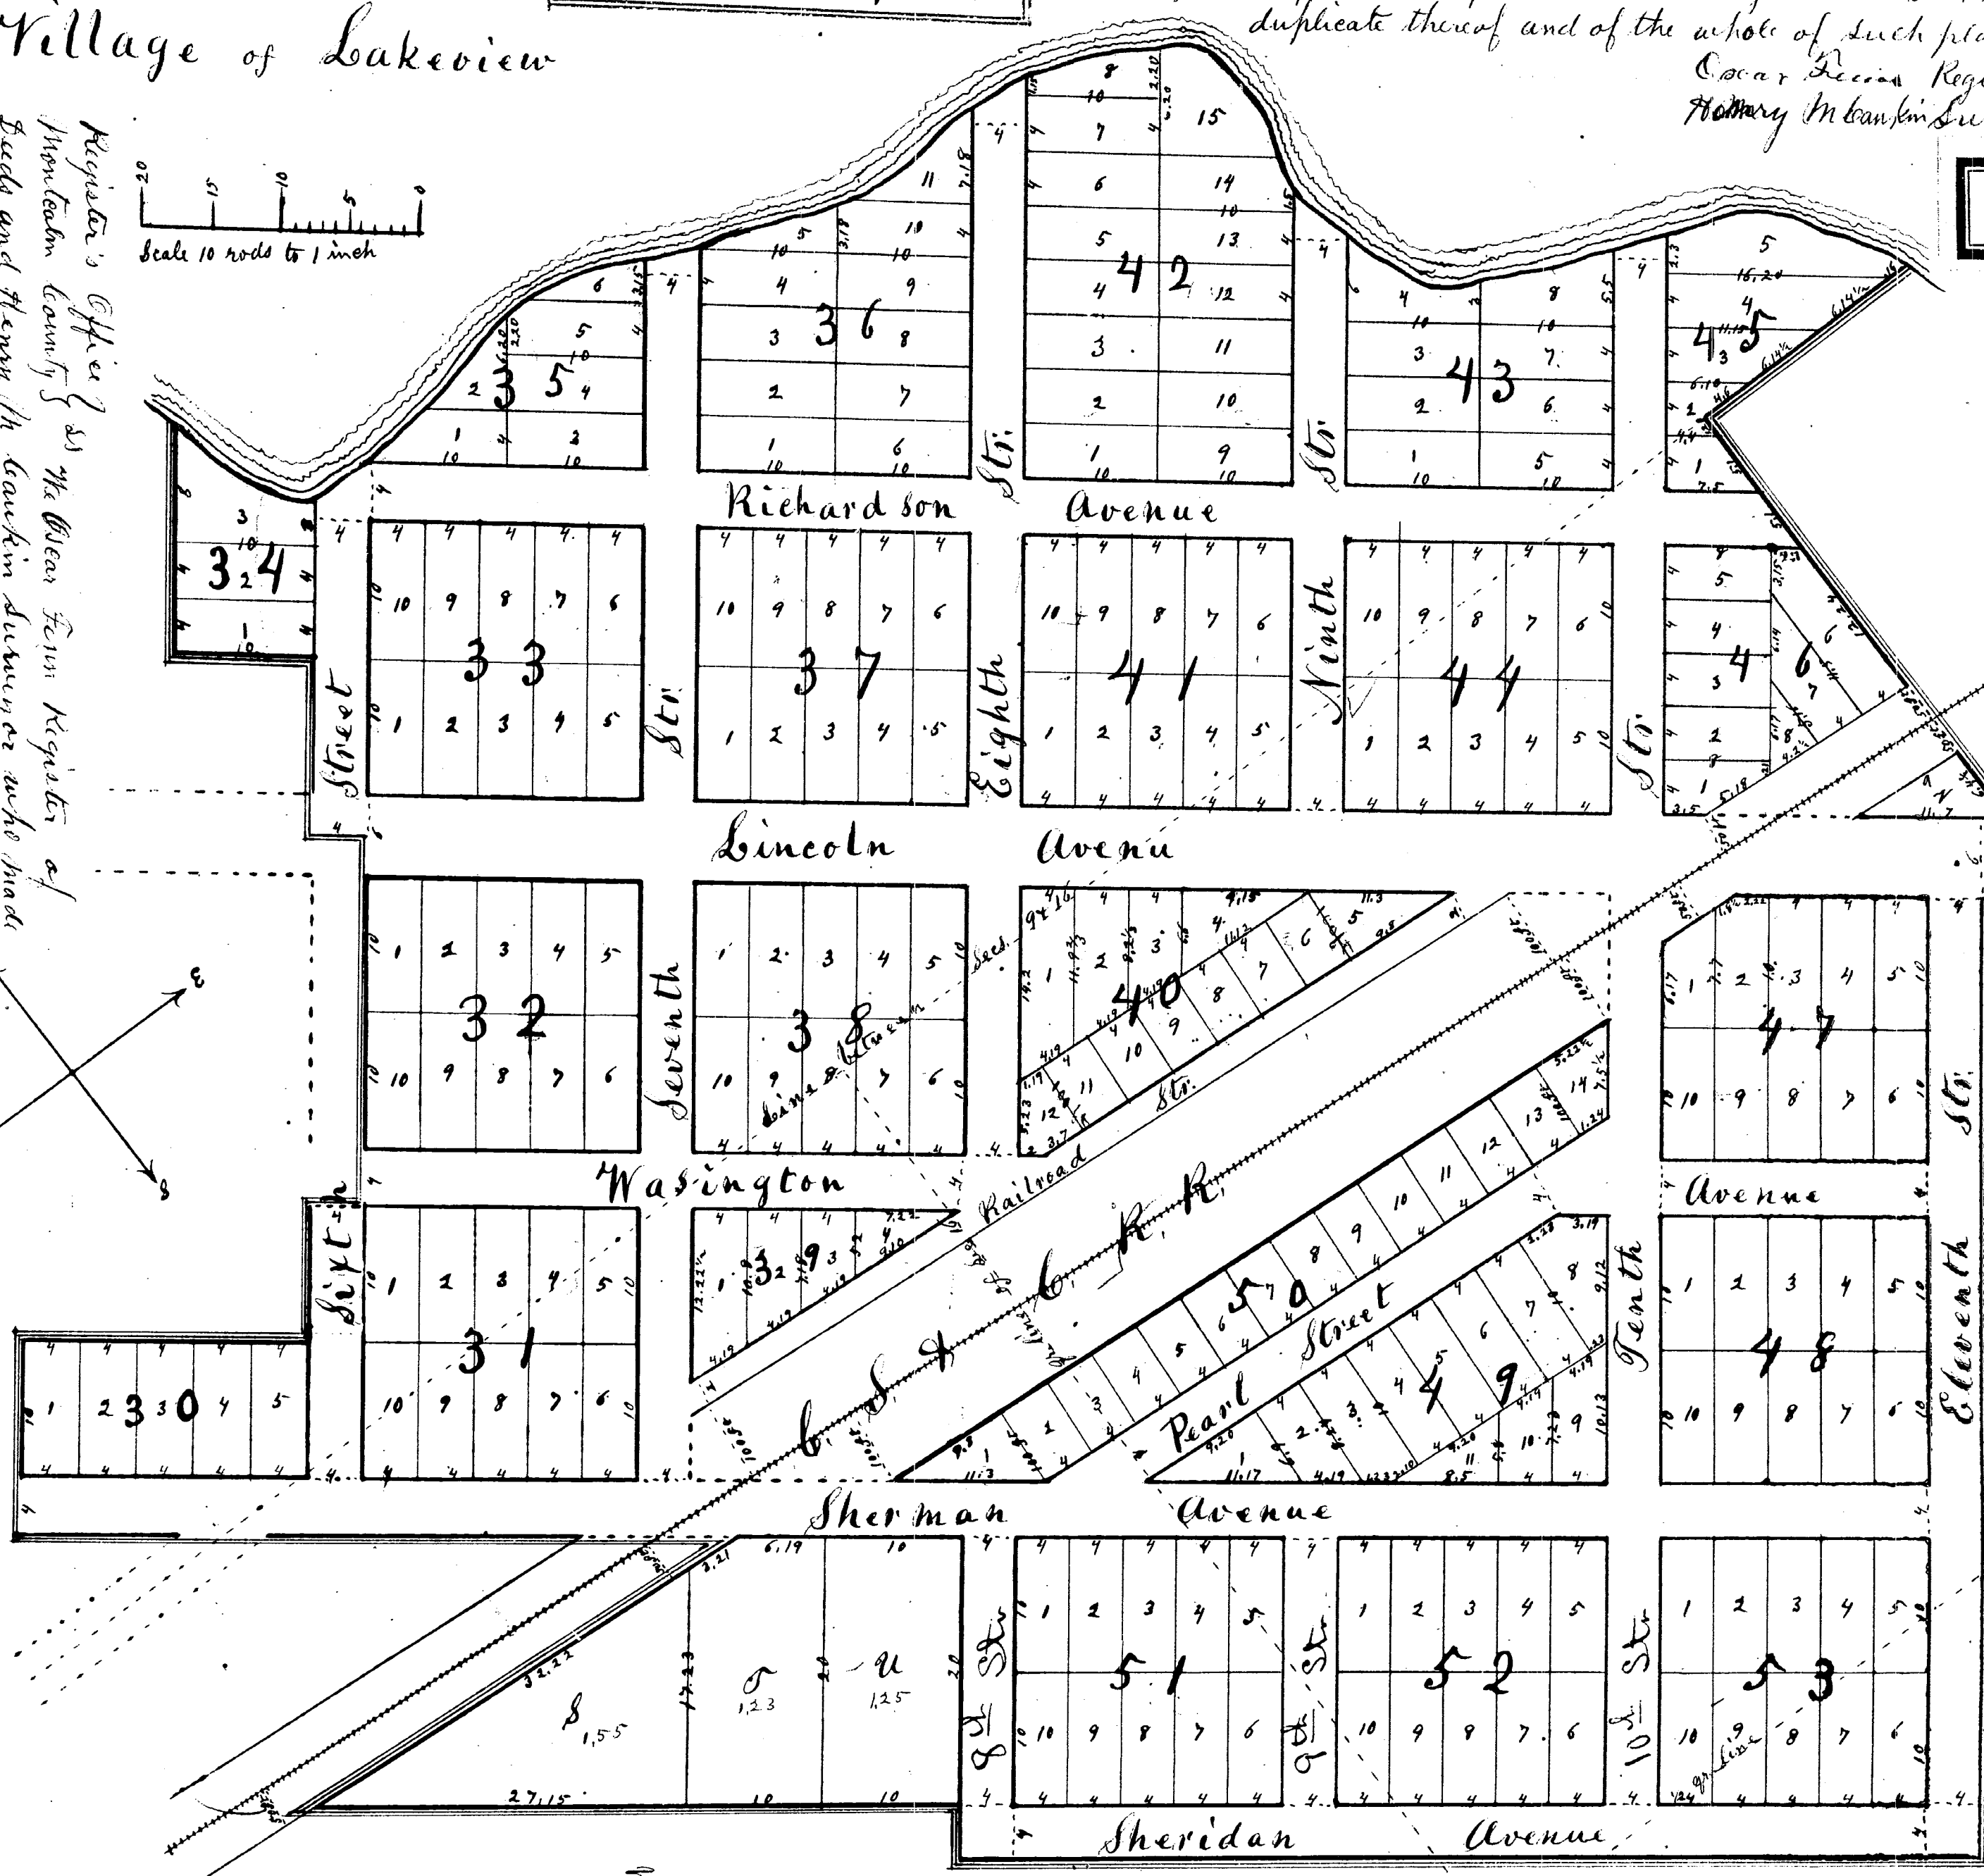

Register's Office } So Received and filed in Auditor
Montealegre County } General's Office Oct. 12, 1875
Oct. 12, 1875 at 1 o'clock P.M. and recorded in
Book 1 of Plats on page 391
Oscar Fenn Register

This is to certify that the undersigned Albert S. French, Surveyor and
Henry M. Bankin, Surveyor of the land hereby platated have met and
have executed the plat herewith attached of the land hereinafter described
to be known and designated as "French's Third Addition to the Village
of Lakeview." The land hereby platated is known and described as a
part of Section nine and portion of Township, Section thirty of Range
Eight West in the County of Montealegre and State of Michigan bounded
as follows:
Beginning on the boundary line of the original plat
of the Village of Lakeview at the intersection of the South line of
Sherman Avenue with the East line of Fifth Street of said plat, thence
Northwesterly and Southwesterly on said boundary line to the South West
corner of lot six of Block eleven of said original plat thence North-
westerly and Southwesterly on the line of said lot to the Northwest corner
thereof (said lot being included in this plat for the purpose of platting,
it as a part of Fifth Street) thence along the boundary line of said plat
to the corner of Sherman Avenue thence Southwesterly along the line of said lot to
the line between said Section nine and Section three West on said line right
across more or less to the half quarter part on the North side of the North East
quarter of said Section thirteen thence South on the half quarter line of said
quarter Section thirteen from said corner to the South line of
Lincoln Avenue of this plat (which is a continuation on a right line
and on the same course of Lincoln Avenue of said original plat, said
course being S 53° E by observation of the pole star taken for the true
meridian Aug 30th 1875 by the astronomer (Montealegre) thence North-
westerly along said line said line and from said line more or less to a point
thirty chains from the East line of Fifth Street of said original plat
thence Southwesterly at right angles with said Lincoln Avenue eighteen
chains thence Northwesterly parallel with said Lincoln Avenue thirteen
chains thence Northwesterly at right angles with said Lincoln Avenue four
rods thence Northwesterly parallel with said Lincoln Avenue forty seven
rods and fifteen links more or less to a line fifty feet South from the
center of the main track of the Chicago, Saginaw and Canadian Railroad
and parallel therewith thence Easterly parallel with said Railroad
Track thirty six rods and eighteen links more or less to a point
thence chains from the South line of said Sherman Avenue, said
point being on the South line of Sherman Avenue of this plat thence
Northwesterly along said line to the point of beginning
The lengths of lines of lots on said land are designated on said
plat by small figures on or near the lines to which they respectively
refer being expressed in rods and links, except where put in parentheses,
the links being expressed in the form of decimals, the areas of outlets
which are designated by letters are expressed by figures in red ink
indicating acres and hundredths of an acre
So witnesses our hands and we have hereunto set our hands and seals
this 1st day of September A.D. 1875
Attest
Albert S. French
Henry M. Bankin