

April 4 1876


H. Roath

Deputy Auditor General

Montcalm Co., Mich.
GEO. W. O'DONNELL, Proprietor.

OCT. 12, 1875.

A. D. T. GARDNER, Surveyor.

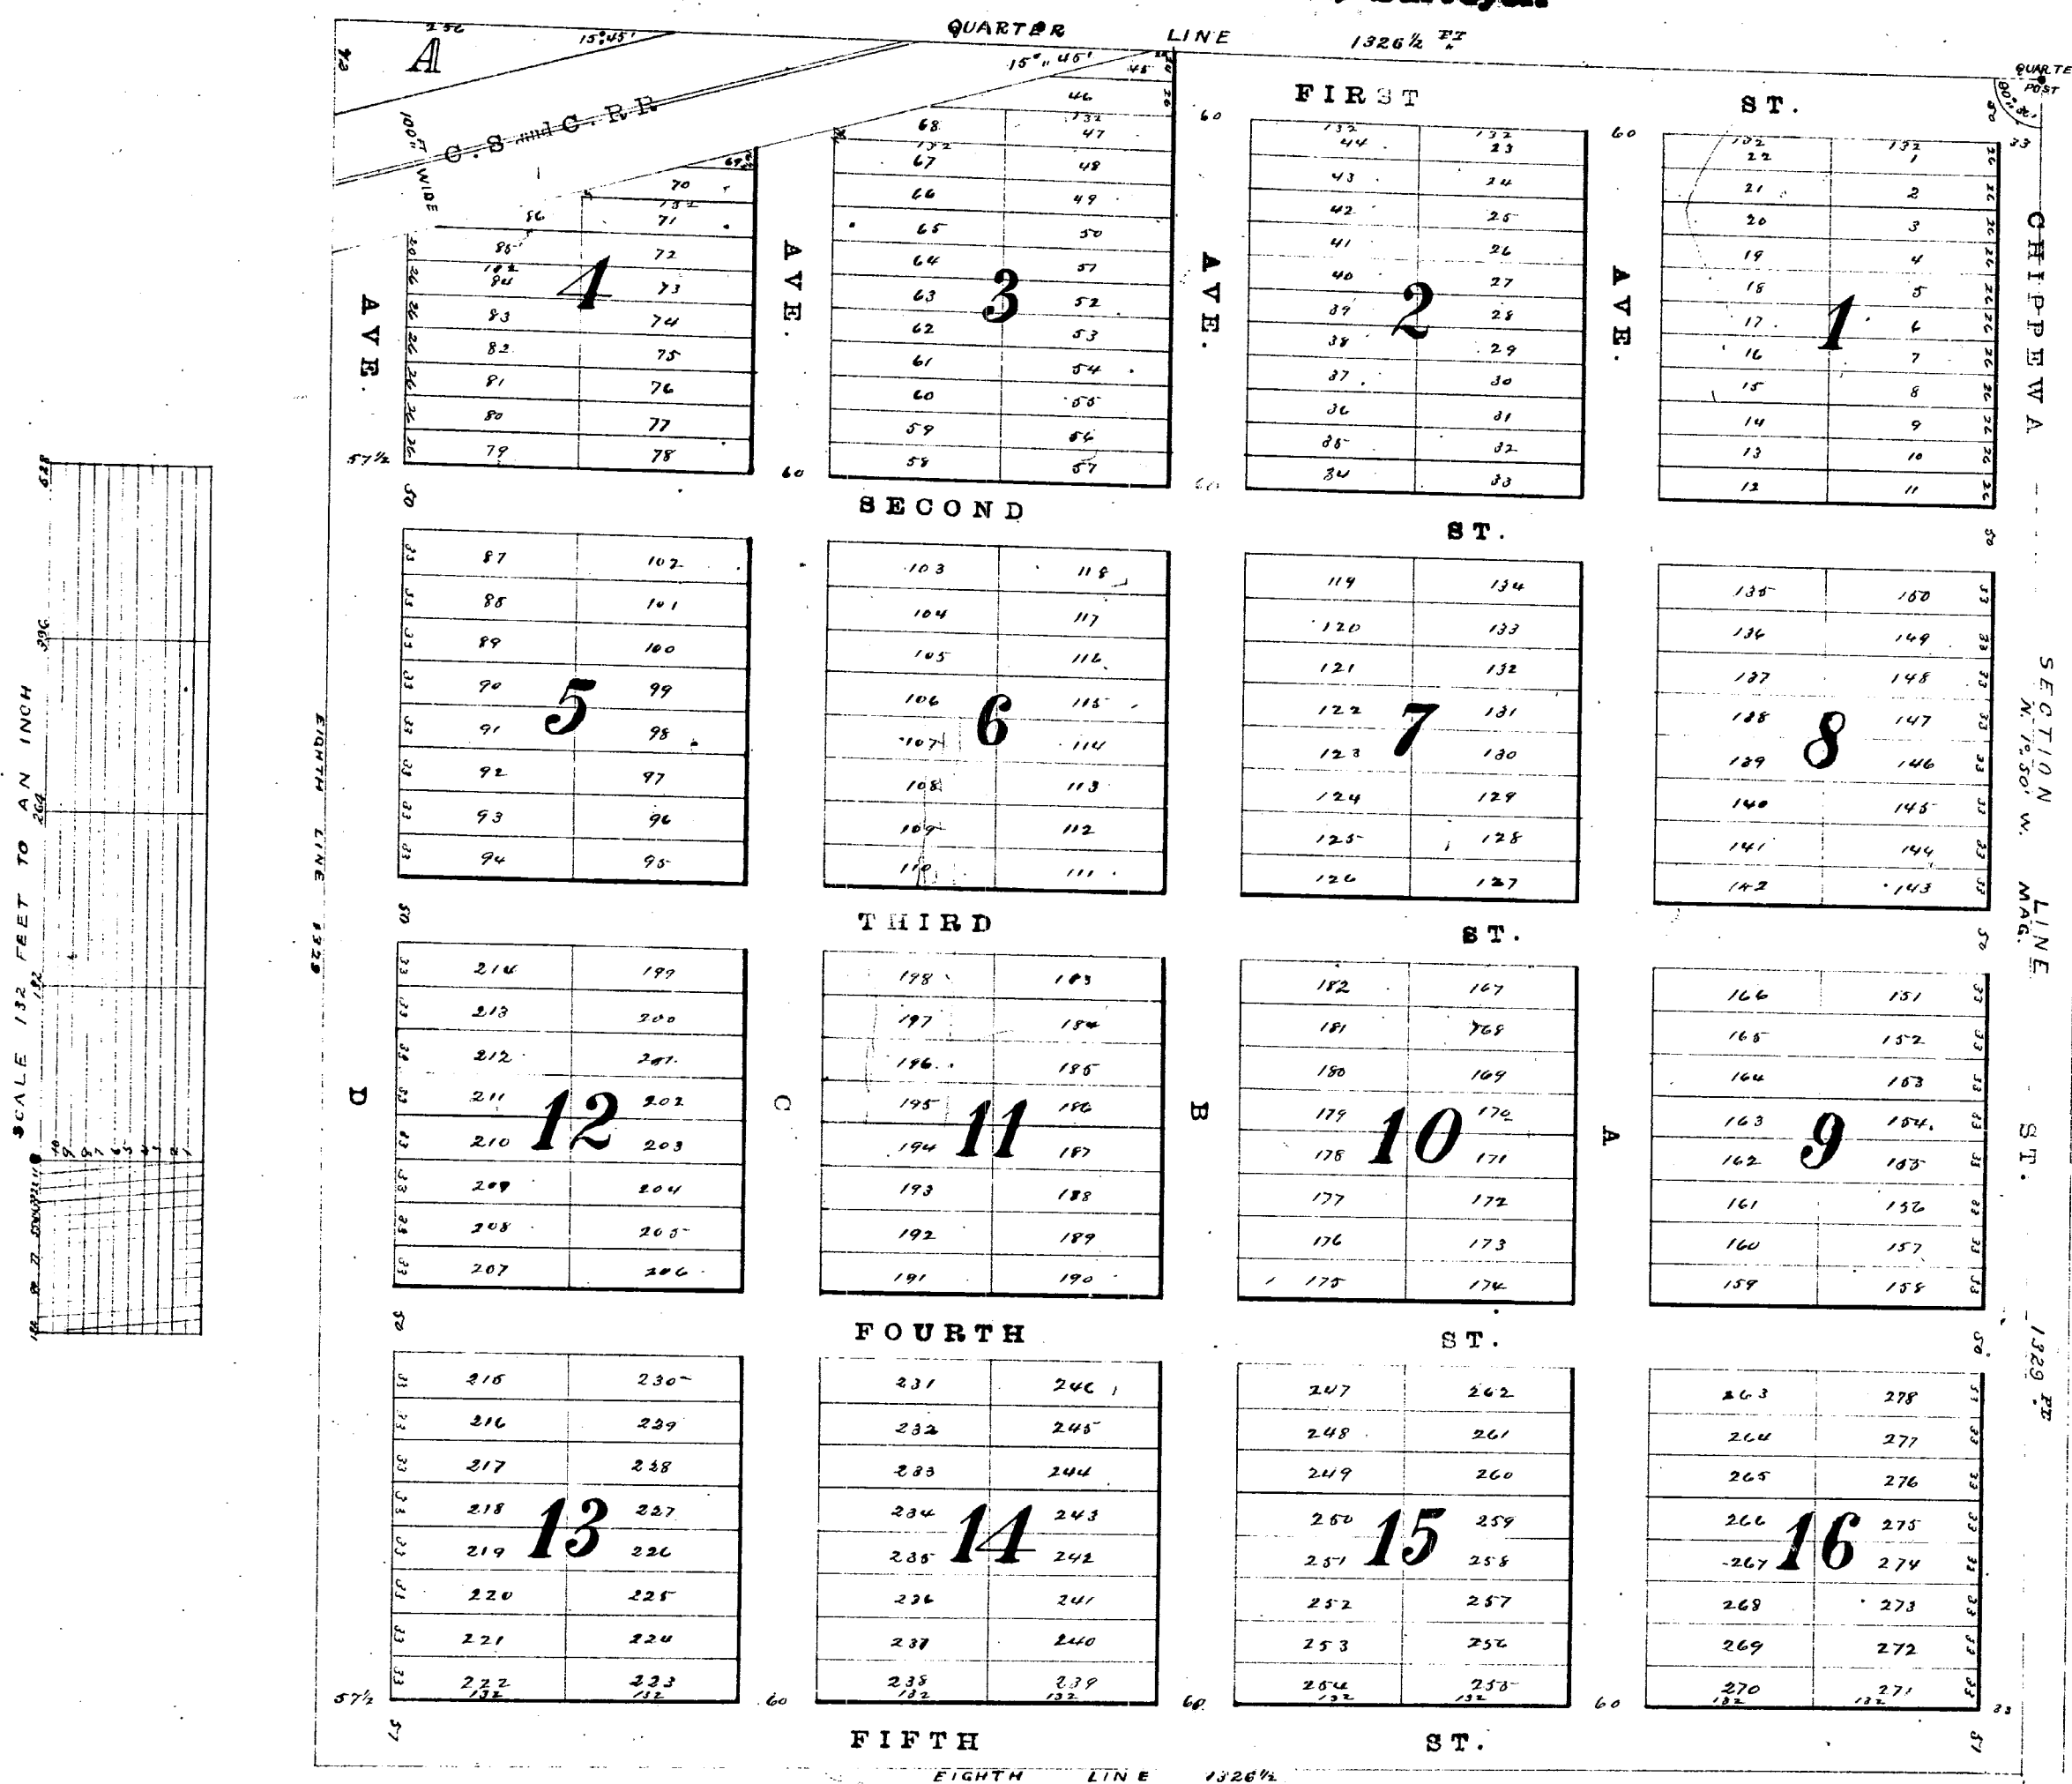

The above Plat of Vicksburg including the North East Quarter
of the South East Quarter of Section Twenty Eight in Township
Number Twelve North in Range number Five west being the
Township of Rockland County of Michigan and State of Michigan
The scale of the above Plat is One Hundred and Thirty Two feet
more or less and all streets as designated thereon are hereby
dedicated to the use of the Public as highways forever
In witness whereof George W. L. Donnell and Alice V. his wife
Proprietors of the above Plat and Adm'r Gardner the Mayor
who made the same have hereunto set their hands & seals this
Tenth day of October A. D. 1877.

In presence of
Oscar Finner
Ed. Smith

Geo. W. Donnell
Alice V. Donnell
Wm. F. Gardner

State of Michigan }
County of Montcalne } ss

On the fifteenth day of October 1875 before me a Notary Public in and for said County personally appeared George W. McDonald and Alice V. his wife and Adeline Thaddeus Jones known to be the persons described in and who executed the above plat and foregoing instrument and acknowledged the same to be their free act and deed for the uses and purposes therein mentioned.

Oscar Fung
Notary Public

Registers Office }
Montcalm County } ss

No Clear From Register and Audit. Therefore the Surveyor above named do hereby certify that we have carefully compared the above Plat with the original and that it is an exact duplicate thereof and of the whole of said Plat.

Oscar ^N Fern Register
Wm. B. Gardner Surveyor

Registers Office } 82
Montcalm County } R

Received for Record October 29th 1875; at
1. O. Clock P.M. and, recorded in Liber One of Plats
on Page 23.

Oscar Reiser
Registrar of Deeds

Registers Office } ss
Montcalm County }

We, Oscar Fenn Register of Deeds for said County and A. de St. Gardours the surveyor who made the above Plat do hereby certify that we have carefully compared the same with the Record and that it is a true transcript therefrom and of the whole of such Record.

Oscar Fecen Registrar
A. D. T. Gardner Surveyor

12909

RESOLUTION TO VACATE PORTION OF STREET

PLAT OF
"VILLAGE OF VESTABURG"
RICHLAND TOWNSHIP, MONTCALM COUNTY, MICHIGAN

WHEREAS, the Plat of the "Village of Vestaburg" in Section 29, Township 12 North, Range 5 West, Township of Richland, County of Montcalm, State of Michigan, is recorded in Liber 1 of Plats, on Page 23, in the Montcalm County Register of Deeds office; and

WHEREAS, said Plat contains a portion of a street now dedicated to the public use titled:

That portion of Avenue C which runs North of
Second Street to the C & O Railroad.

WHEREAS, the maintenance of said portion of street is no longer necessary; and

WHEREAS, it is in the interest of the health and safety of the residents of the Plat of the "Village of Vestaburg" to vacate said portion of street.

NOW THEREFORE, be it resolved that the following described portion of a street in the "Village of Vestaburg" Plat shall henceforth be vacated:

A portion of a street now dedicated to the
public use titled:


That portion of Avenue C which runs North of
Second Street to the C & O Railroad.

Passed and approved by the Township Board of Richland Township, Montcalm County, Michigan, this 10th day of August, 1993

ATTEST:



Susan A. Brantley
Township Clerk

TOWNSHIP OF RICHLAND

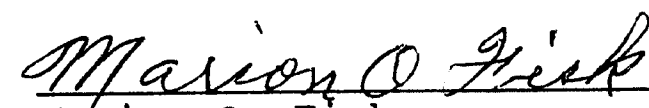
Marion O. Fisk
Township Supervisor

Prepared by:
Kelly K. Reed
Attorney at Law
7341 N. Crystal Road
P.O. Box 357
Vestaburg, MI 48891
(517) 268-5071

ear3:b:twp.10

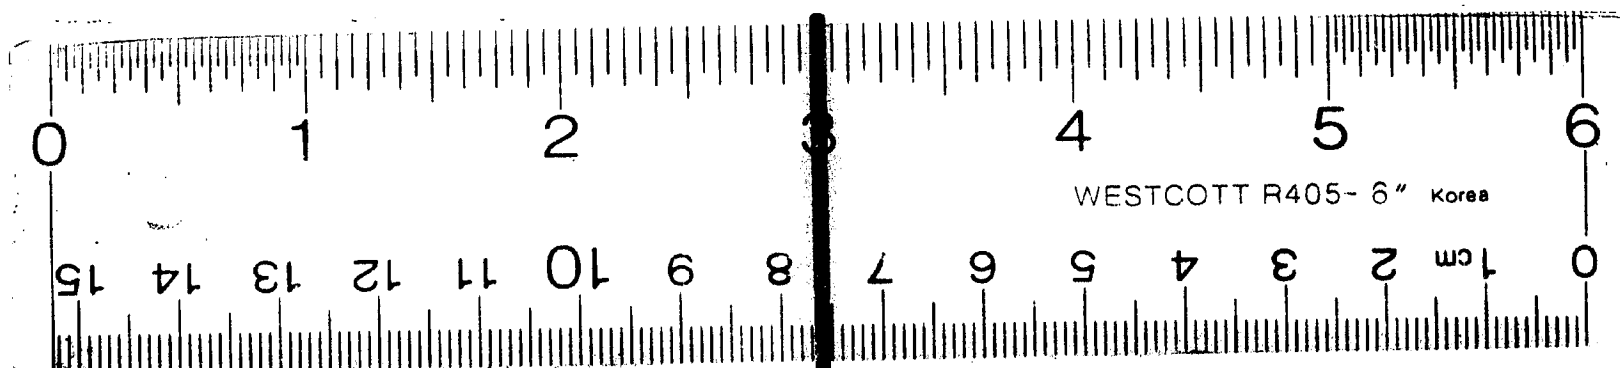

12 X

12909

RESOLUTION TO VACATE PORTION OF STREET

PLAT OF
"VILLAGE OF VESTABURG"
RICHLAND TOWNSHIP, MONTCALM COUNTY, MICHIGAN

WHEREAS, the Plat of "Village of Vestaburg" in Section 29, Township 12 North, Range 5 West, Township of Richland, County of Montcalm, State of Michigan, is recorded in Liber 1 of Plats, on Page 23, in the Montcalm County Register of Deeds office; and

WHEREAS, said Plat contains a portion of a street now dedicated to the public use titled:

Fourth Street between the East edge of Avenue D and the West edge of Avenue C abutting on the North by Lots 206 and 207 and on the South by Lots 215 and 230.

WHEREAS, the maintenance of said portion of said street is no longer necessary; and

WHEREAS, it is in the interest of the health and safety of the residents of the Plat of the "Village of Vestaburg" to vacate said portion of said street.

NOW THEREFORE, be it resolved that the following described portion of street in the "Village of Vestaburg" Plat shall henceforth be vacated:


That portion of a street now dedicated to the public use titled:

Fourth Street between the East edge of Avenue D and the West edge of Avenue C abutting on the North by Lots 206 and 207 and on the South by Lots 215 and 230.

Passed and approved by the Township Board of Richland Township, Montcalm County, Michigan, this 10th day of August, 1993.


ATTEST:

TOWNSHIP OF RICHLAND

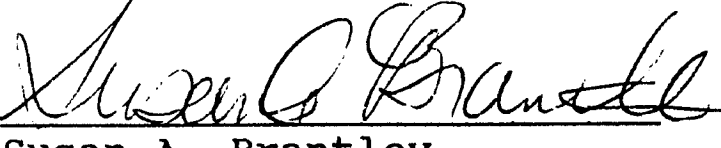
Susan A. Brantley
Township Clerk


Marion O. Fisk
Township Supervisor

Prepared by:
Kelly K. Reed
Attorney at Law
7341 N. Crystal Road
P.O. Box 357
Vestaburg, MI 48891
(517) 268-5071
sar3:b:twp.11

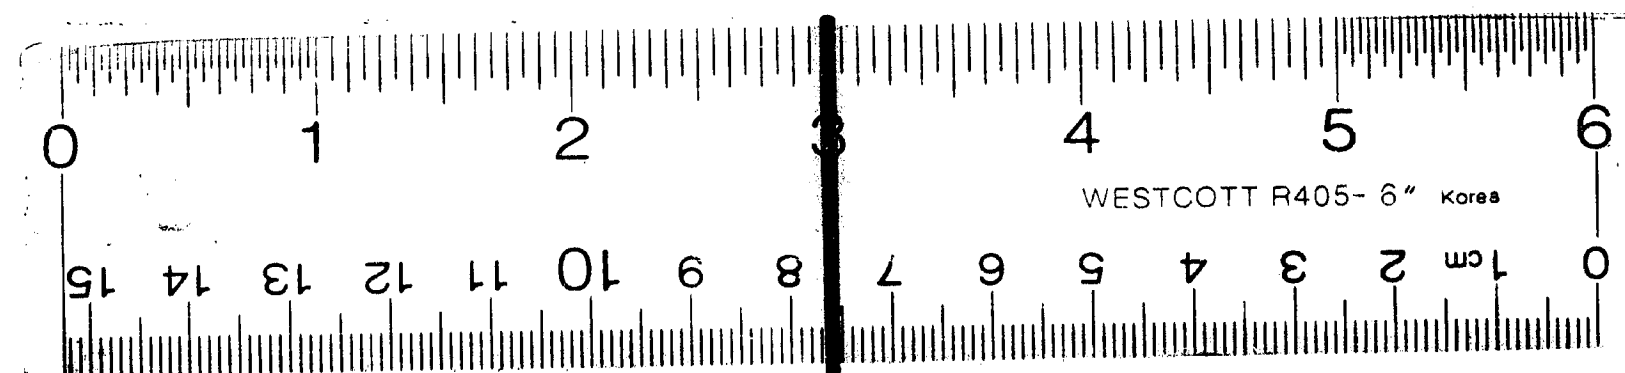

12 X