1291

5381

LANDSBERG'S SUBDIVISION
OF PART OF
PRIVATE CLAIM 641,
LYING NORTH OF MACK AVENUE
GROSSE POINTE, WAYNE CO., MICHIGAN.

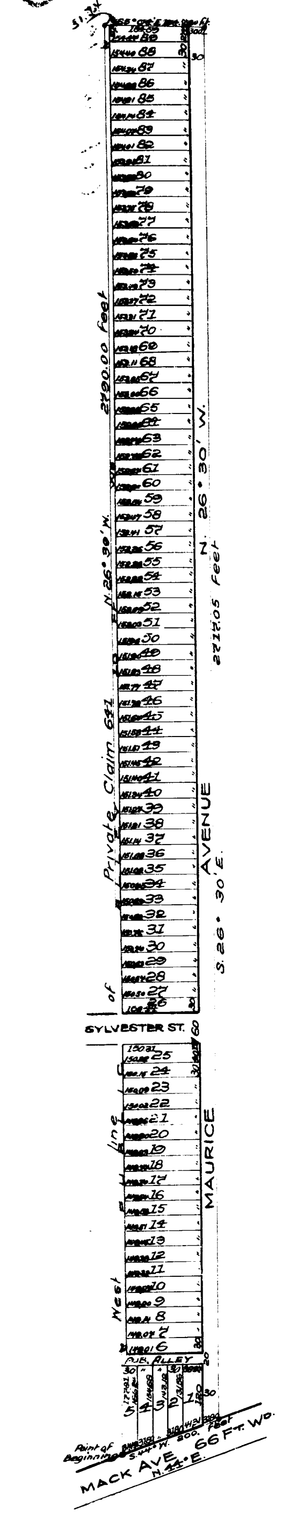

Entire Plat Vacated
Vol. 4- Page 149

By Order of Circuit Court
This Subdivision is vacated and filed for
Naught. March 6th 1916
Filed March 29th 1916
Voucher 289-1916

I hereby certify that the plat hereon delineated is a correct one, and that permanent monuments consisting of oak stakes have been planted at points marked "M" as thereon shown at all angles in the boundaries of the land platted, and at all intersections of streets or streets and alleys

R.H. McCormick Surveyor.-

Know All Men by these Presents, That I Isabella Landsberg (widow) have caused the land embraced in the annexed plat to be surveyed, laid out and platted, to be known as "Landsberg's Subdivision of part of Private Claim 641, lying north of Mack Avenue, Grosse Pointe, Wayne County, Michigan," and that the streets and alleys as shown on said plat are hereby dedicated to the use of the public.

Signed and Sealed
In Presence of
Ezra B. Schwaiss
John W. Reid

Isabella Landsberg (L.S.)

State of Michigan
County of Wayne } ss. On this Twentieth day of August, 1903 before me a Notary Public in and for said County, personally came the above named Isabella Landsberg (widow) known to me to be the person who executed the above dedication, and acknowledged the same to be her free act and deed

John W. Reid
Notary Public, Wayne County, Michigan

The property platted is described as follows: Commencing at the intersection of the Westerly line of Private Claim 641 and the Northerly line of Mack Avenue; thence N. 26° 39' W. 2790.00 feet; thence N. 65° 04' E. 1946 feet; thence S. 26° 30' E. 2717.05 feet; thence S. 44° W. 200.00 feet, to the place of beginning

State of Michigan
County of Wayne } ss. We O. P. Gulley Register of Deeds, and R.H. McCormick, Surveyor hereby certify that we have each carefully compared this copy with the original plat of "Landsberg's subdivision of part of Private Claim 641, lying north of Mack Avenue, Grosse Pointe, Wayne County, Michigan" and that it is an exact copy thereof and of the whole of such original map or plat.—

O. P. Gulley
Register of Deeds.—
R.H. McCormick Surveyor.—

State of Michigan
County of Wayne } ss. We O. P. Gulley Register of Deeds, and R.H. McCormick, Surveyor hereby certify that we have each carefully compared the annexed copy with the plat of "Landsberg's subdivision of part of Private Claim 641, lying north of Mack Avenue, Grosse Pointe, Wayne County, Michigan" now of record in the office of said Register of Deeds, and that it is a true transcript therefrom and of the whole of such record —

O. P. Gulley
Register of Deeds.—
R.H. McCormick Surveyor.—

Examined and Approved
August 22, 1903
John F. Wilkinson
Deputy Auditor General

REGISTER OF DEEDS OFFICE } ss.
WAYNE COUNTY,
This instrument was received for record this 29 day of August 1903 at 10 o'clock A. M. and recorded in Liber 2 of deeds, on page 29 as proper certificate was furnished in compliance with Sect. 135, of Senate Bill No. 199 File 212 Act of 1893.
O. P. Gulley
Register of Deeds.

RECEIVED AND FILED.
IN AUDITOR GENERAL'S OFFICE,
Oct 5 1903
John Wilkinson
Deputy Auditor General

42644

5381

LANDSBERG'S SUBDIVISION
OF PART OF
PRIVATE CLAIM 641,
LYING NORTH OF MACK AVENUE
GROSSE POINTE, WAYNE CO.,
MICHIGAN.

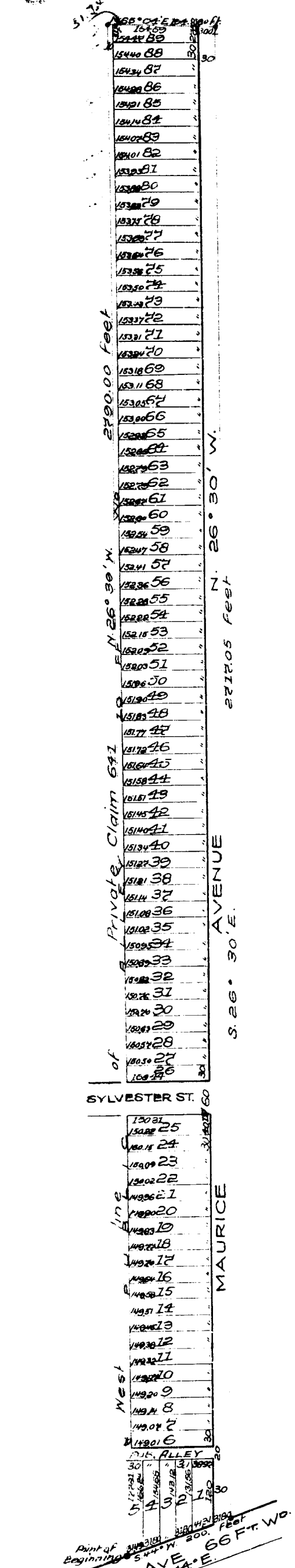

I hereby certify that the plat hereon delineated is a correct one, and that permanent monuments consisting of oak stakes have been planted at points marked "M" as thereon shown at all angles in the boundaries of the land platted, and at all intersections of streets or streets and alleys

R. H. McCormick Surveyor.

Know All Men by these Presents, That I Isabella Landsberg (widow) have caused the land embraced in the annexed plat to be surveyed, laid out and platted, to be known as "Landsberg's subdivision of part of Private Claim 641, lying north of Mack Avenue, Grosse Pointe, Wayne County Michigan," and that the streets and alleys as shown on said plat are hereby dedicated to the use of the public.

Signed and Sealed
In Presence of
Ezra B. Schwaiss
John W. Reid

Isabella Landsberg (L.S.)

State of Michigan
County of Wayne } ss. On this Twentieth day of August, 1903 before me a Notary Public in and for said County, personally came the above named Isabella Landsberg (widow) known to me to be the person who executed the above dedication, and acknowledged the same to be her free act and deed.

John W. Reid
Notary Public, Wayne County, Michigan

The property platted is described as follows: Commencing at the intersection of the Westerly line of Private Claim 641 and the Northerly line of Mack Avenue; thence N. 26° 30' W. 2790.00 feet, thence N. 65° 04' E. 1946.0 feet; thence S. 26° 30' E. 2717.05 feet; thence S. 44° W. 200.00 feet, to the place of beginning

State of Michigan
County of Wayne } ss. We O. P. Gulley Register of Deeds, and R. H. McCormick, Surveyor hereby certify that we have each carefully compared this copy with the original plat of "Landsberg's subdivision of part of Private Claim 641, lying north of Mack Avenue, Grosse Pointe, Wayne County, Michigan" and that it is an exact copy thereof and of the whole of such original map or plat.

O. P. Gulley
Register of Deeds.
R. H. McCormick Surveyor.

State of Michigan
County of Wayne } ss. We O. P. Gulley Register of Deeds, and R. H. McCormick, Surveyor hereby certify that we have each carefully compared the annexed copy with the plat of "Landsberg's subdivision of part of Private Claim 641, lying north of Mack Avenue, Grosse Pointe, Wayne County, Michigan" now of record in the office of said Register of Deeds, and that it is a true transcript therefrom and of the whole of such record.

O. P. Gulley
Register of Deeds.
R. H. McCormick Surveyor.

Examined and Approved
August 22, 1903
John F. Wilkinson
Deputy Auditor General

Entire Plat Vacated
Vol. 4 - Page 149

By Order of Circuit Court
This Subdivision is vacated and filed for
Record. March 6th 1916
Filed March 29th 1916
Voucher 289-1916

REGISTER OF DEEDS OFFICE } ss.
WAYNE COUNTY,
This instrument was received for record this 22nd day of August 1903 at 1:30 o'clock P. M. and recorded in Liber 2 of deeds, on page 3 as proper certificate was furnished in compliance with Sect. 135, of Senate Bill No. 199 File 212, Act of 1898.
O. P. Gulley
Register of Deeds.

RECEIVED AND FILED.
IN AUDITOR GENERAL'S OFFICE,
Oct 5-1903
John Wilkinson
Deputy Auditor General

42644

ClibPDF - www.fastio.com

MORRAN AND CROUL'S SUBDIVISION OF NORTHEASTERLY FIFTY ACRES OF SECTION TWENTY-TWO, TEN THOUSAND ACRE TRACT, TOWN 1 S. R. 12 E., WAYNE COUNTY.

Vacated by order of Circuit Court. Dec. 19, 1892.
Voucher No.246 -- 1914. Vol. 12 page. 733 ✓

PLAT --- ALTERATION OF PLAT OF NORTH CHENE STREET SUBDIVISION IN DETROIT.

In the matter of the petition of the North Chene Street Realty Co. et al., to alter the Plat of the North Chene Street Subdivision in certain particulars.

ORDERED a new alley be opened and established 14 ft. wide across the southerly 14 ft. of lots 165 and 183 of the North Chene St. Subdivision of the easterly 403 ft. of Quarter Sec. 2, Ten Thousand Acre Tract, in Hamtramck,

That the alley or parts of alleys in said Subdivision north of the north line of said new alley, provided for in subdivision A. hereof east of Grandy Ave., south of Palmer Blvd., and west of Joseph Campau Ave. be vacated.

That the center line of the present alley separating lots 165 to 170 incl. and lots 178 to 183 incl. of said North Chene Street Sub. of the easterly 403 ft. of Quarter Sec. 2 Ten Thousand Acre Tract, said center line being designated on Ex. A, hereto annext as the line A - B, be fixt and determined as the rear line of lots 165 to 170, incl. and lots 178 to 183 incl. of said North Chene St. Sub. of the easterly 403 ft., etc.,

That the center line of the present alley in said subdivision, extending from Grandy Ave. on the west to Joseph Campau Ave. onthe east and lying between lots 171 to 177 incl. and lots 170 and 178 of the said North Chene St. Sub.; said center line being designated as the line C-D be, and the same is fixt and determined as the south boundary line of lots 171 to 177 incl. and the north boundary line of lots 170 and 178 of said Subdivision.

Dec. 23, 1915.

George S. Hosmer,
Circuit Judge.

Voucher 287 --- 1916.

Vol. 132 Page 9670 ✓

PLAT -------- LANDSBERG SUBDIVISION, PRIVATE CLAIM 641, NORTH OF MACK AVE. IN GROSSE POINTE.

In the matter of the petition of John A. Mercier to vacate plat.

Entire plat vacated by order of Court.

Mar. 6, 1916.

Henry A. Mandell,
Circuit Judge.

Voucher 289 --- 1916.

Vol. 20 Page. 1291 ✓

---

16 X

ClibPDF - www.fastio.com