12911

PLAT OF SUMNERVILLE,

Montcalm County Michigan.

L. C. SUMNER AND D. S. WEST, PROP'S.

By A. de F. Gardner.

1875.

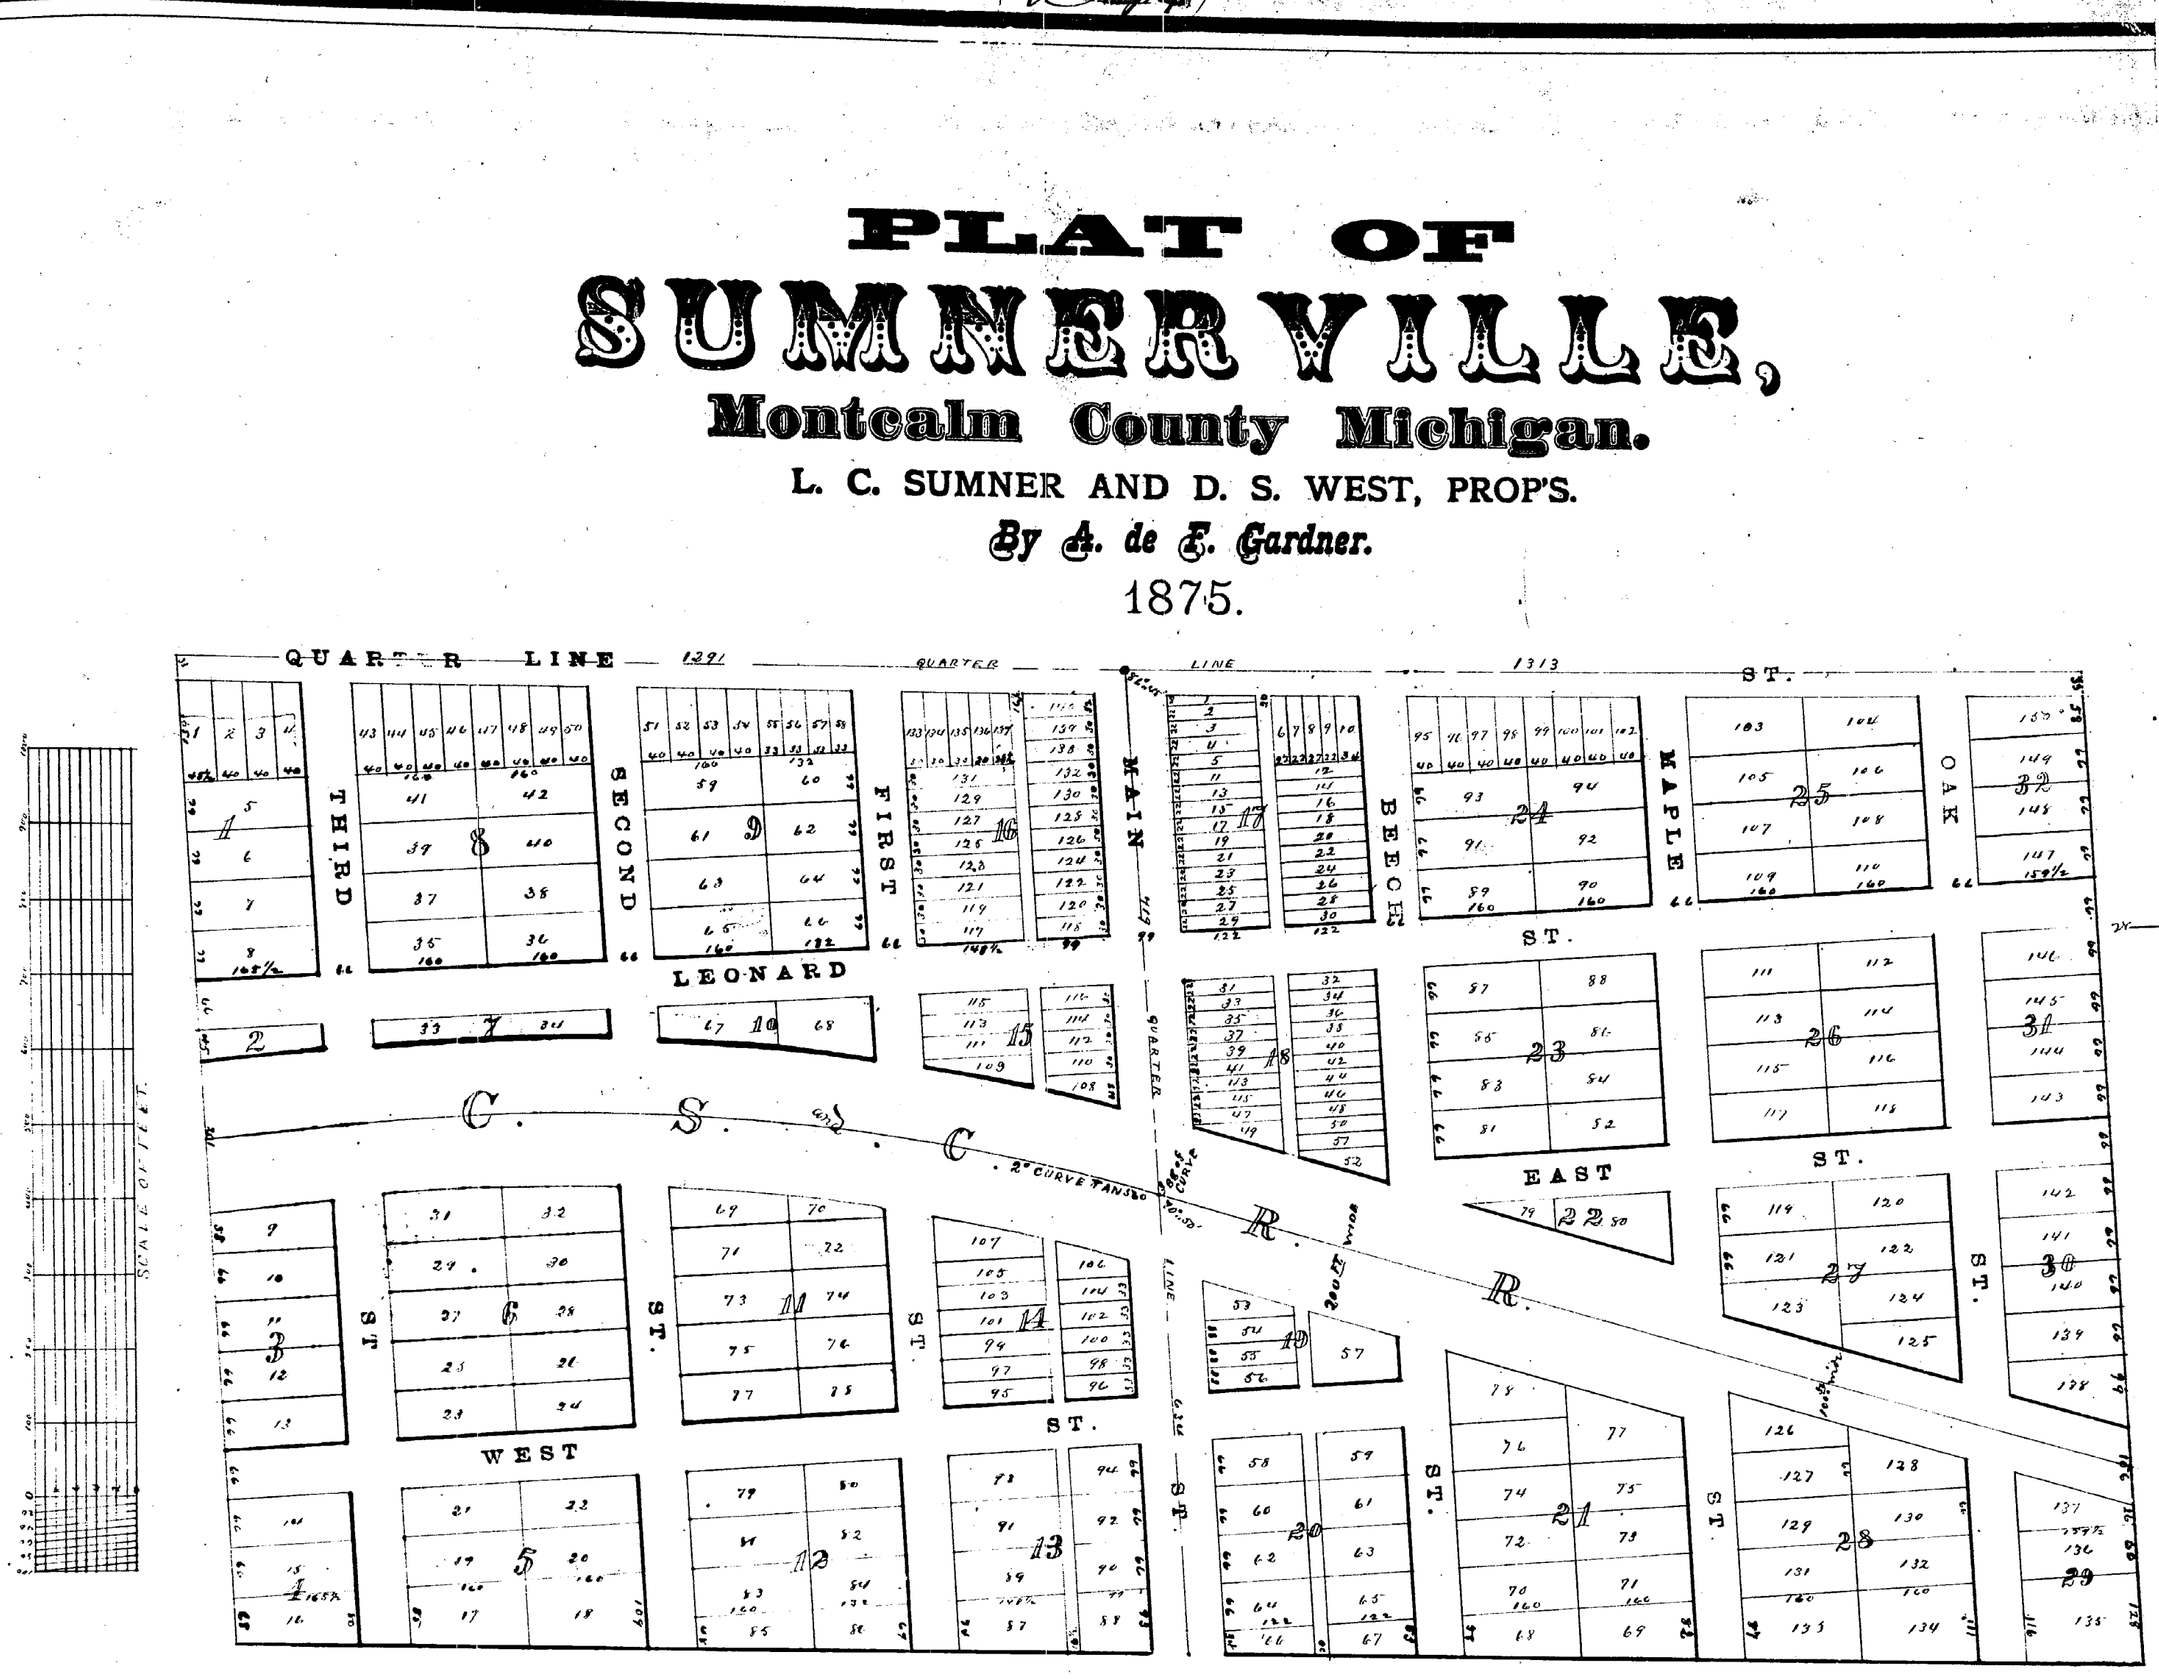

The above Plat of **Sumnerville** includes the North East Quarter of the South-west Quarter and the North-west Quarter of the South-East Quarter of Section Fifteen, in Township Number Twelve North of Range Number Seven West in the County of Montcalm and State of Michigan, Containing Eighty acres of land more or less.

The Scale of the above Plat is Two hundred feet to an inch and all streets as laid out and designated thereon are hereby dedicated to the use of the Public as highways forever.

In witness whereof Leonard C. Sumner and Hannah M. Sumner his and Daniel S. West Proprietors of the above Plat and A. de F. Gardner the Surveyor who made the same have hereunto set their hands and seals this twenty eighth day of January A. D. 1876

In presence of
E. C. Finch
E. D. Finch

L. C. Sumner (L.S.)
Hannah M. Sumner (L.S.)
Daniel S. West (L.S.)
A. de F. Gardner Surv. (L.S.)

State of Michigan } ss.
County of Montcalm }

On this 28th. day of January A.D. 1876 before me a Notary Public in and for said County personally appeared Leonard C. Sumner and Hannah M. Sumner his wife and Daniel S. West and A. de F. Gardner known & done to be the persons who executed the foregoing Plat and instrument and acknowledged the same to be their free act and deed for the uses and purposes therein mentioned.

E. D. Finch
Notary Public

Registers Office
Montcalm County } ss

We E. D. Finch Deputy Register and A. de F. Gardner Surveyor above named do hereby certify that we have carefully compared the above plat with the original and that it is an exact duplicate thereof and of the whole of such plat

E. D. Finch
Deputy Register
A. de F. Gardner Surv.

Registers Office
Montcalm County } ss

Received for Record February 12th. A.D. 1876 at 2 o'clock P. M. and recorded in Libr 1 of Plats on page 25.

E. D. Finch
Deputy Register

Registers Office
Montcalm County } ss

We E. D. Finch Deputy Register and A. de F. Gardner the surveyor who made the above Plat do hereby certify that we have carefully compared the same with the Record and that it is a true transcript therefrom and of the whole of such Record.

E. D. Finch
Dep. Register
A. de F. Gardner Surv.

Received and Filed in Auditor General's Office,
February 26 1876
H. R. Pratt
Deputy Auditor General.

ClibPDF - www.fastio.com

MAY 0 8 1995
12911
MAY 1 7 1995

12911

RESOLUTION OF BELVIDERE TOWNSHIP BOARD

At the April 13, 1995 Belvidere Township Board Meeting, all Board Members were present, being Jerry Derenski, Supervisor, Doris Patch, Clerk, Nancy Snyder, Treasurer, Bob VanHerp, Trustee, and Larry Delamater, Trustee. Due and legal notice was given for the open meeting. The Township Board considered, discussed and heard input from members of the public attending the meeting concerning the vacating of certain streets in the plat of the Village of Sumnerville. The Township Board adopted the following resolution as necessary for the health, welfare, comfort and safety of the people of Belvidere Township.

IT IS HEREBY RESOLVED BY THE BELVIDERE TOWNSHIP BOARD THAT:

1. Beech Street from Fleck Road to the railroad in the plat of the Village of Sumnerville, Section 15, Belvidere Township, Montcalm County, Michigan, is closed and vacated. Votes in favor: Larry Delamater, Bob VanHerp, Nancy Snyder, Doris Patch and Jerry Derenski.

2. Maple Street from Fleck Road to the railroad in the plat of the Village of Sumnerville, Section 15, Belvidere Township, Montcalm County, Michigan, is closed and vacated. Votes in favor: Larry Delamater, Bob VanHerp, Nancy Snyder, Doris Patch and Jerry Derenski.

3. Oak Street from Fleck Road to the railroad in the plat of the Village of Sumnerville, Section 15, Belvidere Township, Montcalm County, Michigan, is not vacated and is left open. Votes in favor: Larry Delamater, Bob VanHerp, Nancy Snyder, Doris Patch and Jerry Derenski.

4. Leonard Street from Derby (Main) to Walldorf's Estates in the plat of the Village of Sumnerville, Section 15, Belvidere Township, Montcalm County, Michigan, is not vacated and is left open. Votes in favor: Larry Delamater, Bob VanHerp, Nancy Snyder, Doris Patch and Jerry Derenski.

5. East Street from Derby (Main) to Oak Street in the plat of the Village of Sumnerville, Section 15, Belvidere Township, Montcalm County, Michigan, is closed and vacated. Votes in favor: Larry Delamater, Bob VanHerp, Nancy Snyder, Doris Patch and Jerry Derenski.

6. The alleys in Sections (Blocks) 17 and 18 from Fleck Road to the railroad in the plat of the Village of Sumnerville, Section 15, Belvidere Township, Montcalm County, Michigan, are closed and vacated. Votes in favor: Larry Delamater, Bob VanHerp, Nancy Snyder, Doris Patch and Jerry Derenski.

Jerry Derenski, Supervisor

Doris Patch, Clerk

CERTIFICATION

The undersigned Clerk of the Township of Belvidere hereby certifies that the foregoing constitutes a true and complete copy of a Resolution adopted by the Belvidere Township Board at a meeting held on April 13, 1995, at which meeting all five members of the Belvidere Township Board were present and voted as indicated in said Resolution, and that said meeting was held in accordance with the Open Meetings Act of the State of Michigan.

Doris Patch
Belvidere Township Clerk

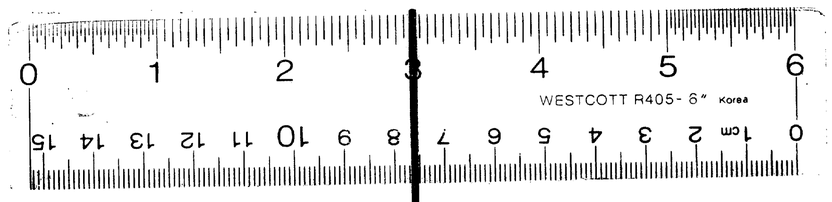

ClibPDF - www.fastio.com