
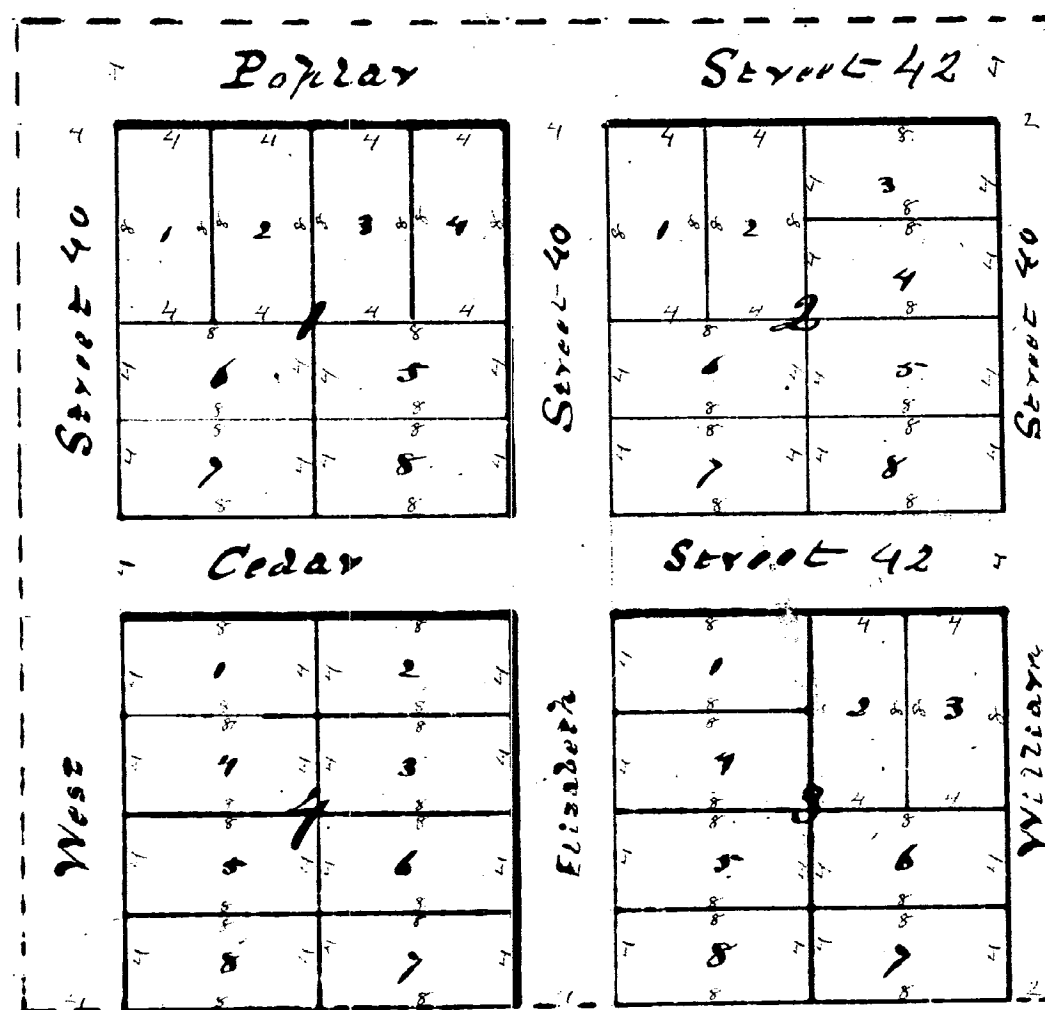


Received and Filed In Auditor
General's Office,
August 18 1876
H. H. Pratt
Deputy Auditor General

PLAT OF FORDS ADDITION TO THE VILLAGE OF CARSON CITY.

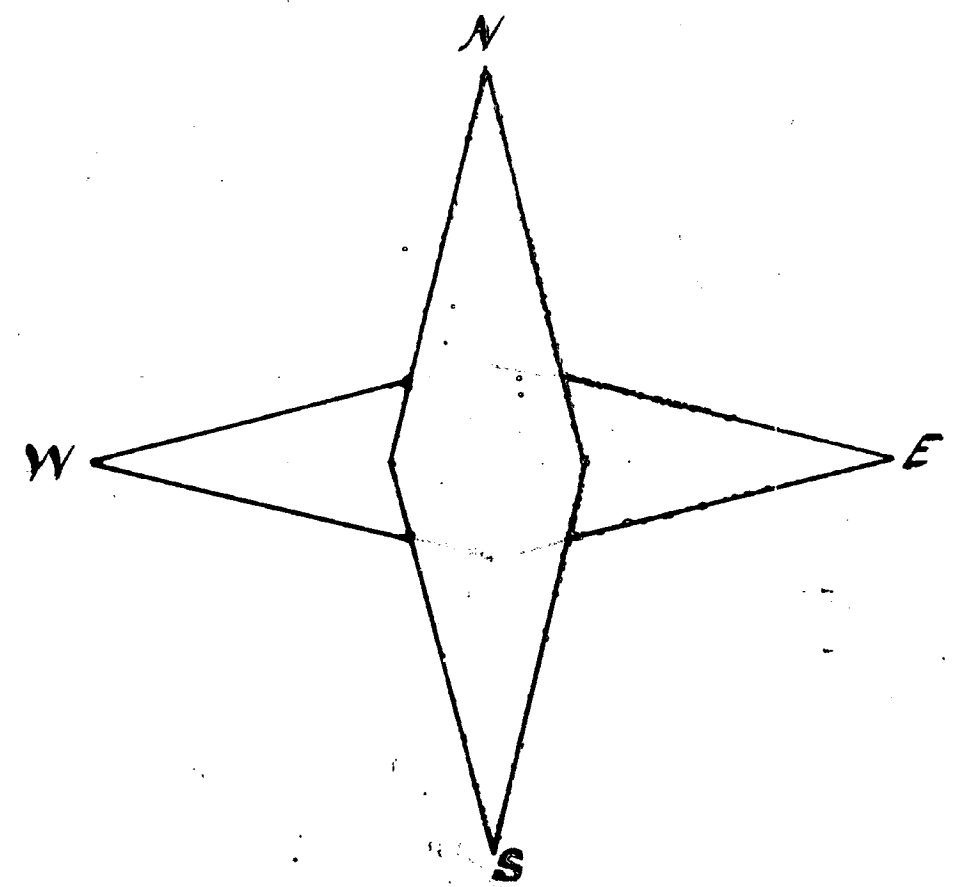

Scale, 2 chains to 1 inch

Know all men by these presents, that we, George F. Ford, Proprietor, and W. A. Sweet Jr. Surveyor of the following described lands situated in the Township of Carson, County of Montcalm, and State of Michigan, have created, and by these presents do present a plat of Fords Addition to the Village of Carson City, as shown above, a description of which, according to the above survey is as follows, to wit: Commencing at a point, eight (8) rods West and eight (8) rods South of the quarter part between Section 12 and 13, and Thence North Forty (40) rods, Thence East-Forty two (42) rods, Thence North Forty (40) rods, Thence East-Forty two (42) rods, Thence North Forty (40) rods, to the place of beginning. All East and West lines are parallel with the section line on the North side of Section 12, Thence. All North and South lines are parallel with the quarter line running through Section 12. The small black figures in the middle of lots denote the numbers of the lots. The large black figures in the middle of blocks denote the numbers of the blocks. The small red figures on the sides and ends of lots denote the length and width of lots, in rods. The small red figures at the ends of streets denote the width, in rods, of the streets. The black figures at the ends of names of streets, denote the length of the streets in rods. In witness whereof we have hereunto set our hands and seals this 25th day of July 1876.

In presence of -
W. H. Galt
W. J. Butler

George F. Ford
W. A. Sweet Jr.

Plat of William Ford
County of Montcalm
Personally appeared before me, the undersigned, a Notary Public in and for said County, on this 25th day of July 1876, George F. Ford and W. A. Sweet Jr. known to me to be the persons who executed the foregoing instrument, and acknowledged the same to be their free act and deed, for the purposes therein set forth.
Notary Public.

Register Office
Montcalm County
W. E. Finch Deputy Register
and W. A. Sweet Jr. Surveyor above named do hereby certify that we have carefully compared the above plat with the original and that it is an exact duplicate thereof and of the whole of said plat.
W. E. Finch, Deputy Register
W. A. Sweet Jr. Surveyor

Register Office
Montcalm County
Received for Record July 26th 1876
at 11 o'clock A.M. and Recorded in Lib. 1 of
Plate on page 28.
W. E. Finch
Deputy Register

Register Office
Montcalm County
W. E. Finch Deputy Register and
W. A. Sweet Jr. Surveyor above named do hereby certify that we have carefully compared the above plat and foregoing instrument with the Record and that it is a true transcript thereof and of the whole of such records.
W. E. Finch
Deputy Register
W. A. Sweet Jr. Surveyor