

Received and Filed in Auditor
General's Office,

June 11 1877



M. R. Pratt
Deputy Auditor General.

PLAT OF GOOLDTHRITES SECOND ADDITION TO THE VILLAGE OF CARSON CITY.

Registers Office,
Montcalm County, ss.

We, E. D. Finch, Register and W. A. Sweet Jr. Surveyor named below do hereby certify that we have carefully compared this Plat with the Original and that it is an exact duplicate thereof and of the whole of said original Plat.


E. D. Finch
Register
W. A. Sweet Jr.
Surveyor

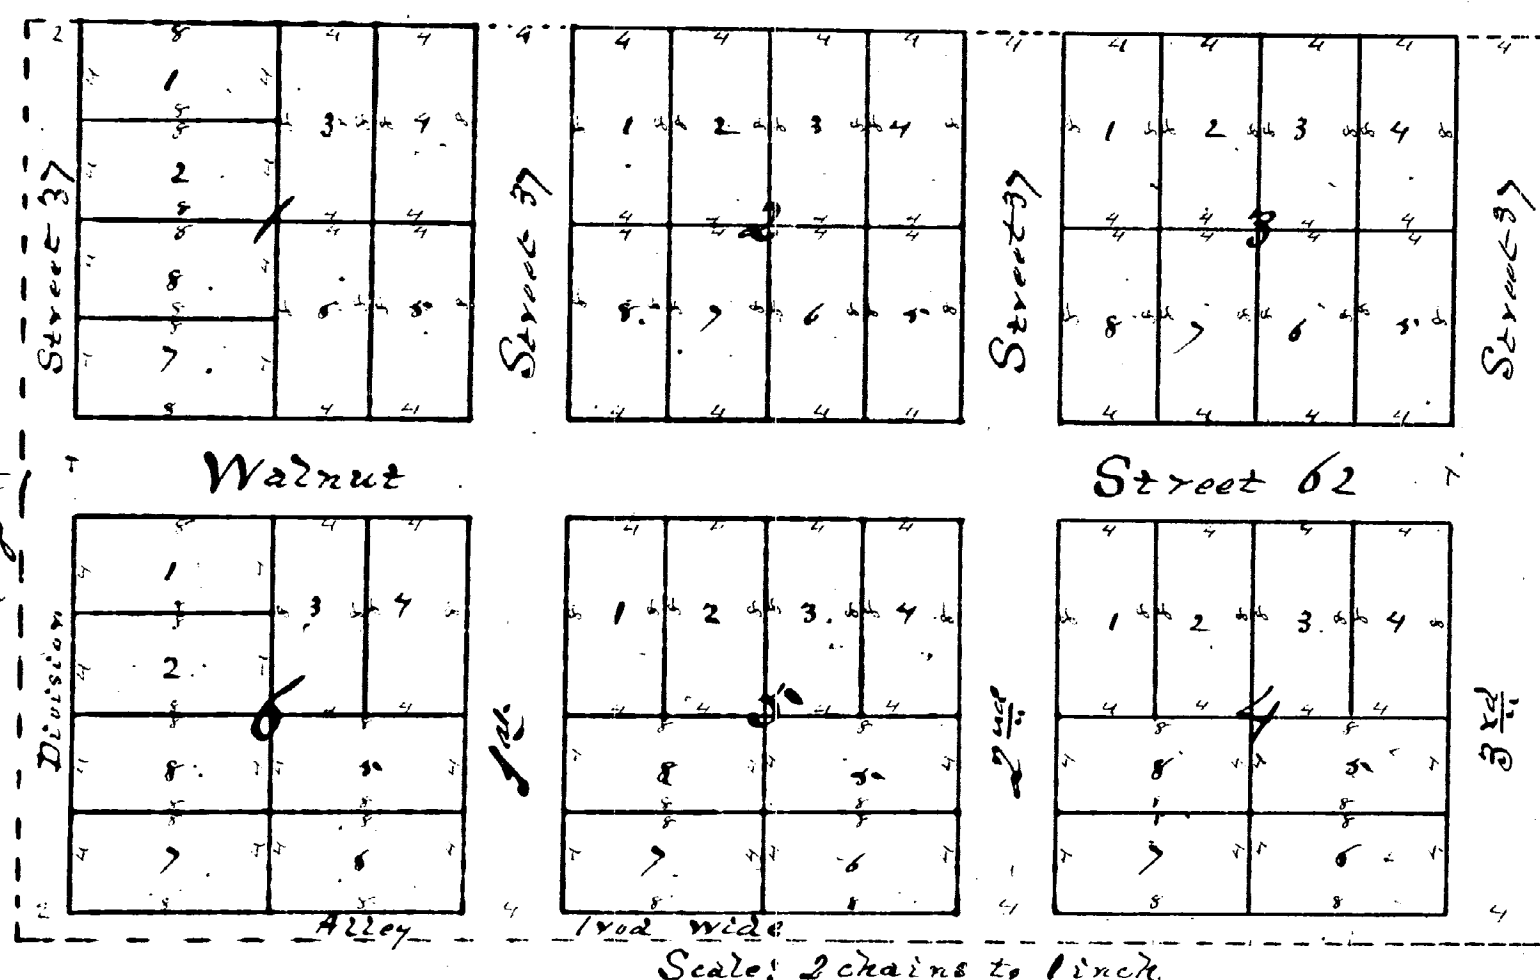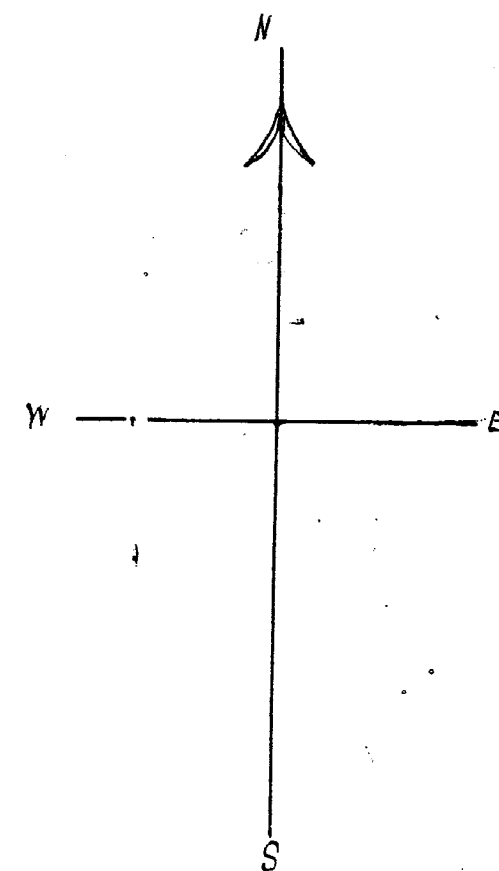

Know all men by these presents, that we, Orlando Gooldthrite and Amanda E. Gooldthrite his wife, proprietors, and W. A. Sweet Jr. Surveyor, have executed and by these presents do execute a Plat of "Gooldthrites Second Addition to the Village of Carson City," a description of which is as follows to wit: Commencing at the south West corner of Gooldthrites Addition to the Village of Carson City on the North half of the North East quarter of Section 17, Township 12 N. Range 10 W. in the State of Michigan, running thence South thirty seven (37) rods, thence East sixty two (62) rods, thence North thirty seven rods, thence West sixty two rods, to the place of beginning. All lots are four (4) rods wide and eight (8) rods long. The black figures in the center of lots are the numbers of the lots. Those in the center of blocks are the numbers of blocks. In witness whereof, we have hereunto set our hands and seals this 29th day of May 1877.

In presence of
H. P. Miller
Lila Cook

Orlando Gooldthrite
Amanda E. Gooldthrite
W. A. Sweet Jr.

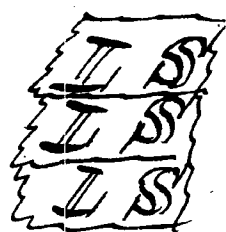

Registers Office,
Montcalm County, ss. Received for record May 31st
A.D. 1877 at 1 o'clock P.M. and recorded
in Plat Book 1 at Page 29

State of Michigan } ss.
County of Montcalm }

On this 29th day of May 1877, before me, a Notary Public in and for said County, personally came Orlando Gooldthrite and Amanda E. Gooldthrite his wife, and W. A. Sweet Jr., known to me to be the persons who executed the foregoing instrument, and who acknowledged that they executed the same for the purposes therein set forth.

He P. Miller
Notary Public.

Registers Office,
Montcalm County, ss. We, E. D. Finch, Register and
W. A. Sweet Jr. Surveyor above named do hereby
certify that we have carefully compared the above
Plat with the Duplicate now on record in this office and that it
is an exact copy of said Record and of the whole thereof.

E. D. Finch Register
W. A. Sweet Jr. Surveyor