

Received and Filed in Auditor
General's Office.


Deputy Auditor General

MAP OF GILBERT'S ADDITION TO THE VILLAGE OF STANTON.

A. DeF. GARDNER.

1877.

Scale of Chains.

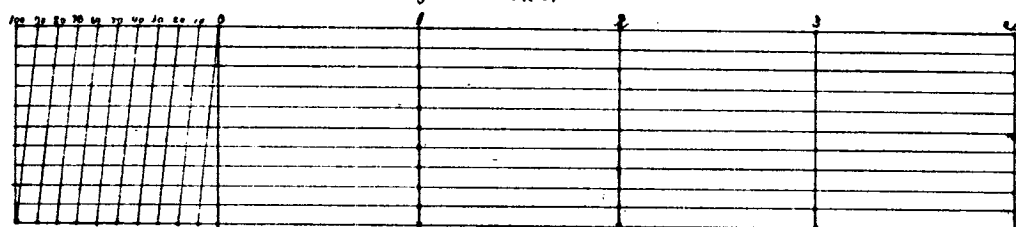

Gilbert's Addition to the Village of Stanton, Mich. includes and is a Subdivision of Block 3 of Chambers Addition to the Village of Stanton according to the Plat thereof. Recorded in the Office of the Register of Deeds of Montcalm County, Mich. in Liber One of Plats on page one and the same being a part of the North East Quarter of the South West Quarter of Section Thirtieth, Township Twenty Eighth North Range Six West

The scale of this Plat is one chain or four rods to an inch and all Streets as designated thereon are hereby dedicated to the use of the Public as Highways forever.

Giles Gilbert and wife execute this Plat as proprietors of Lots 1-2-3-4-5-6-7-8-10-11 and 12 and F. N. Winsor execute this Plat as proprietor of Lots 9 and 13.

In witness Whereof, Giles Gilbert and Frances S. his wife and F. N. Winsor as Proprietors and A. D. F. Gardner as Surveyor have hereunto set their hands and seals this - 18 - day of June A.D. 1877

In presence of
E. D. Childs
Giles Gilbert L.S.
Frances S. Gilbert L.S.
F. N. Winsor L.S.
A. D. F. Gardner L.S.

State of Michigan }
County of Montcalm }


On this - 18th - day of June A.D. 1877 before me a Notary Public in and for said County personally appeared Giles Gilbert and Frances S. Gilbert his wife, F. N. Winsor and A. D. F. Gardner to me known to be the persons who executed the above plat and foregoing instrument and severally acknowledged the same to be their free act and deed for the uses and purposes therein mentioned.

E. D. Finch
Notary Public

Register's Office
Montcalm County }

We E. D. Finch Register and A. D. F. Gardner surveyor do hereby certify that we have carefully compared the above plat with the original plat and that it is an exact duplicate thereof and of the whole of said Plat.

Dated June 19th A.D. 1877
E. D. Finch Register
A. D. F. Gardner Surveyor

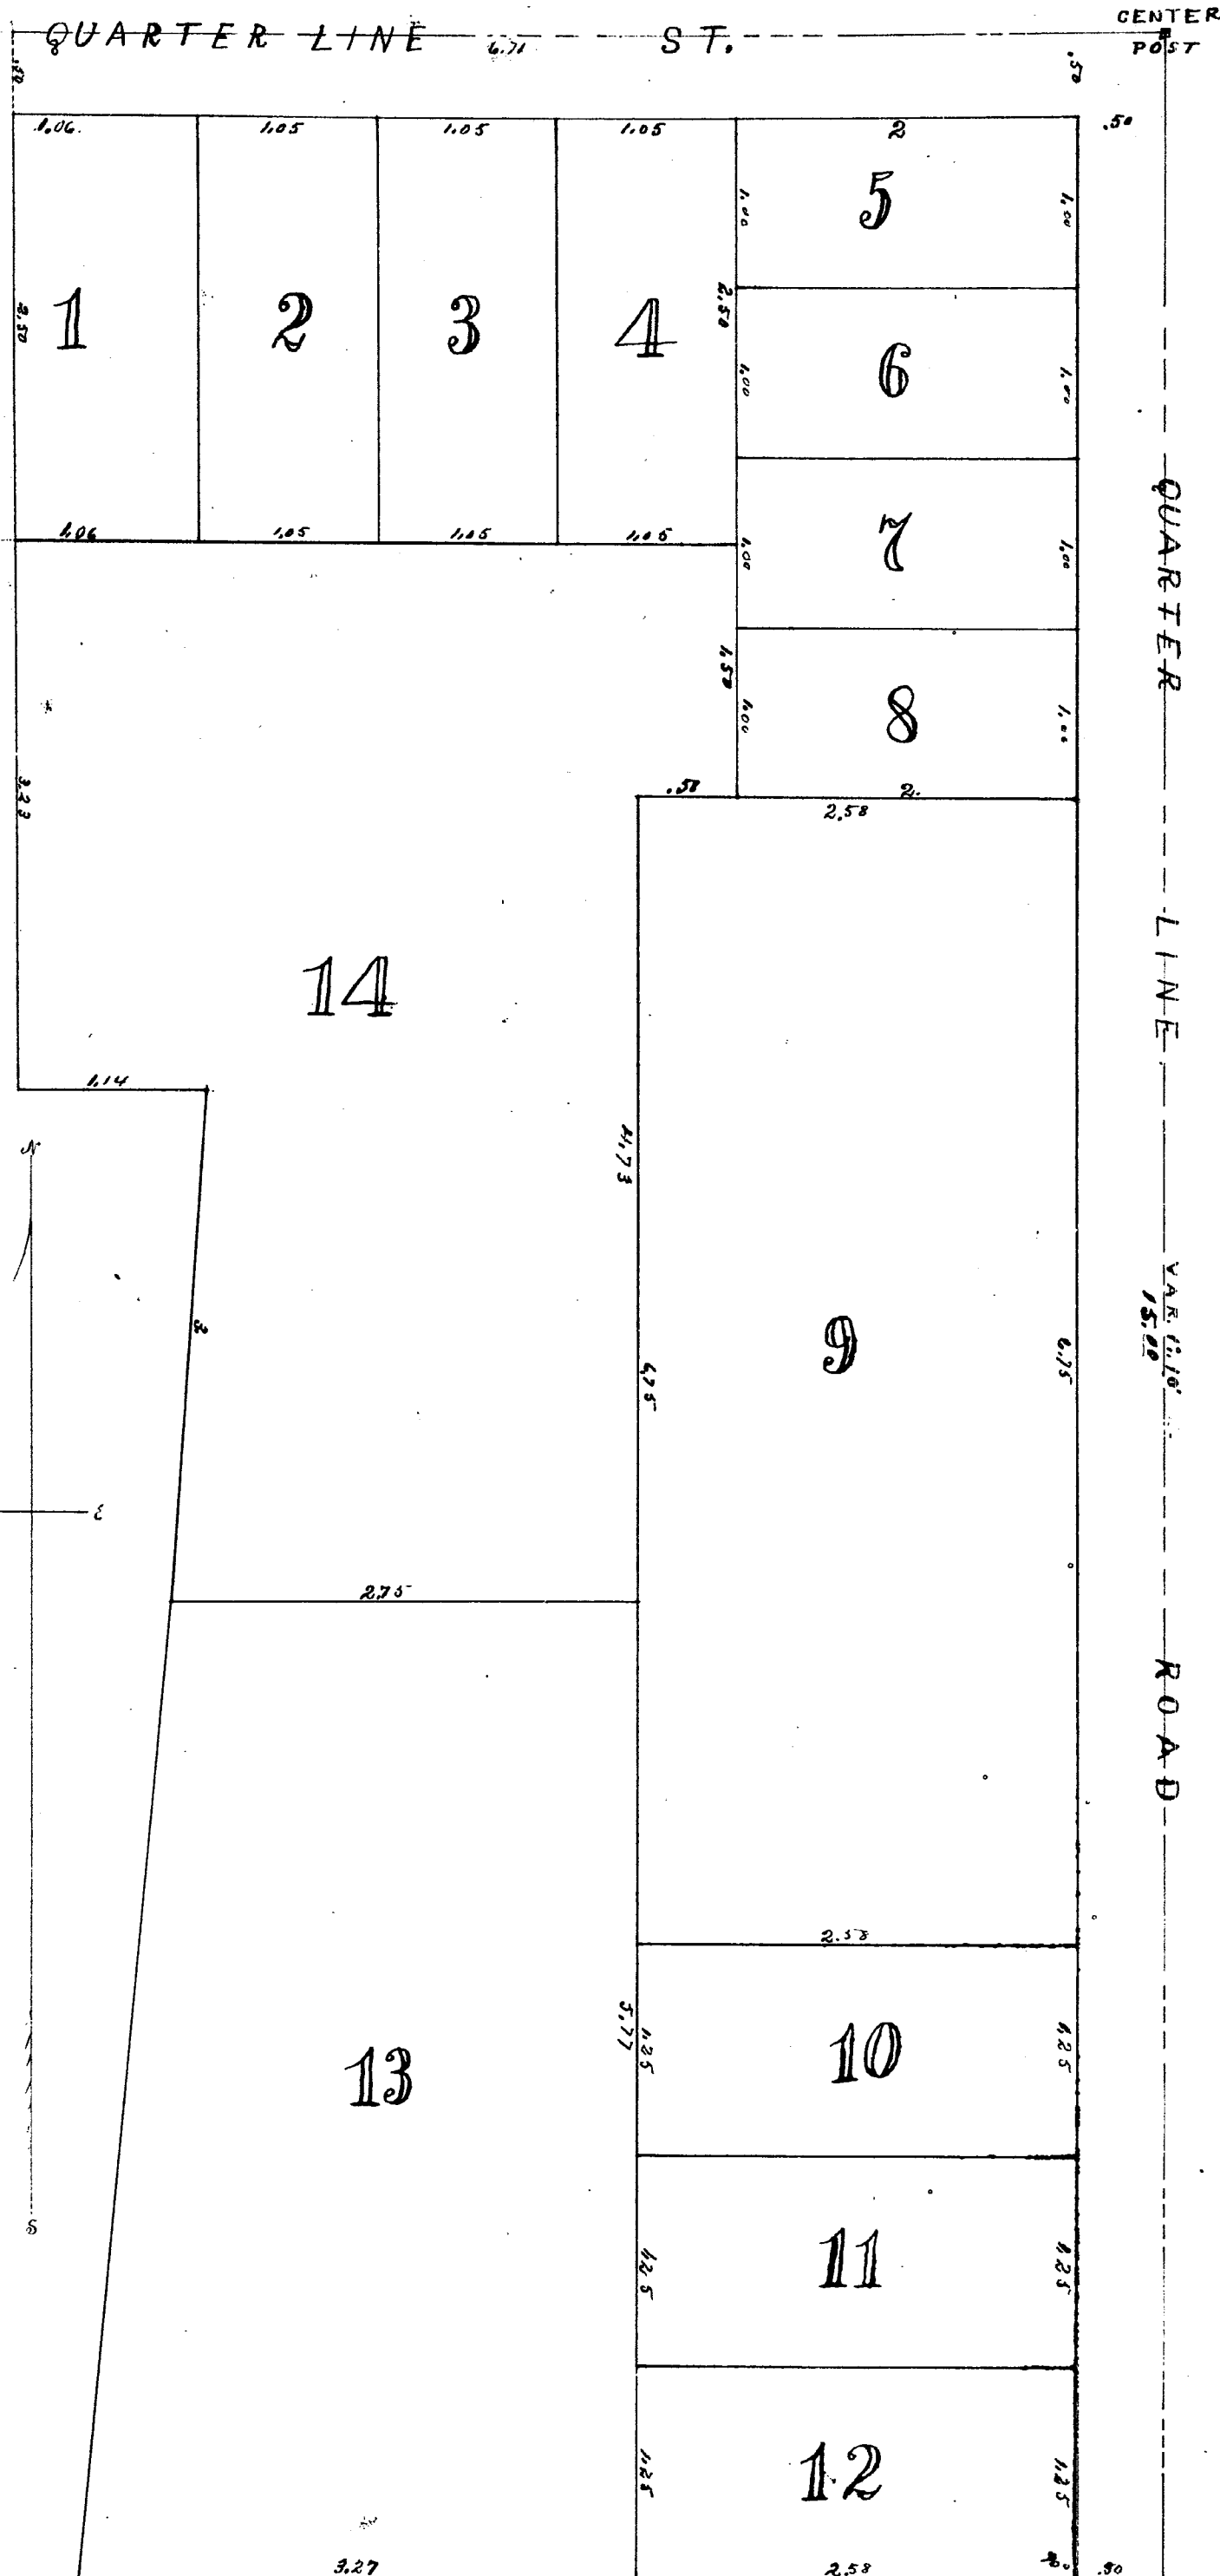

Register's Office
Montcalm County }

Received for Record this Nineteenth day of June A.D. 1877 at 4 o'clock P.M. and recorded in Liber One of Plats on page 30.
E. D. Finch
Register

Register's Office
Montcalm County }

We E. D. Finch Register and A. D. F. Gardner surveyor hereby certify that we have carefully compared the above plat and instrument with the Record and that it is a true transcript therefrom and of the whole of such Records.

Dated June 19th A.D. 1877
E. D. Finch Register
A. D. F. Gardner Surveyor