



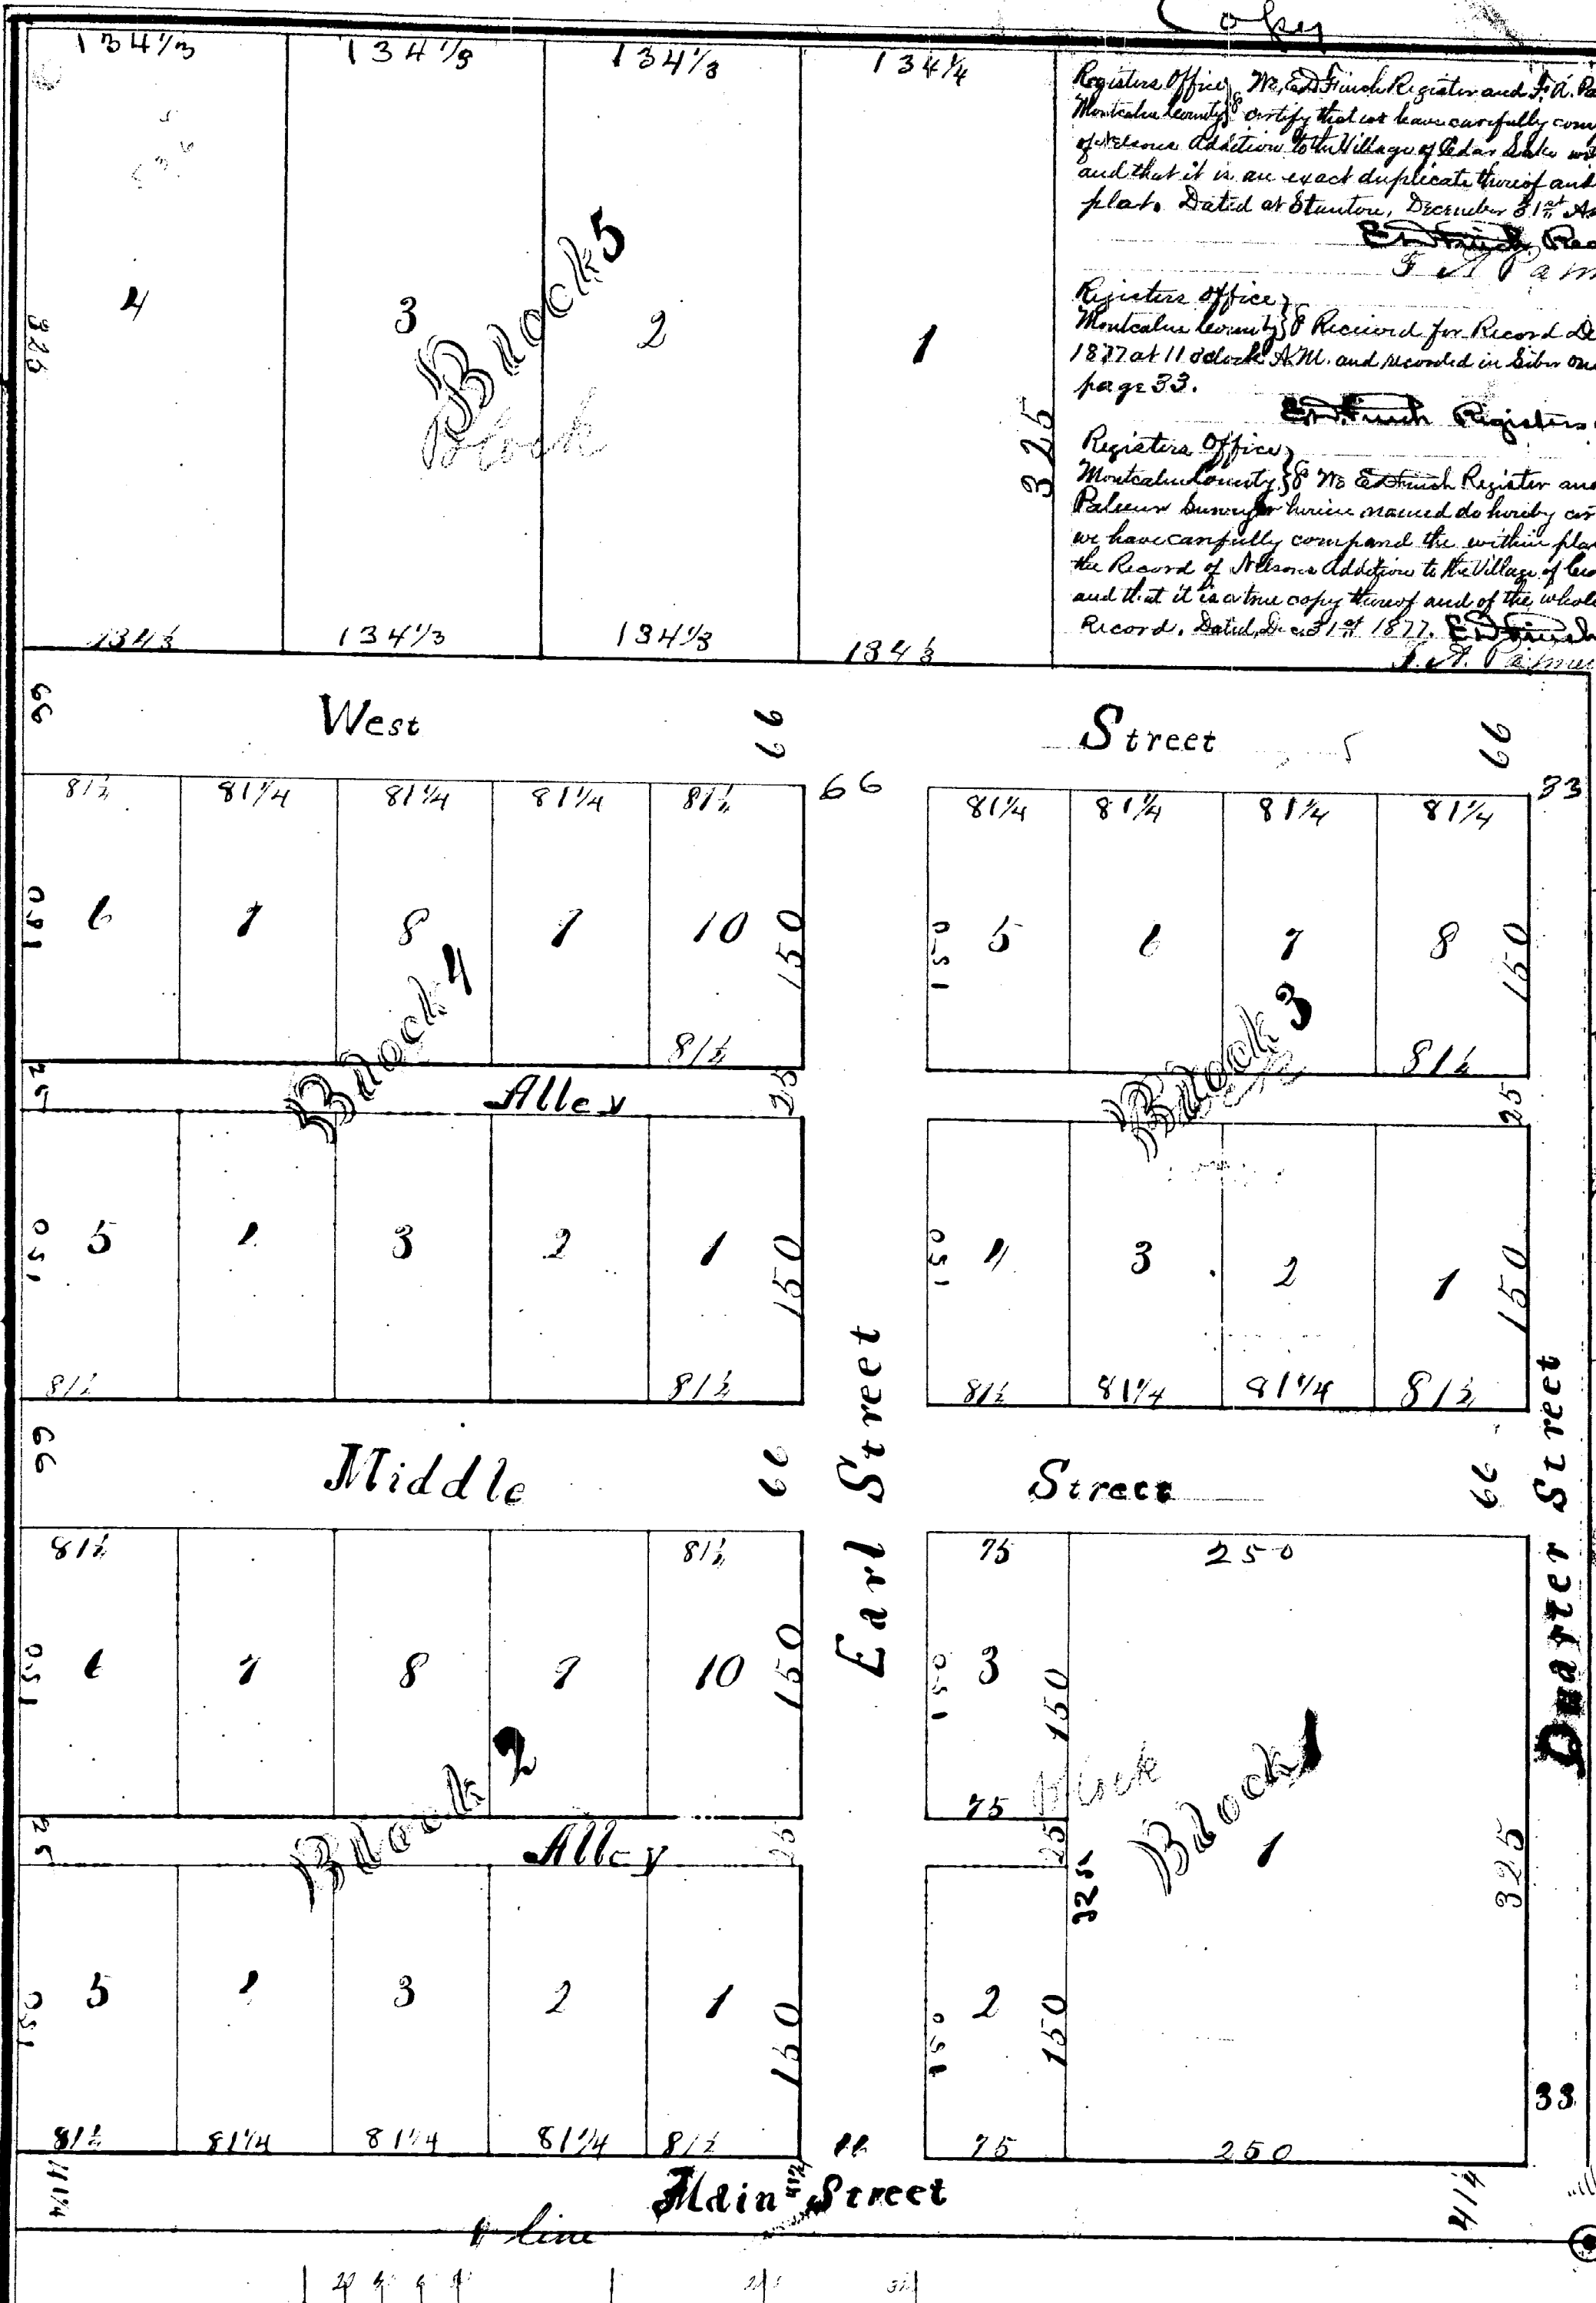

Register Office, Montcalm County, Mich. Received for Record Dec. 31st 1877 at 11 o'clock A.M. and recorded in Lib. of Plateau page 33.

Register Office, Montcalm County, Mich. Received for Record Dec. 31st 1877 at 11 o'clock A.M. and recorded in Lib. of Plateau page 33.

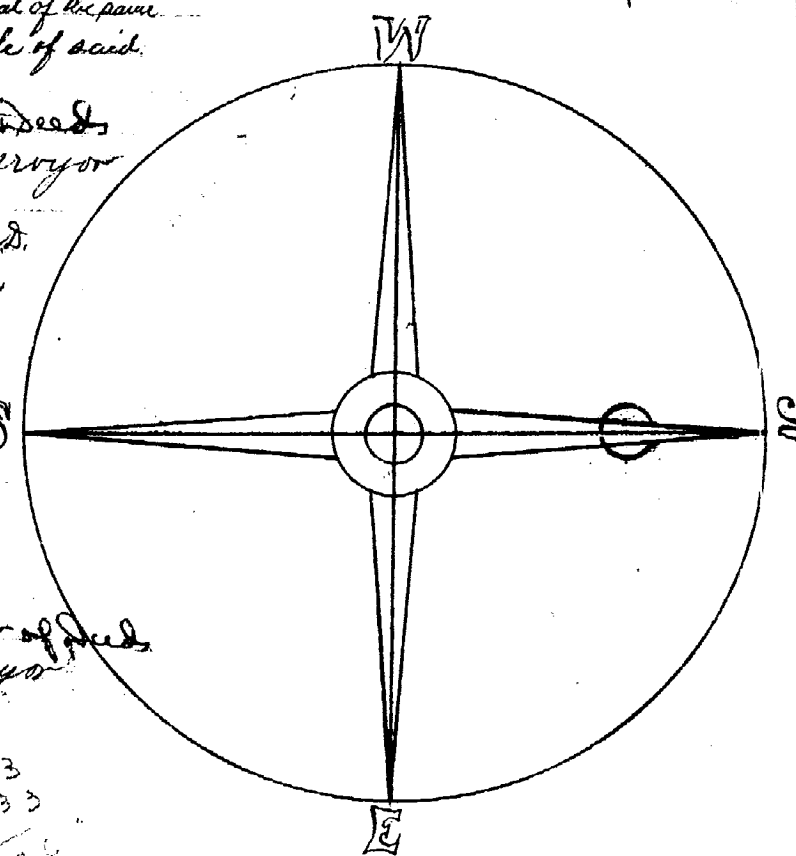

NELSON'S
XXXXXXXXXX
ADDITION

VILLAGE

RECEIVED AND FILED

In Auditor General's Office,

January 14 1878

J. H. P. Pat.

Dep. Aud. Genl.

The above plat of Francis Nelson's addition to the village of Cedar Lake includes the following described parcel of land, to wit: commencing at the center of Sec. 25, town twelve (12) North of Range No. 6, 1st. Mt. Co. of Montcalm, and state of Michigan; and running thence south (880) eight hundred and thirty and one fourth feet. Thence West (448) four hundred and forty eight and one fourth feet. Thence North (537 1/2) five hundred and thirty seven and one third feet. Thence East (325) three hundred and twenty five feet. Thence South (610 1/2) six hundred and ten and eleven twelfths feet. Thence East (823 1/2) eight hundred and twenty three and one fourth feet, to the place of beginning.

The scale of said plat is (80) eighty feet to the inch. All streets and alleys designated on said plat, are hereby dedicated to the use of the public as highways forever.

In witness whereof, Francis Nelson and E. A. Nelson his wife, proprietors of the above plat, and J. A. Palmer Esq. Surveyor, who made said plat, have hereunto set their hands and seals, this 19 day of Dec. 1877 in presence of F. H. Handlin

State of Michigan.
Co. of Montcalm.
On this 19 day of December A.D. 1877 before me, a Notary Public in and for said Co. personally appeared the above named Francis Nelson, and his wife E. A. Nelson, as proprietors, and J. A. Palmer, as Surveyor of the above plat of Francis Nelson's Addition to the village of Cedar Lake, and in that capacity respectively acknowledged the execution of said plat.

F. H. Handlin
Notary Public
for Montcalm Co.

Francis Nelson
E. Anna Nelson
J. A. Palmer