


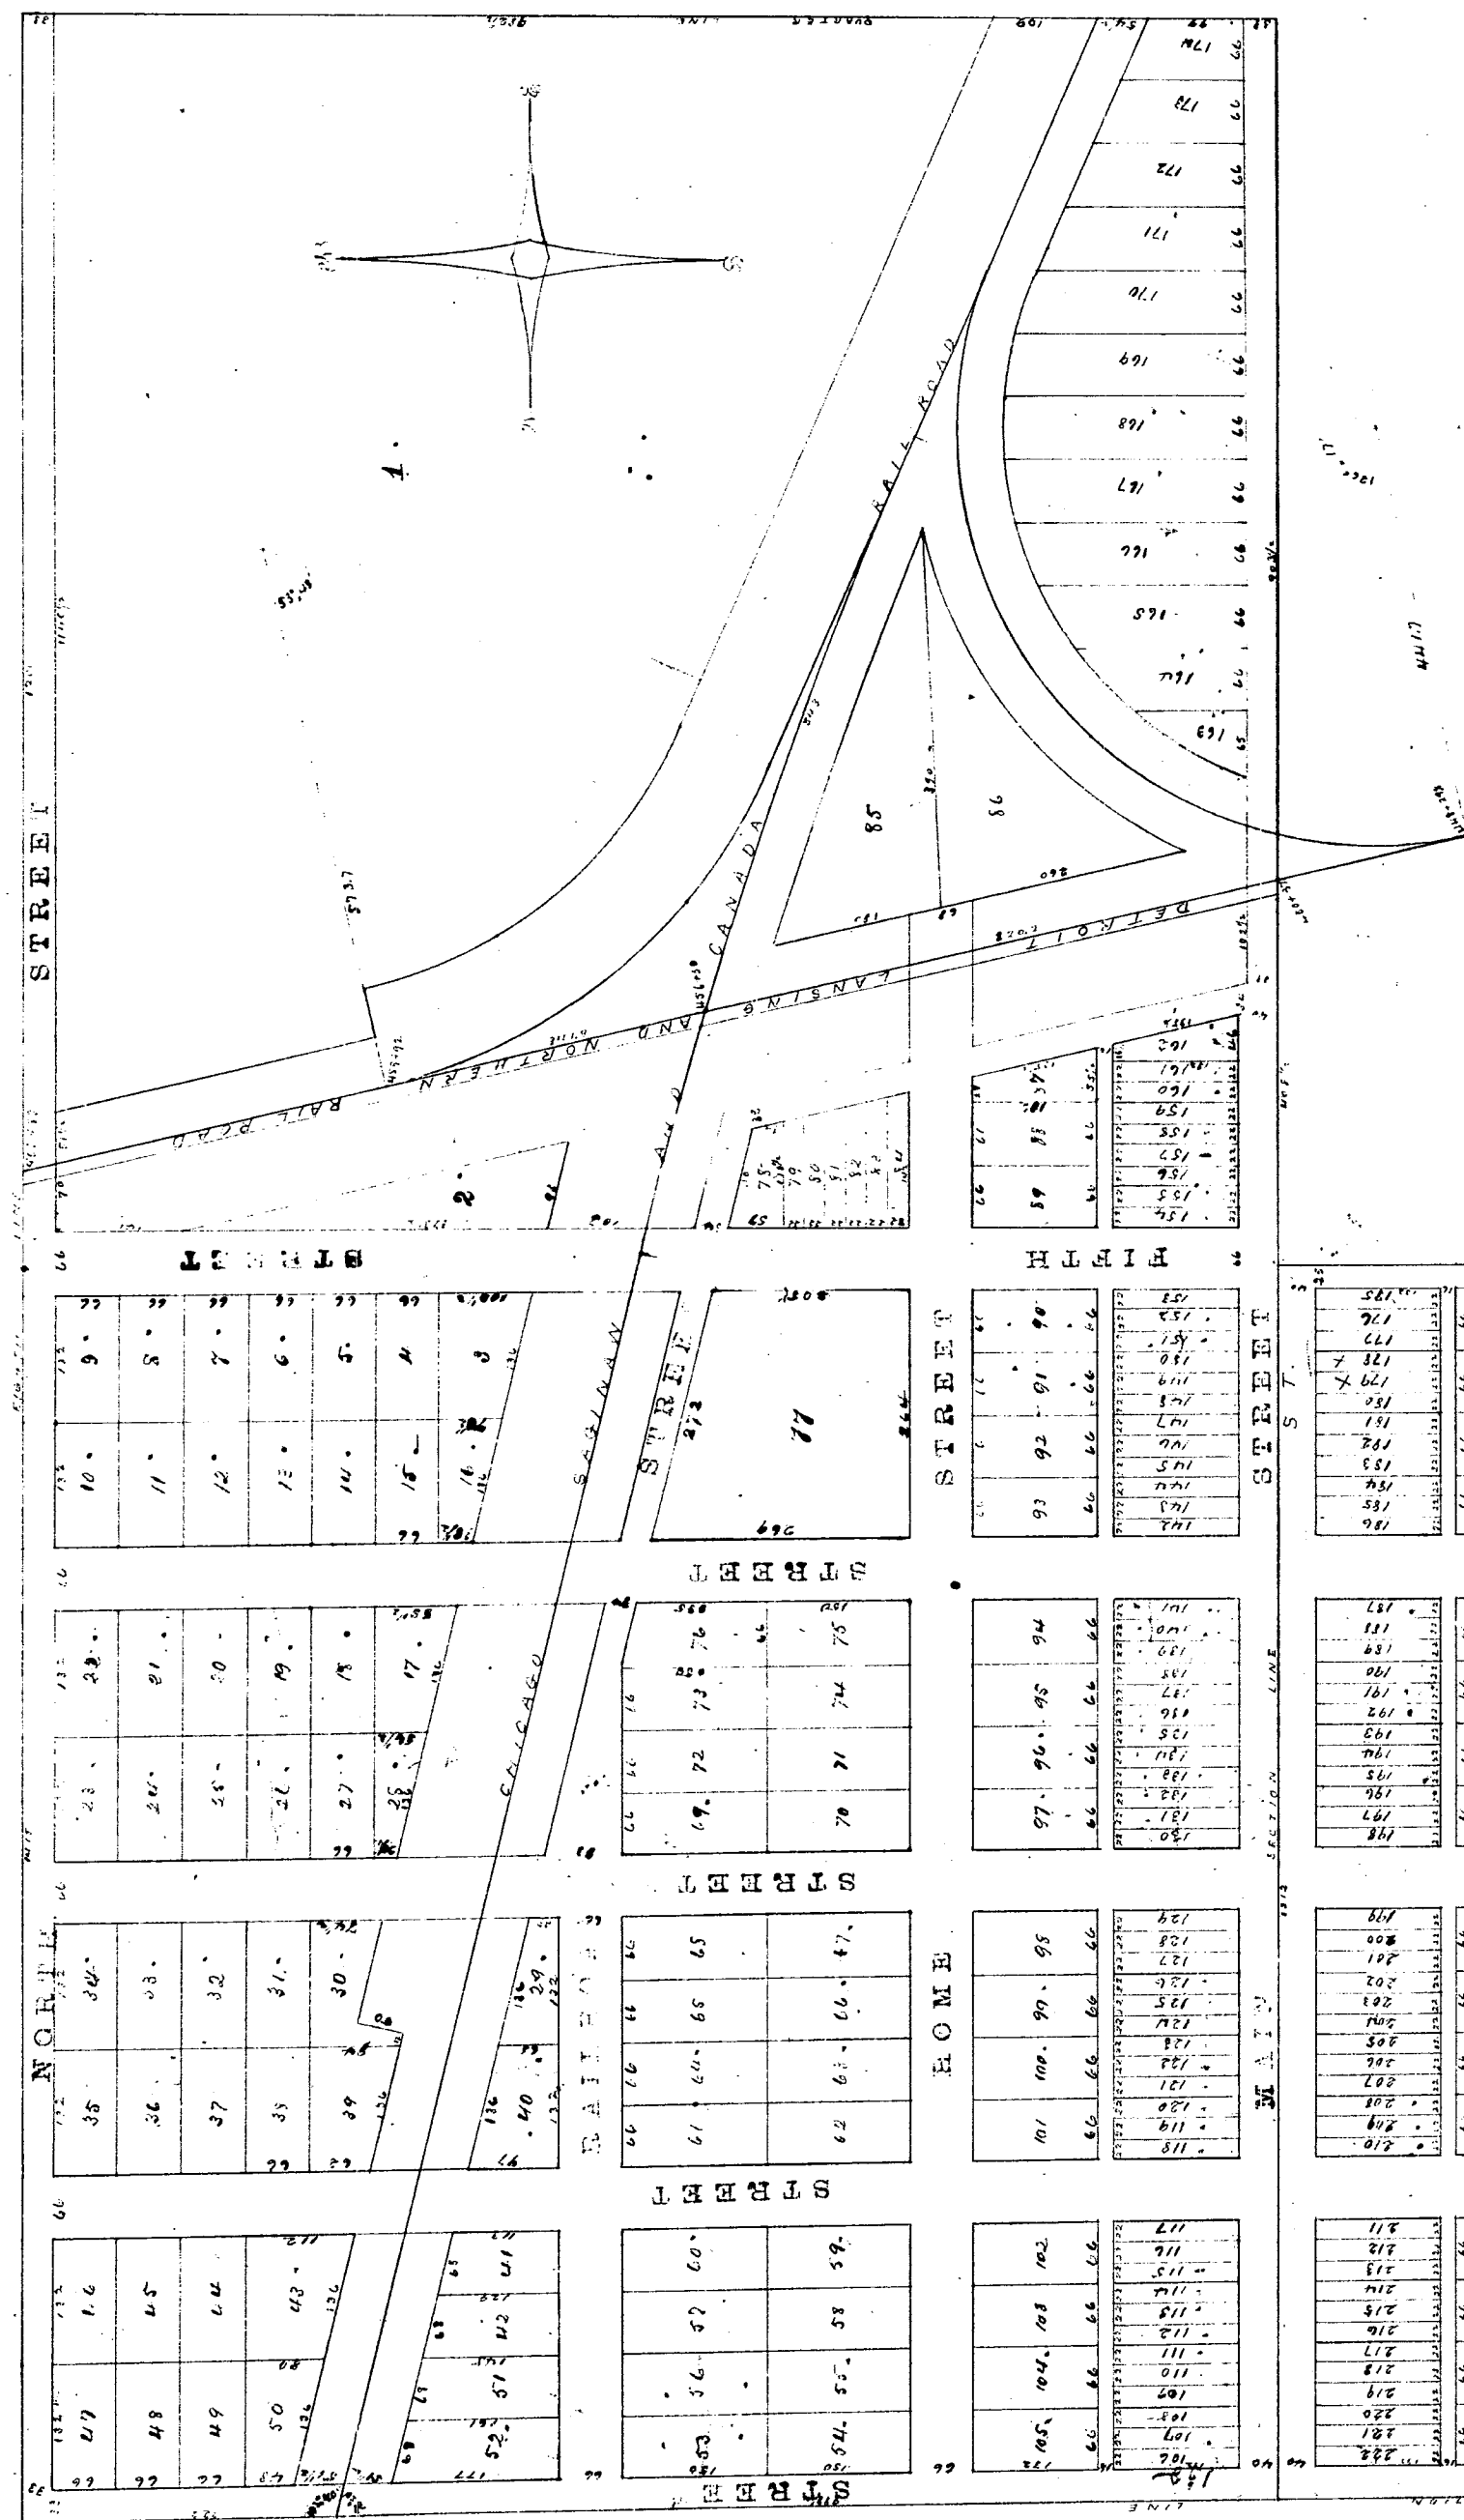

PLAT OF EDMORE.

Montcalm County, Mich.
E. B. & L. A. MOORE, Proprietors.

A. de F. GARDNER, Surveyor.

May 1st, 1878.

1	2	3	4	5	6	7	8	9	10
11	12	13	14	15	16	17	18	19	20
21	22	23	24	25	26	27	28	29	30
31	32	33	34	35	36	37	38	39	40
41	42	43	44	45	46	47	48	49	50
51	52	53	54	55	56	57	58	59	60
61	62	63	64	65	66	67	68	69	70
71	72	73	74	75	76	77	78	79	80
81	82	83	84	85	86	87	88	89	90
91	92	93	94	95	96	97	98	99	100

RECEIVED AND FILED

In Auditor General's Office,

June 26 1878.

MR. Pratt

Dep. Aud. Genl.

Know All Men by these Presents: That we, Edwin B. Moore and Lucy A. Moore, owners of the following described land, in the Township of Haver, County of Montcalm, and State of Michigan, to-wit: The South Half of the South West Quarter of Section Twenty-one and the North Eighty-nine and one half of the West Half of the North West Quarter of Section Twenty-eight in Township of Haver, North of Range Six West, have caused the same to be surveyed and divided into lots and streets, the lots being numbered and the streets named as shown on the plat on this sheet, the scale of which is two hundred feet to an inch, the same to be known as "Edmore". All streets as shown on said plat are hereby dedicated to the use of the public as highways. In Witness Whereof we, Edwin B. Moore and Lucy A. Moore as proprietors of said plat, and Adolph Gardner as Surveyor who made the same, have hereunto set our hands and seals this first day of May A.D. 1878.

In Presence of } Edwin B. Moore
J. N. Smith } Lucy A. Moore
John J. Smith } Adolph Gardner

State of Michigan } On this twentieth day of }
County of Montcalm } June A.D. 1878 before me, Adolph Gardner, }
Judge of said County, personally appeared Edwin B. Moore, }
Lucy A. Moore and Adolph Gardner to me known, }
to be the persons who executed the above plat and within }
said and solemnly acknowledged the same to be their }
free and true deed. }
J. N. Smith, }
Notary Public.

Register Office } We, Ed. B. & L. A. Moore, Register of Deeds }
Montcalm County } for said County and Adolph Gardner, who mean the }
above plat do hereby certify that we have carefully }
examined the same with the original plat of }
"Edmore" and that it is an exact duplicate }
 thereof and of the whole of said plat. }
Dated June 17th A.D. 1878.

Ed. B. & L. A. Moore, Register }
Adolph Gardner, Surveyor }
Register Office } Received for Record this 17th }
Montcalm County } day of June A.D. 1878 at 6 o'clock P.M. and re- }
corded in Liber One of Plats on page 36 }
Ed. B. & L. A. Moore, Register }

Register Office } We, Ed. B. & L. A. Moore, Register of }
Montcalm County } do hereby certify that }
a copy of the above named do hereby certify that }
we have carefully examined the above plat with }
the Record of the Plat of Edmore and that it is }
a true copy thereof and of the whole of said Records }
Dated June 17th A.D. 1878.

Ed. B. & L. A. Moore, Register }
Adolph Gardner, Surveyor }