


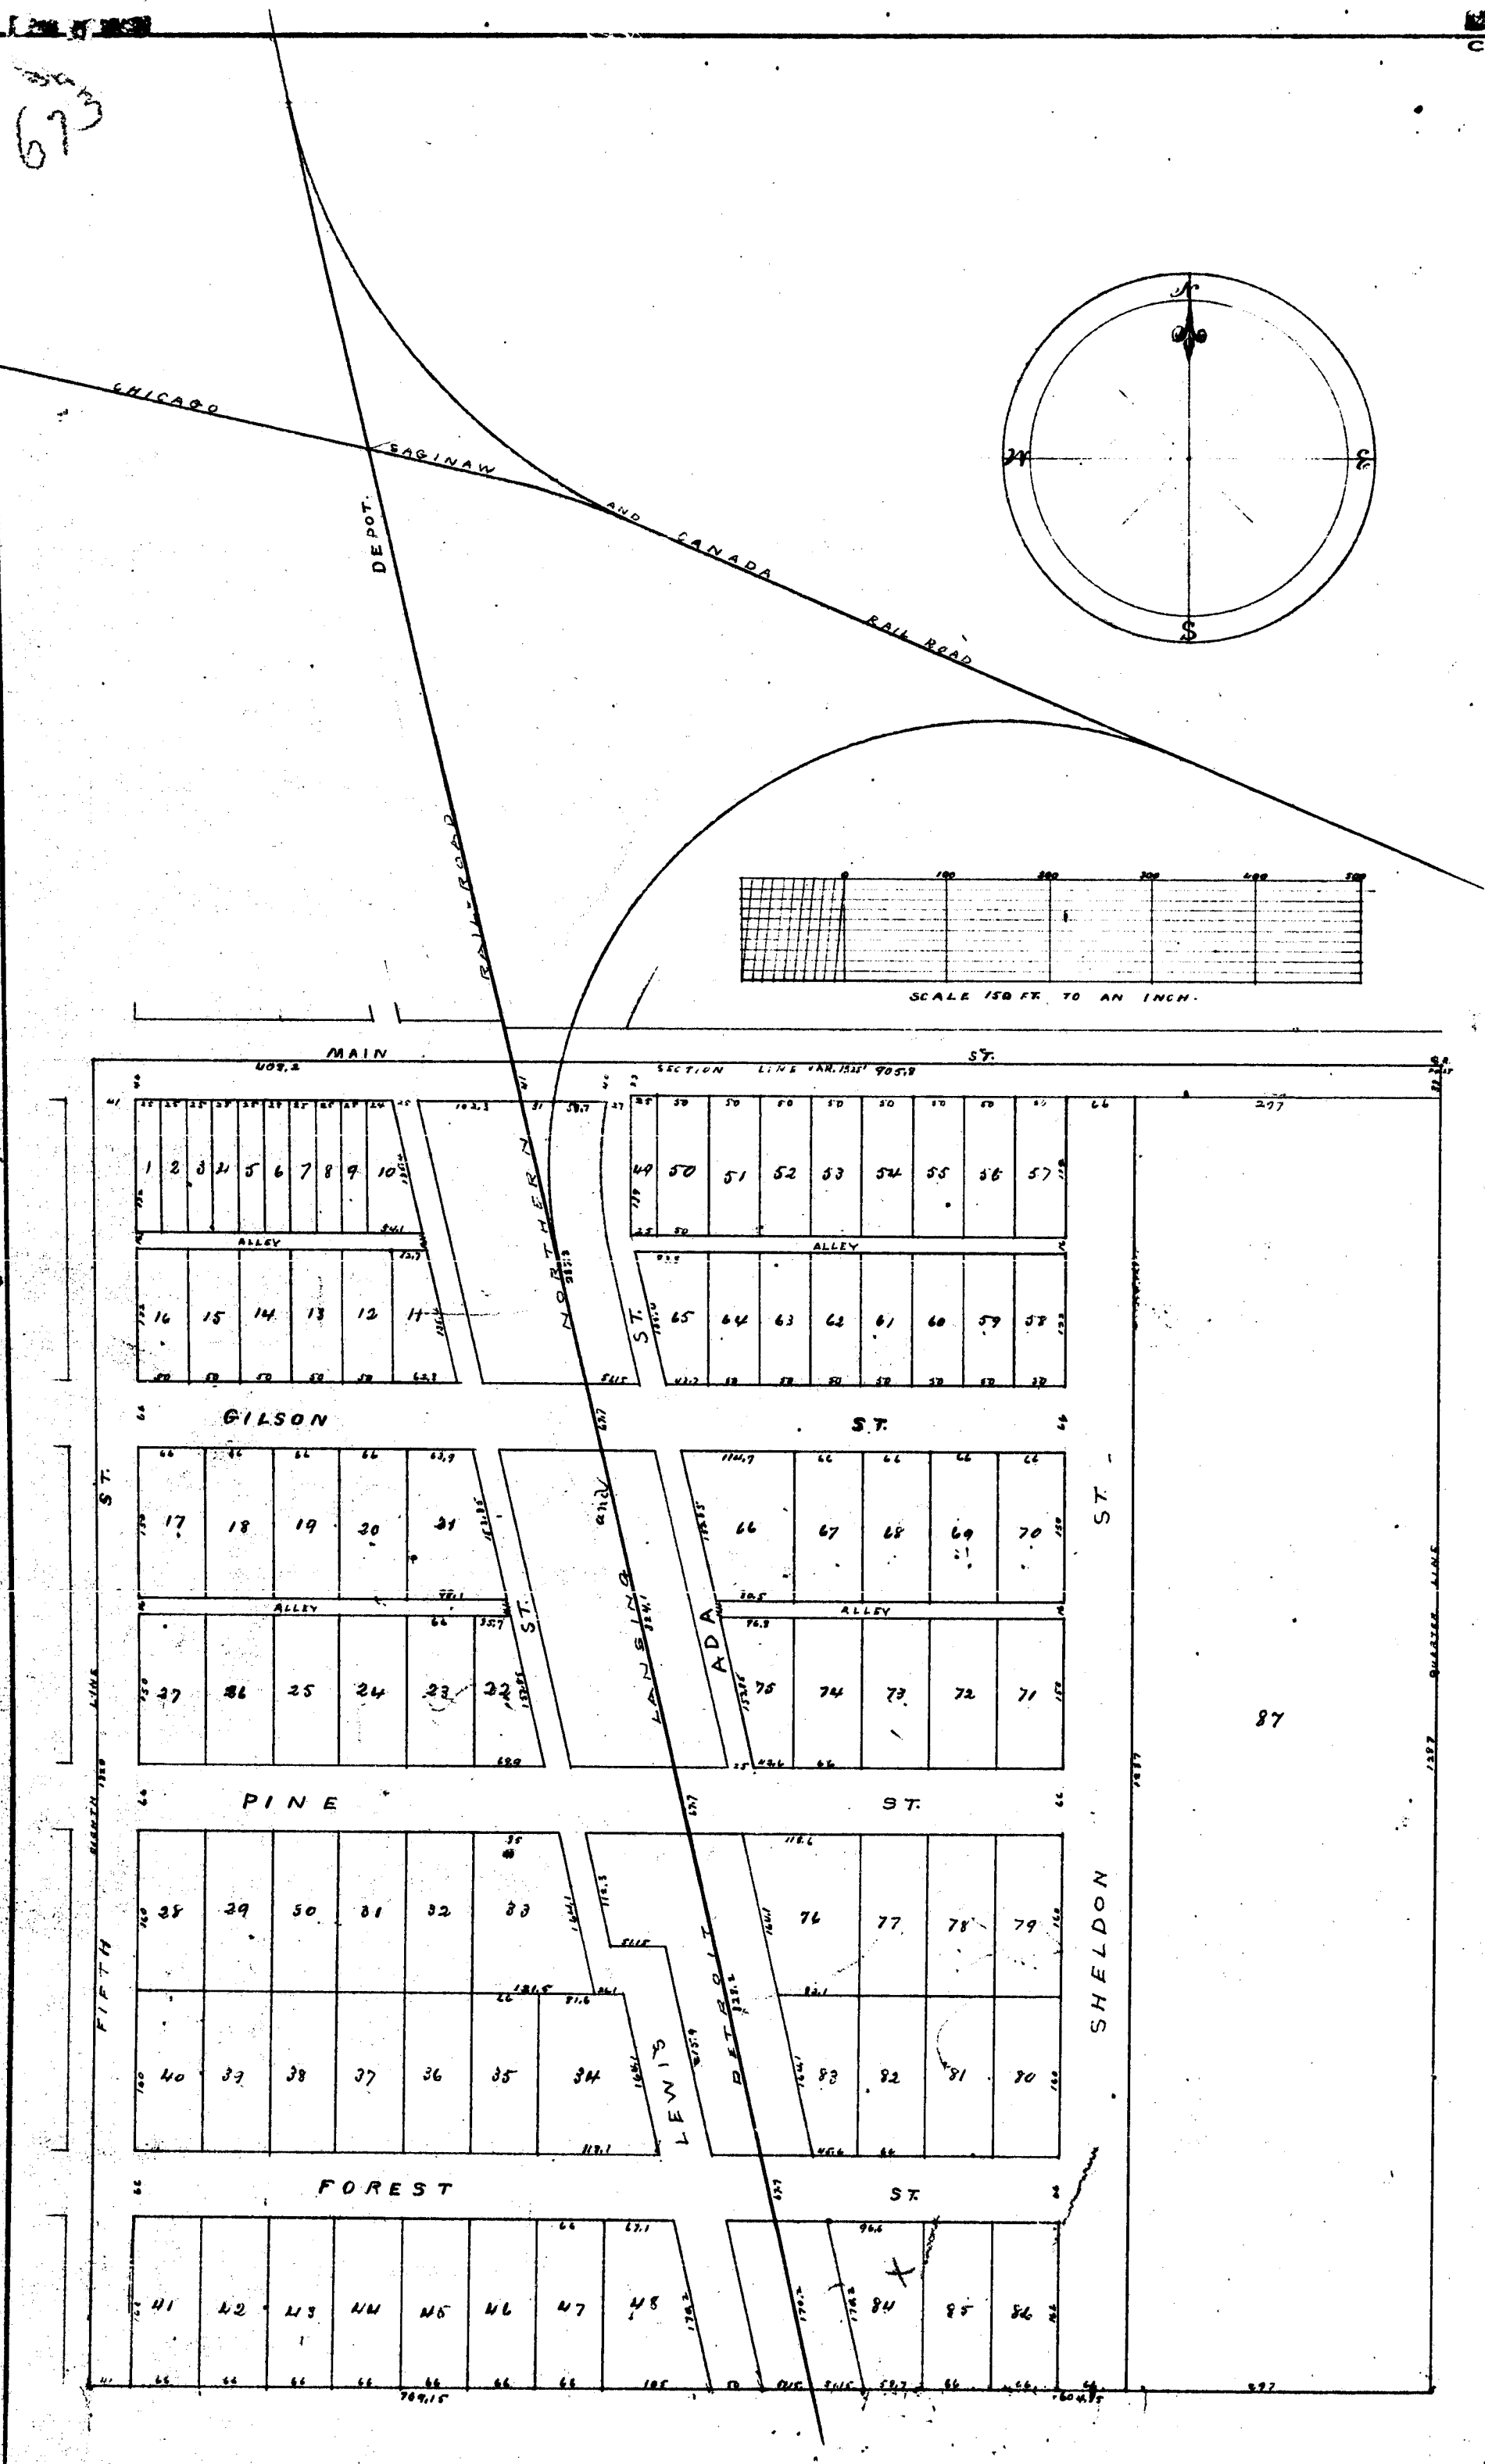

PLAT OF WILMARTH'S ADDITION TO EDMORE.

MONTCALM CO. MICH. 1878.

Description.

This Plat of Wilmarth's addition to Edmore comprises a piece of land thirteen hundred and twenty (1320) feet in width North and South off of the North end of the East Half of the North West quarter of Section number twenty-eight in township number twenty North of Range number Six West in the County of Montcalm and State of Michigan containing forty acres more or less.

Know All Men by these Presents, That I Oscar S. Wilmarth proprietor of the land above described have caused the same to be surveyed and divided into lots streets & alleys as shown on the plat on this sheet the scale of which Plat is one hundred and fifty feet to an inch, the measurements being given in feet in numbers on or near the lines to which they refer, the lots numbered from 1 to 87 inclusive to be known and described as Wilmarth's Addition to Edmore. In Witness Whereof, We Oscar S. Wilmarth as proprietor & A. D. F. Gardner surveyor who made the above plat, have hereunto set our hands and seals this sixteenth day of October, A.D. 1878.

In presence of P. C. Courter }
 Ed Finch }
 Notary Public

State of Michigan } ss. On this 15th day of November in the year one thousand eight hundred and }
 County of Montcalm } twenty eight before me a Notary Public in and for said County personally }
 appeared Oscar S. Wilmarth & A. D. F. Gardner to me known to be the same persons described }
 in and who executed the within instrument who personally acknowledged the same to be their }
 free act and deed. }
 Ed Finch }
 Notary Public

Registers Office } ss. We E. D. Finch Register of Deeds & A. D. F. Gardner above named do hereby }
 Montcalm County } certify that we have carefully compared the above plat with the }
 Original Plat of Wilmarth's Addition to Edmore, and that it is an exact duplicate }
 thereof and of the whole of said plat. Date Nov. 19th 1878

Ed Finch Register
 A. D. F. Gardner Surveyor

Registers Office } ss. Recd. for Record this 9th day of November A.D. 1878 at 11 o'clock A.M. and Recorded }
 County of Montcalm } in Liber 1 of Plats on page 38

Ed Finch Register

Registers Office } ss. We Ed Finch Register of Deeds and A. D. F. Gardner Surveyor do }
 Montcalm County } hereby certify that we have carefully compared the above plat & }
 instrument with the Record of Wilmarth's Addition to Edmore and that it is a }
 true transcript thereof and of the whole of such Record, Dated November 19th 1878

Ed Finch Register
 A. D. F. Gardner Surveyor