

Description of Chases Addition to the Village of Lakeview

Commencing at the 1st post on the west side of Section nine (9) in Town Twelve (12) North of Range eight (8) West, Montcalm County, Michigan; thence east on the quarter line of said Section nine (9) seven (7) chains and fifty links; thence north parallel with the west line of said Section nine (9), two (2) chains and fifty links; thence north sixty-three (63) degrees east fifty links; thence north parallel with the west line of said Section three chains and sixty-two links; thence south sixty-three (63) degrees west five chains; thence south fifty-six links; thence west parallel with said east and west quarter line three chains and fifty links to the west line of said section; thence south along said section line eleven chains and fifty links to the place of beginning



State of Michigan }
County of Montcalm } ss

I, now all men by these presents that I, David Chase, proprietor of the land above described have caused the same to be surveyed into lots, blocks and streets as shown upon the map the same to be known as Chase's Addition to the Village of Lakeview

In witness whereof I have hereunto set my hand and seal at Greenfield this twenty-sixth day of July, A.D. 1876.
David Chase
Edward H. Jones, Jr.
Surveyor.

State of Michigan }
County of Montcalm } ss

On this twenty-sixth day of July A.D. 1876 personally before me a Notary Public for said County came David Chase proprietor and Edward H. Jones Surveyor and acknowledged the execution of this instrument and the plat hereunto to be their free act and deed

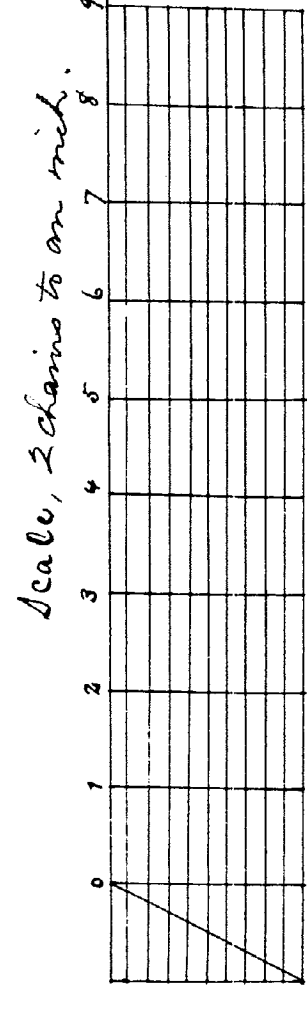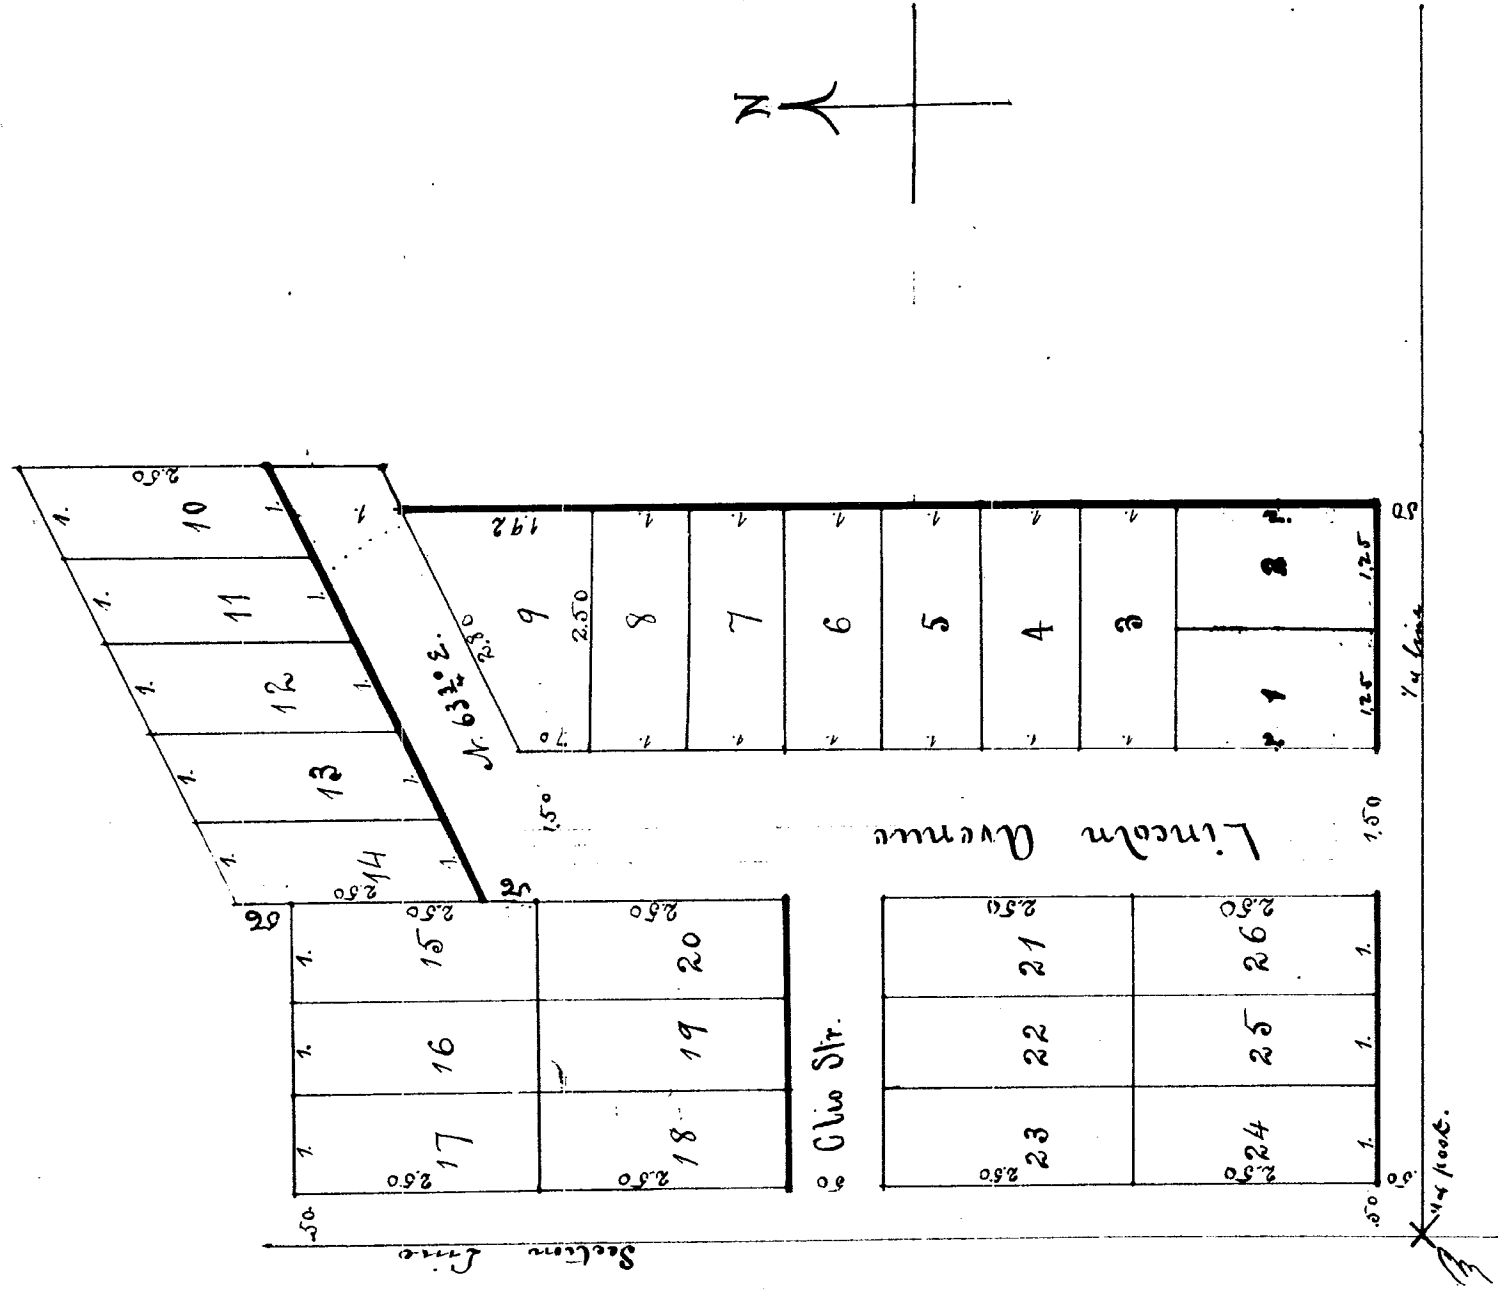

We Edmund D. Finch Register of Deeds for the County of Montcalm and Edward H. Jones Surveyor do hereby certify that we have carefully compared the above plat with the original plat of Chase's Addition to the Village of Lakeview, and that it is an exact duplicate thereof, and of the whole of said plat.

Edmund D. Finch Register
Ed H. Jones Surveyor

Received for record the 30th day of November A.D. 1878, at 10 o'clock A.M., and recorded in Liber 1 of Plats on Page 369

Register of Deeds

We, Edmund D. Finch, Register of Deeds, and Edward H. Jones, Surveyor, do hereby certify that we have carefully compared the above plat and instrument with the record of Chase's Addition to the Village of Lakeview, and that it is a true and correct copy of the whole of said record.

Edmund H. Jones
Register of Deeds
Surveyor

RECEIVED AND FILED
In Auditor General's Office
Dec 5 1878
H. H. Pratt
Dep. Aud. Genl.

Chase's Addition
TO THE
Village of Lakeview.

SURVEYED AND MAPPED BY E. H. JONES.