


Copy.

RECEIVED AND FILED
In Auditor's Office
April 24 1879
H. R. Pratt
Dep. Aud. Genl.

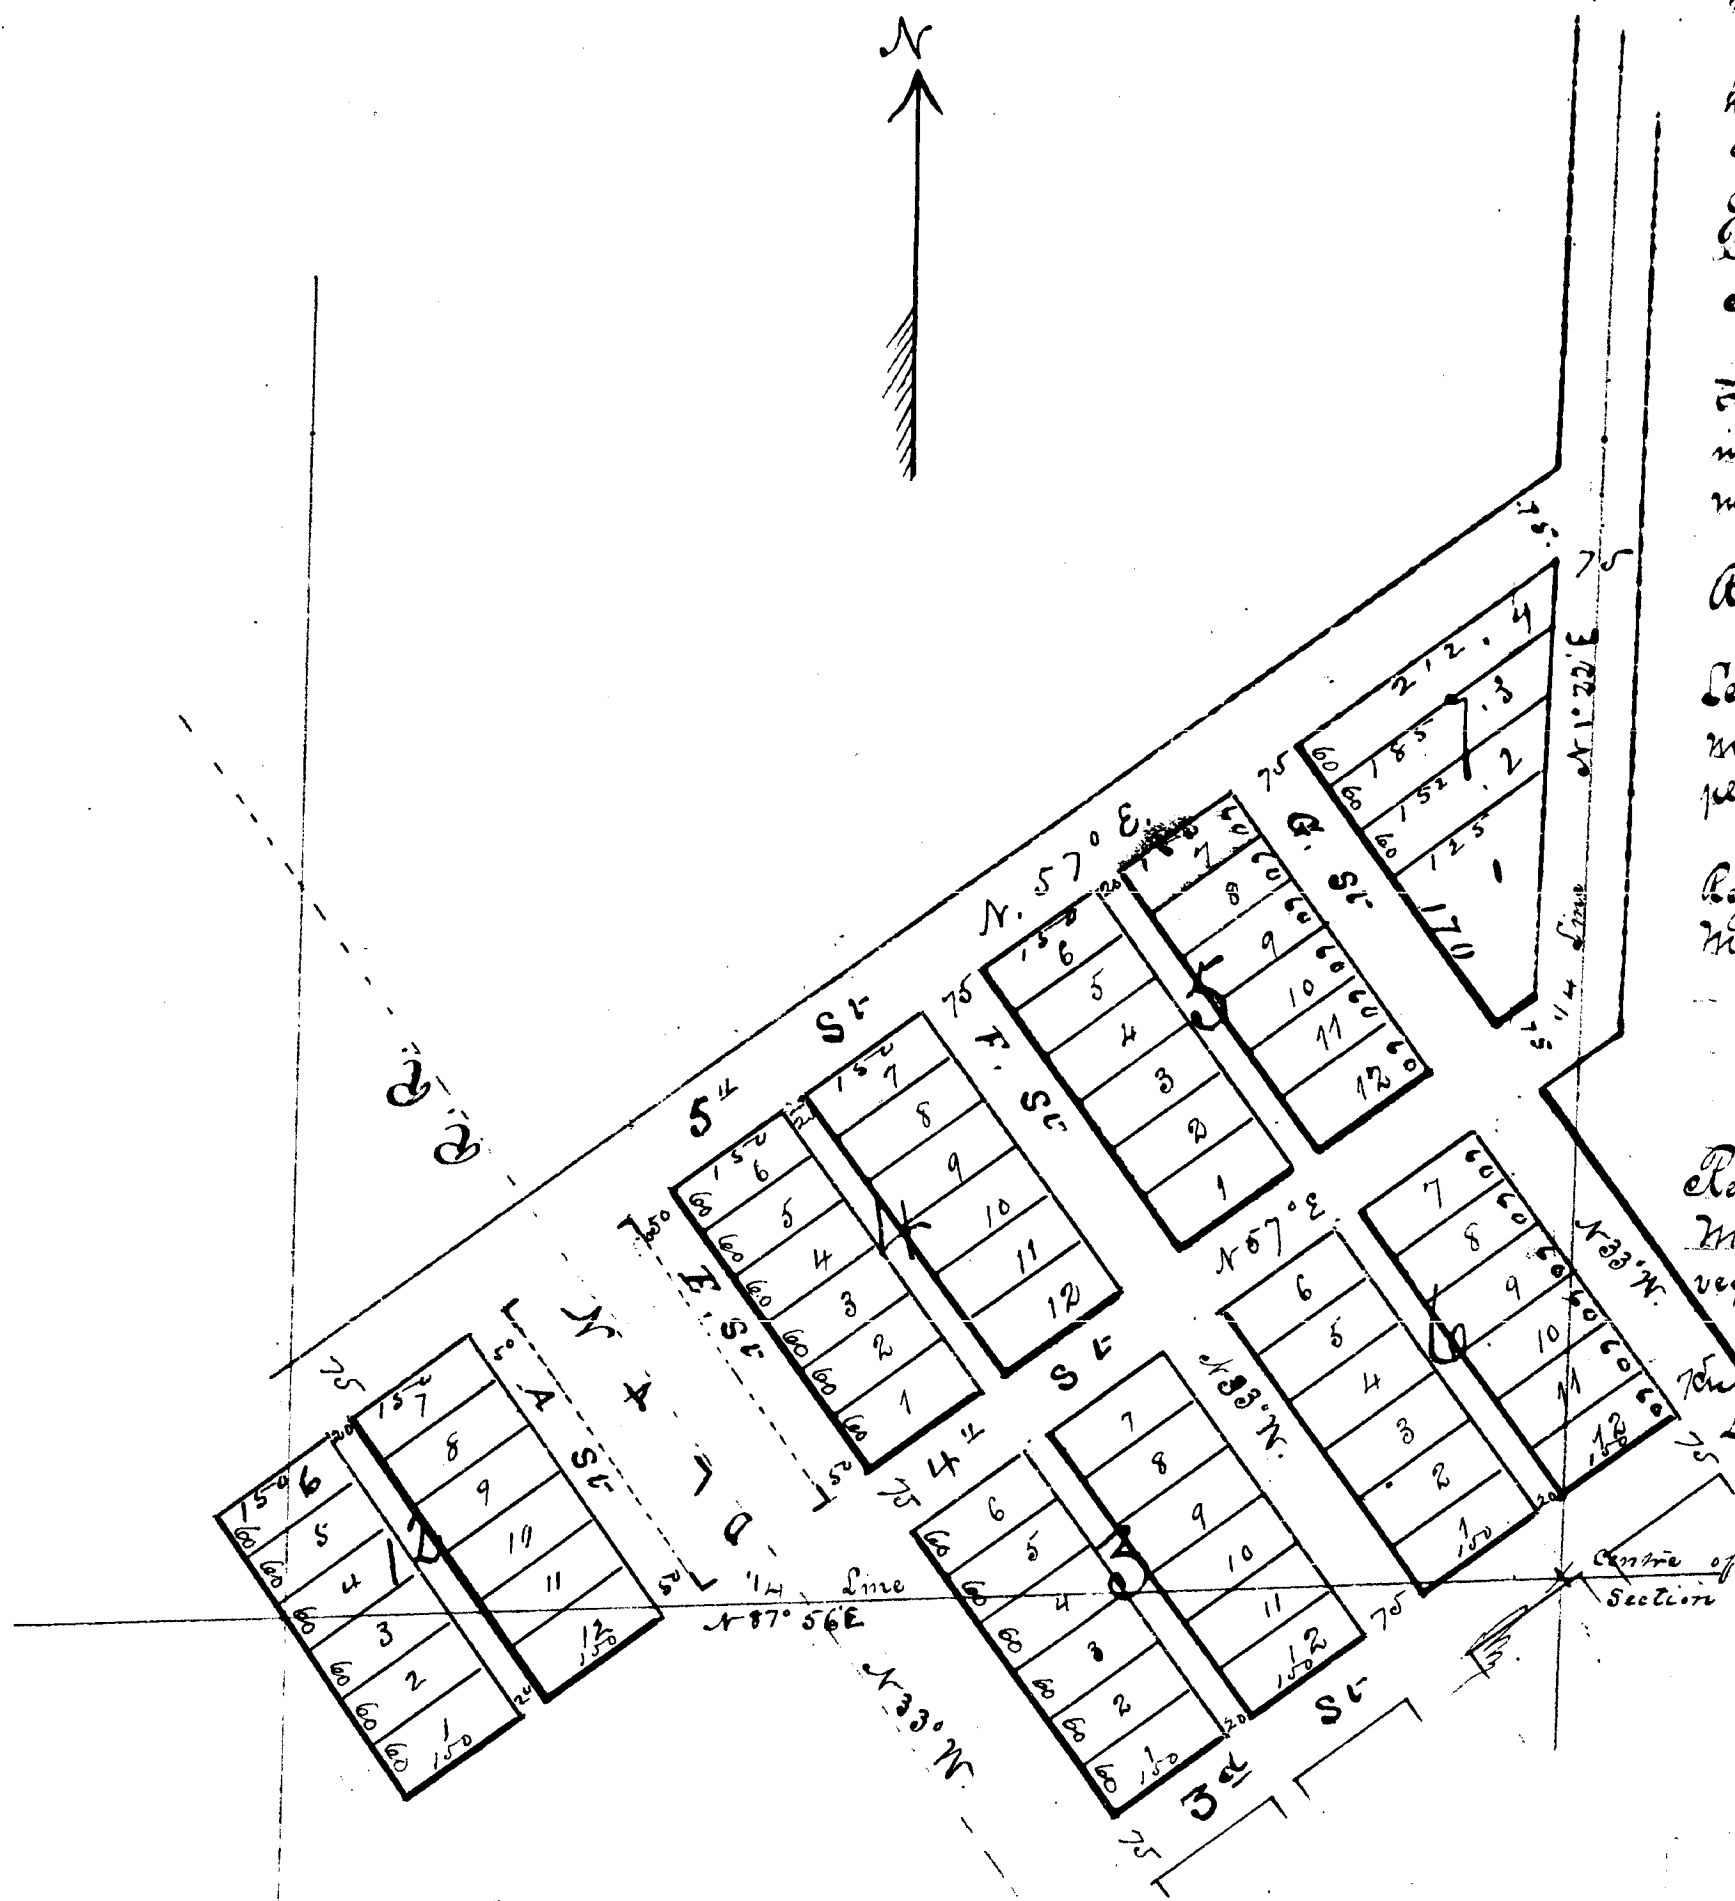

FOX & LEAMING'S ADDITION
TO THE
Village of Trufant.
SURVEYED BY E. H. LEAMING.

Description of Fox and Leaming's addition to the village of Trufant
Commencing at the center of section twenty - 8 1/2 (26) in Town eleven north of Range nine (9) west thence running north on the quarter line of said section eleven hundred and forty-eight feet; thence south fifty-seven degrees west fifteen hundred and ninety feet more or less to the quarter line of said section; thence south on the quarter line two hundred and forty feet to the quarter line; thence east on said quarter line to the place of beginning. The above described land is included in Return H Leaming's plat of Trufant to which this addition is intended to confirm being part of the south east quarter of the north west quarter of section 26 adjacent in Montcalm County, Michigan

State of Michigan County of Montcalm SS
Know all men by these presents that we Orrin G. Fox and Ellen Leaming proprietors of the land above described have caused the same to be surveyed into lots blocks and streets as shown upon this map the same to be known as Fox & Leaming's addition to the village of Trufant
In witness whereof we have hereunto set our hands and seals this 19th day of March A. D. 1879
Orrin G. Fox
Ellen Leaming
Edmund H. Leaming
State of Michigan County of Montcalm SS.
On this 19th day of March A. D. 1879 personally before me a Notary Public for said County came Orrin G. Fox and Ellen Leaming proprietors and Edmund H. Leaming Surveyor and acknowledged the execution of this instrument and plat hereunto as their free act and deed
Notary Public

Register's office Montcalm County SS.
We Edmund D. Finch Register of Deeds and Edmund H. Leaming Surveyor above named, do hereby certify that we have carefully compared this plat with the original plat of Fox and Leaming's addition to Trufant and that it is an exact duplicate thereof and of the whole of said plat
Dated the 31st day of March A. D. 1879
Edmund D. Finch Register of Deeds
Edmund H. Leaming Surveyor
Recorded for record the 31st day of March A. D. 1879 at 5 O'clock P.M. and recorded in liber one of plats on page 210

Register's office Montcalm County SS.
We Edmund D. Finch Register of Deeds and Edmund H. Leaming Surveyor do hereby certify that we have carefully compared the above plat with the record of Fox & Leaming's addition to the village of Trufant and that it is a true and correct copy thereof and of the whole of such record
Dated the 31st day of March A. D. 1879 Edmund H. Leaming Surveyor

scale 200 ft to an inch



12926