


# VILLAGE OF SIX LAKES.

CLARK & DANIELS, Proprietors.

May 12th, 1879.

H. M. Caukin, Surveyor.

RECEIVED AND FILED  
In Auditor General's Office,  
May 16 1879.  
H. R. Pratt  
Dep. Aud. Genl.

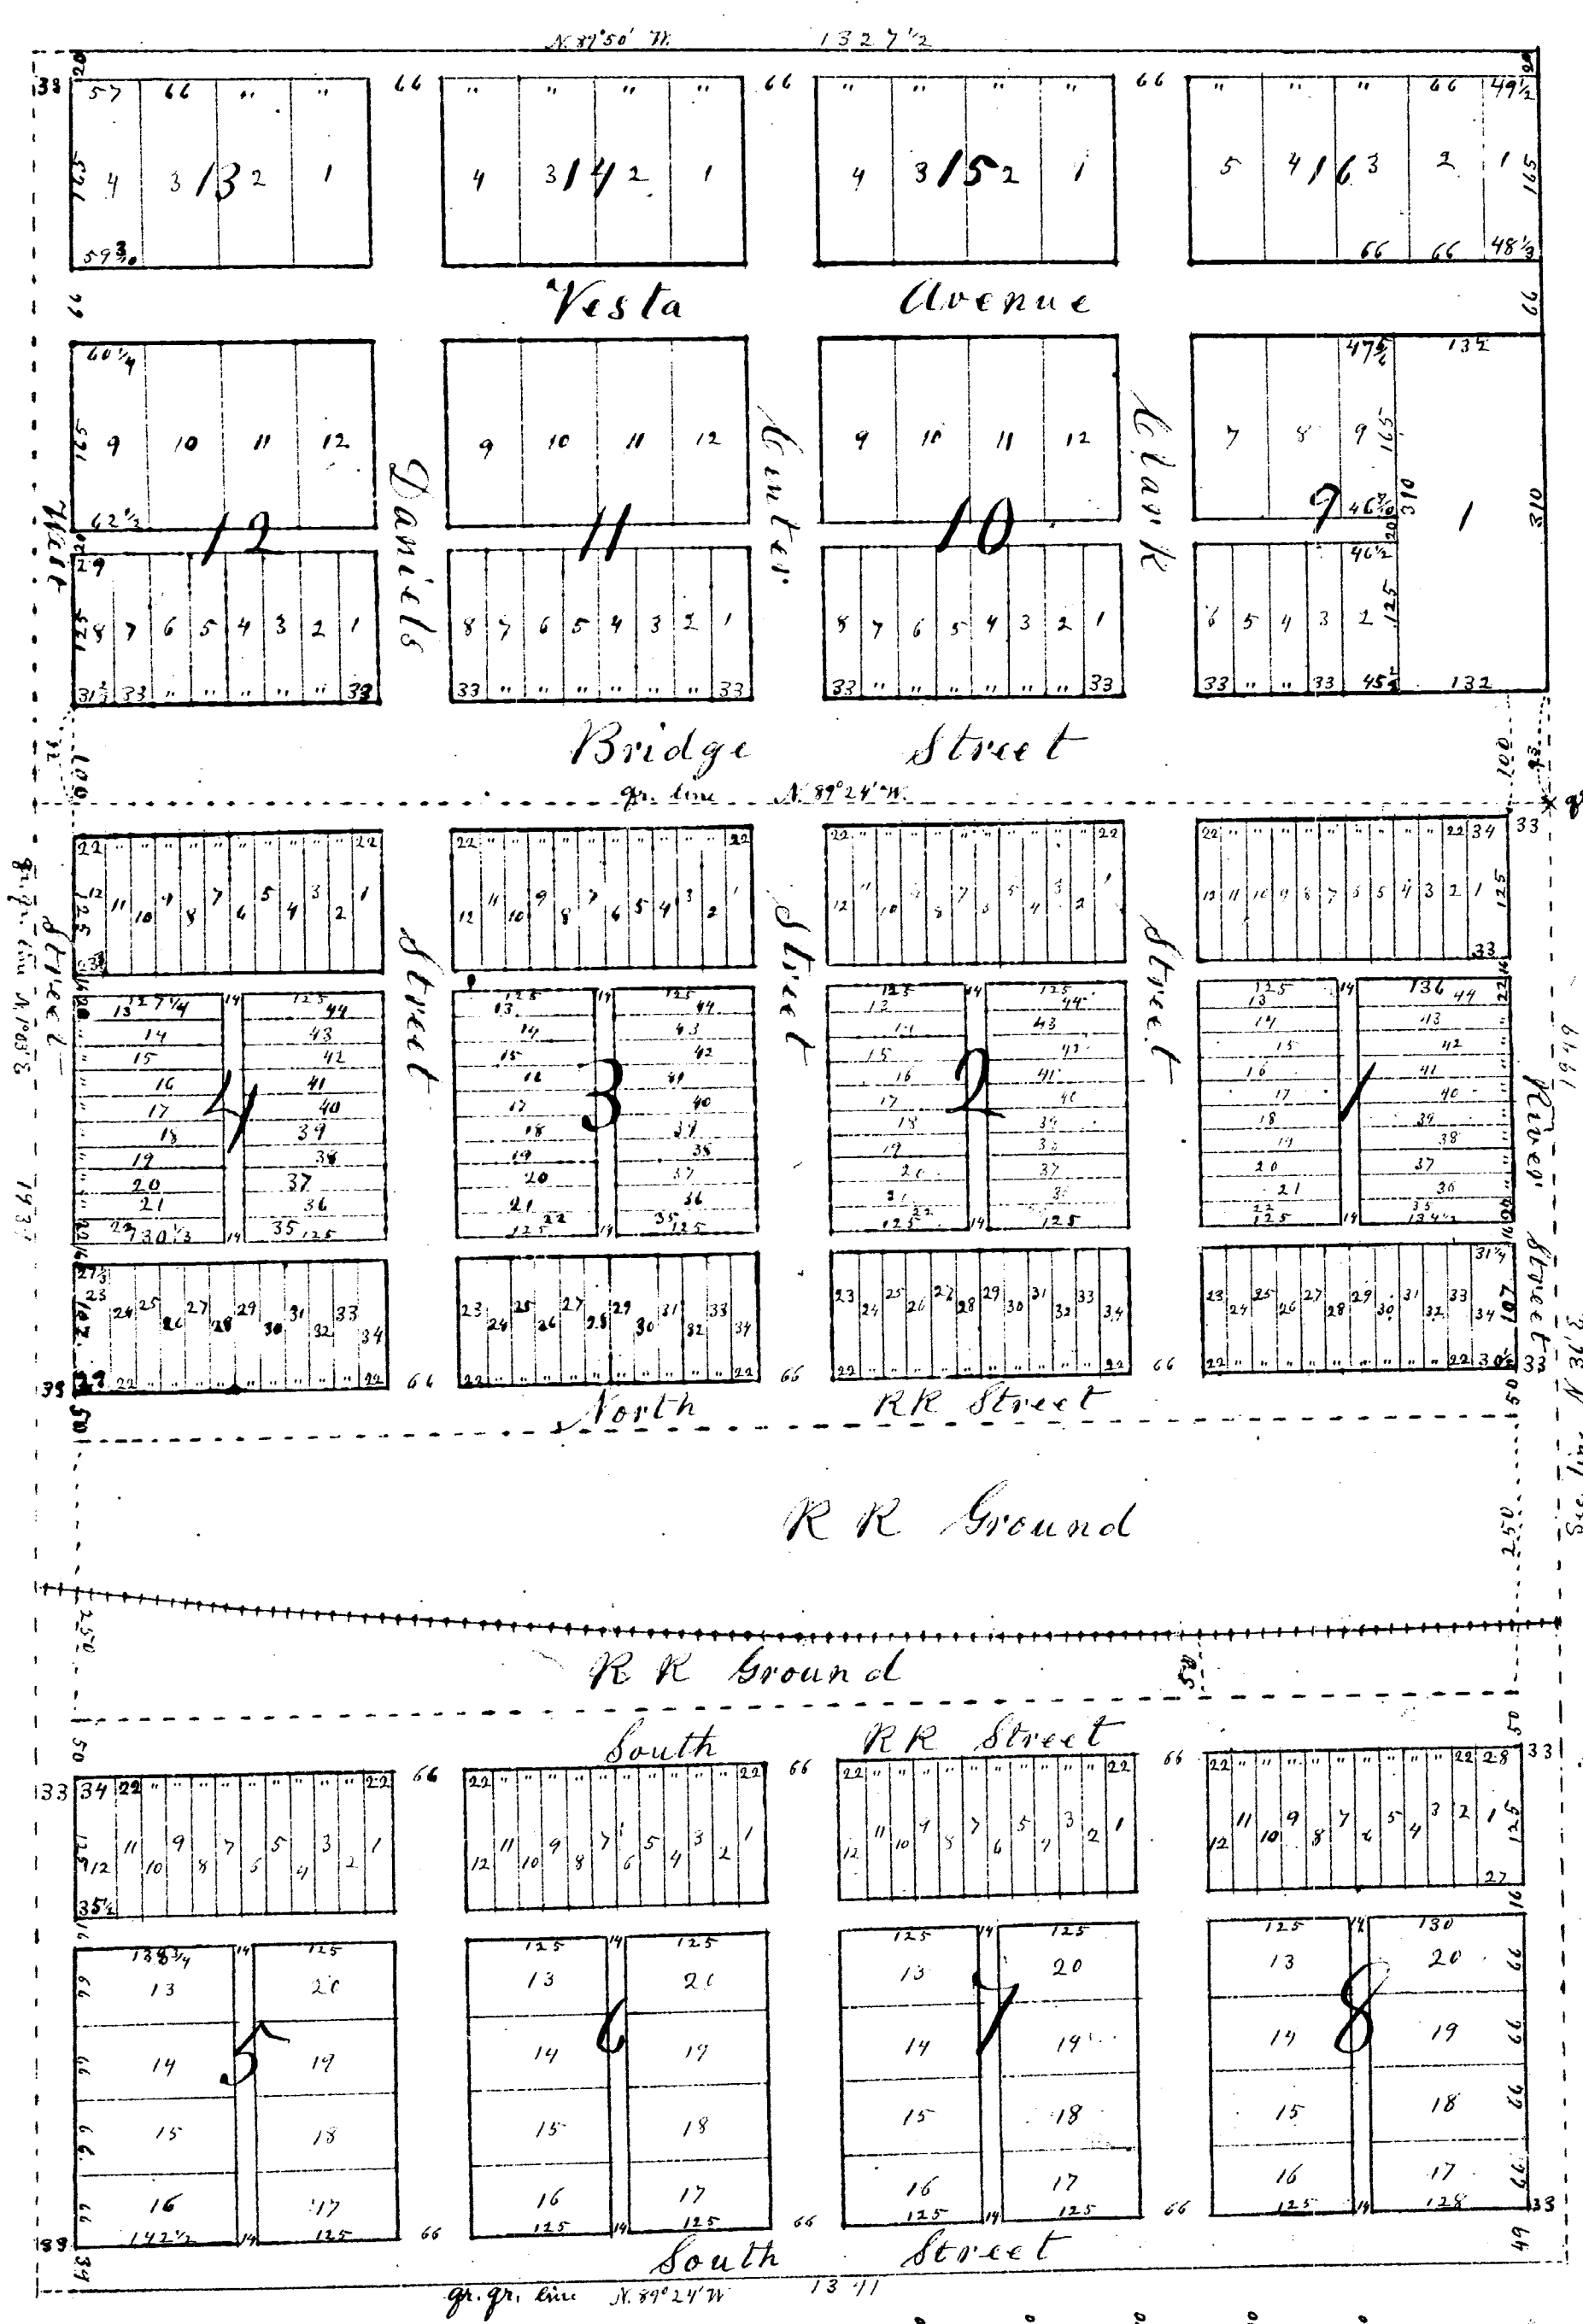

Know all men by these these presents that the undersigned  
Hiram S. Clark and Benjamin J. Daniels, proprietors and Henry  
M. Caukin Surveyor hereby execute the plat hereunto attached to be  
known as "Clark and Daniels Plat of the Village of Six Lakes." The  
land hereby platted is described as follows

The North East quarter of the South East quarter and a part  
of the South East quarter of the North East quarter bounded as follows  
Beginning at the South East corner of said subdivision, thence North on  
the East line thereof six hundred and fifty four feet, thence westerly on  
a straight line to the West line of said subdivision at a point six hundred  
and forty three feet from the South West corner thereof, thence South on  
said line to said South West corner, thence East on the South line thereof  
to the point of beginning, all in section sixteen of Township Twelve North  
of Range Seven West in the County of Montcalm and State of Michigan.

Witness our hands and seals this twelfth day of May A.D. 1879  
In presence of } Hiram S. Clark  
Robert M. Boley } Benjamin J. Daniels  
H. C. Stark } Thomas Merriek  
Henry M. Caukin

State of Michigan } ss On this twelfth day of May in  
County of Montcalm } the year one thousand eight hundred and seventy nine before me a  
justice of the Peace in and for said County personally came the  
above named Hiram S. Clark Benjamin J. Daniels and Henry M.  
Caukin to me known to be the persons who executed the foregoing  
instrument who severally acknowledged the same to be their  
free act and deed Hercules Byrnes justice of the Peace

Register's Office } ss We A. S. Gardner Deputy Register  
Montcalm County } of Deeds and Henry M. Caukin the Surveyor who made the above  
plat do hereby certify that we have carefully compared the above plat  
and description with the original plat and description  
of Village of Six Lakes, Clark and Daniels proprietors and that  
it is an exact duplicate thereof and of the whole of said plat  
Dated May 13<sup>th</sup> A.D. 1879 A. S. Gardner Dep. Register  
H. M. Caukin Surveyor

Register's Office } ss We A. S. Gardner Deputy Register and H. M. Caukin Surveyor  
Montcalm Co. } above named do hereby certify that we have carefully compared the above  
map or plat and description with the Record of Plats Village of Six Lakes  
and that it is a true transcript therefrom and of the whole of  
such Record. Dated May 13<sup>th</sup> A.D. 1879.  
A. S. Gardner Dep. Register  
H. M. Caukin Surveyor