

PLAT OF THE VILLAGE OF WESTVILLE,

1886.

DARWIN J. MAYNARD, Supervisor.

F. A. PALMER, C. E. & Surveyor.


Authorized by Act No. 111 of Session Laws of 1885.

Examined and Approved.

March 27-1886.

H. R. Pratt.

Dep. Auditor Genl.

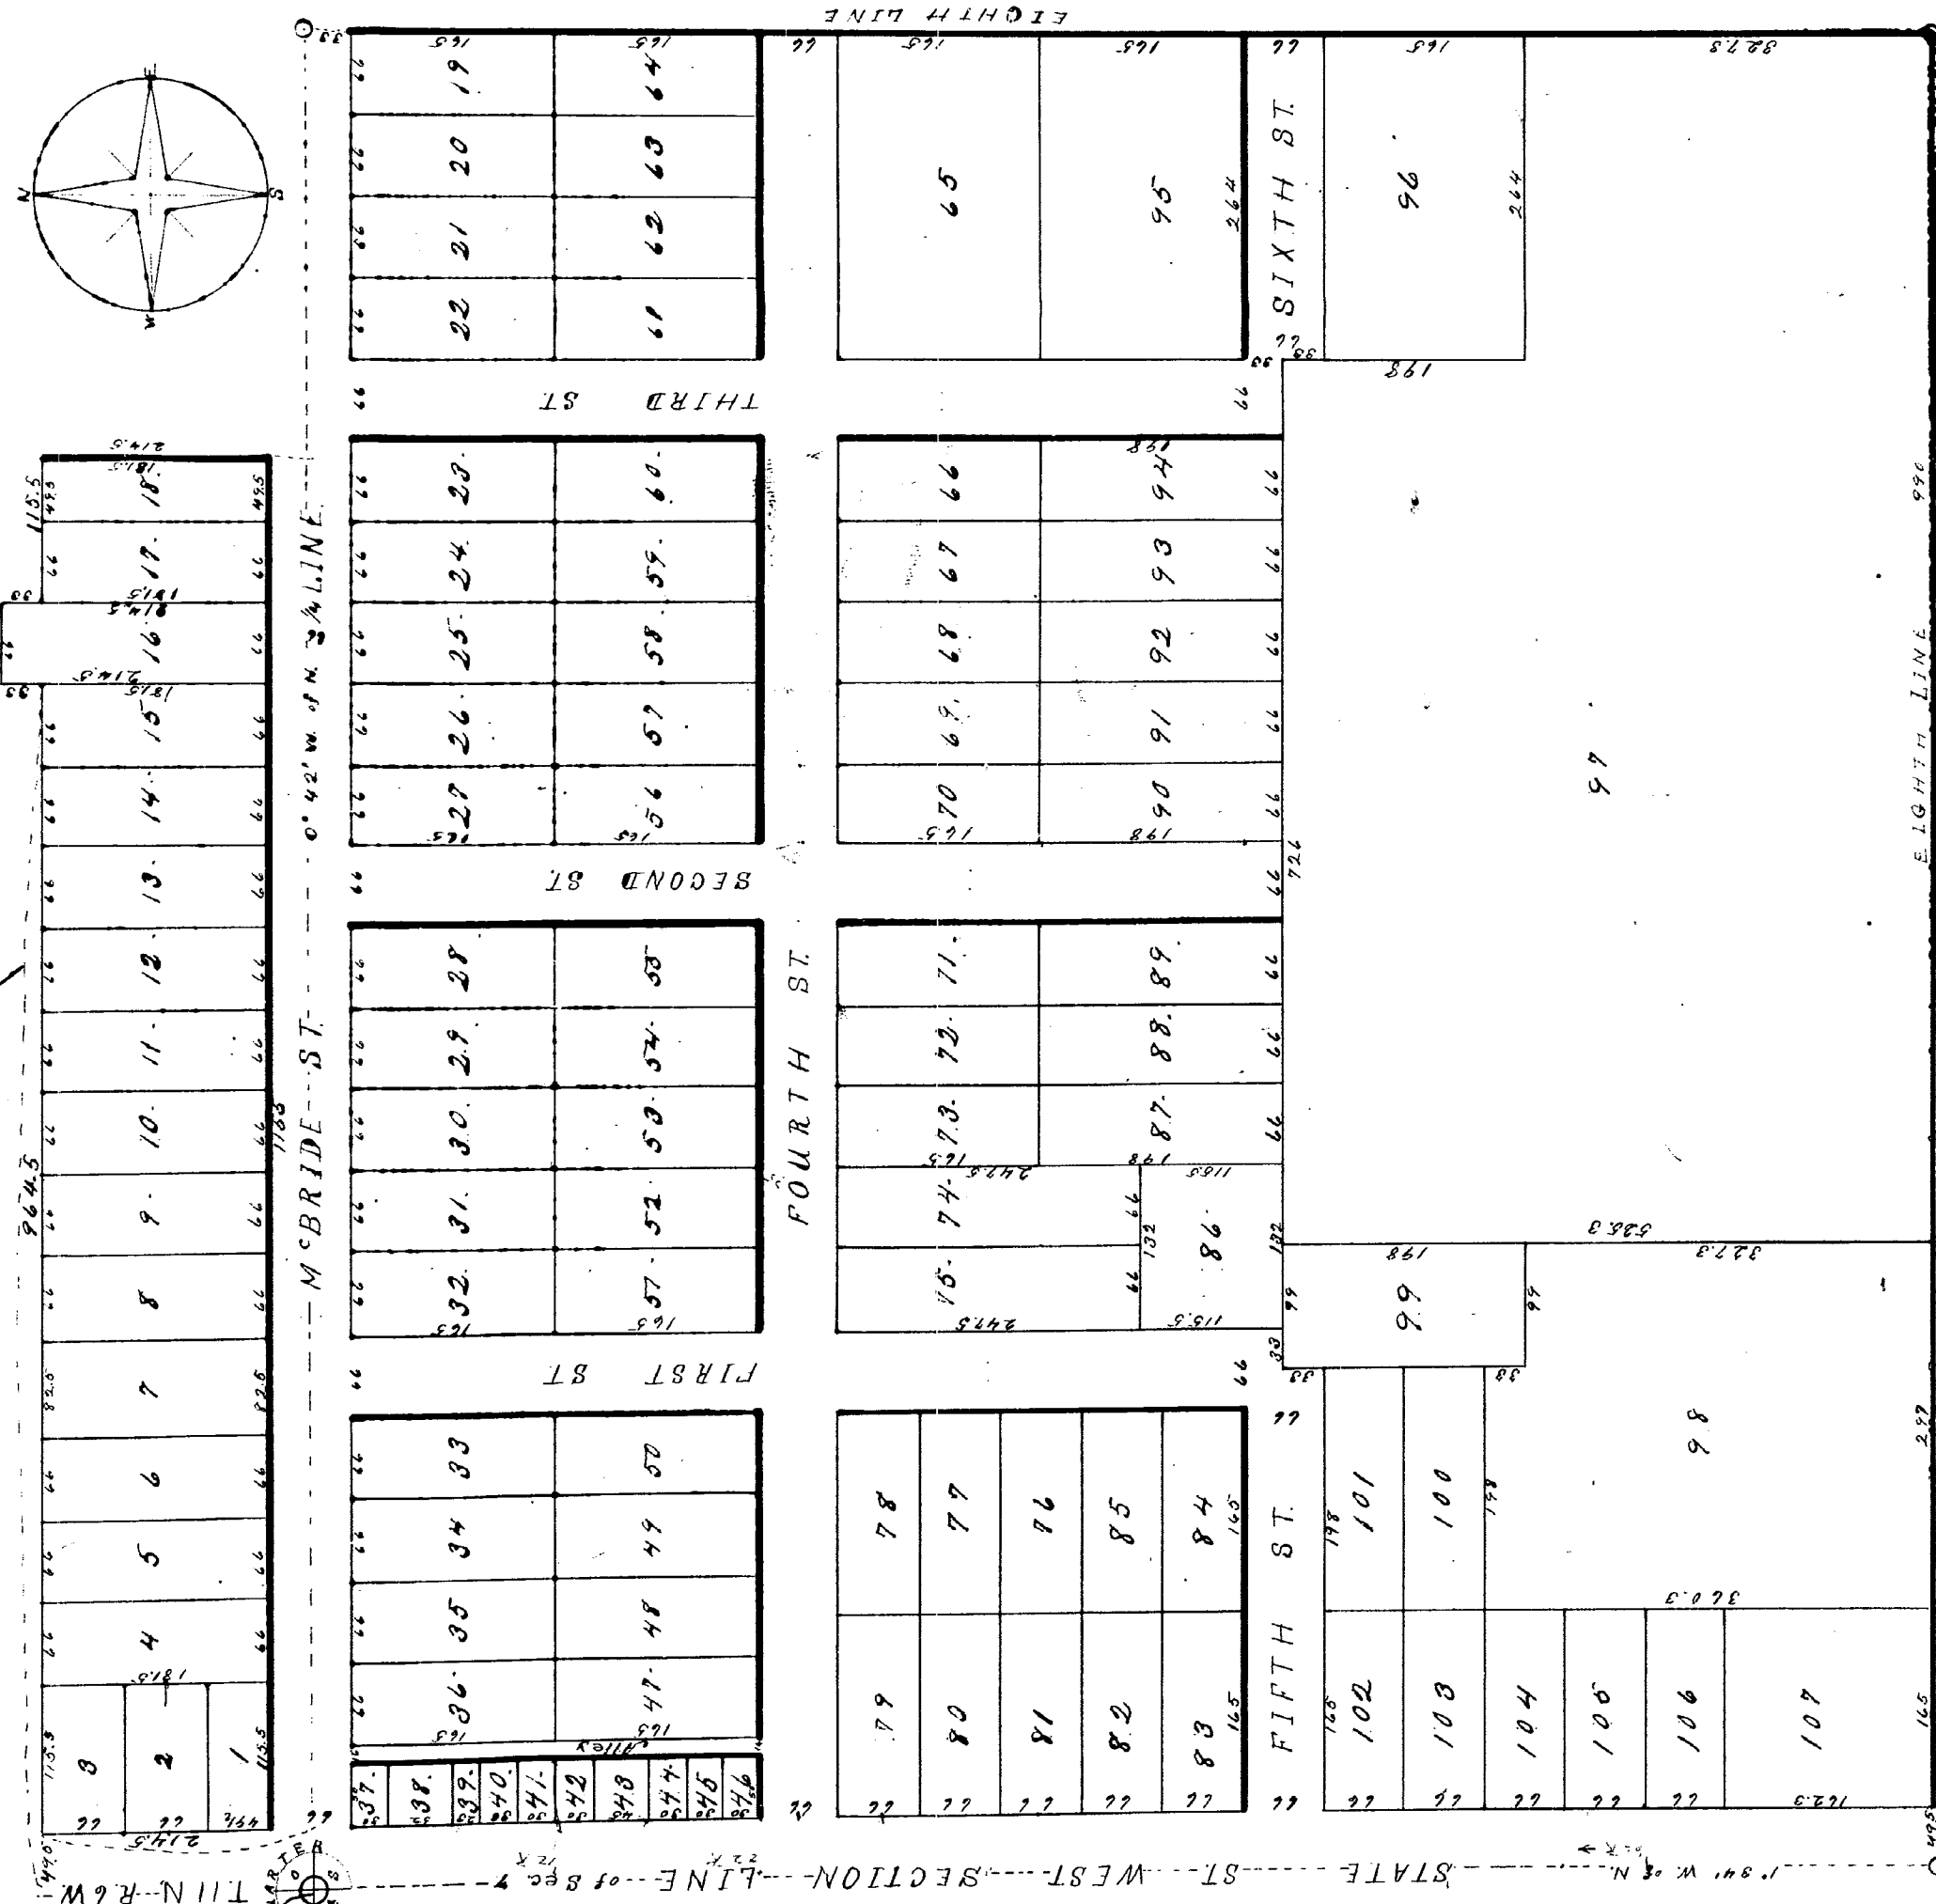

RECEIVED AND FILED.

Auditor General's Office.

May 5 1886

H. R. Pratt

Dep. Auditor Genl.

Scale 100 feet per inch

State of Michigan } ss. We, Thomas N. Stevens Register of deeds
County of Montcalm. and F. A. Palmer Surveyor, hereby certify that we have separately
carefully compared the annexed copy with the duplicate plat
of the Village of Westville now of record in the office of said Reg-
ister of deeds and that it is a true Transcript there-
from and of the whole of such duplicate plat so re-
corded.

Thomas N. Stevens, Register of Deeds.
F. A. Palmer, Surveyor.

STATE OF MICHIGAN, } ss.
County of Montcalm. }
Received for Record this 30th
day of April A. D. 1886
at 9 o'clock A. M. and Recorded in
Book 1 of Plats
on page 47
Thomas N. Stevens
Register of Deeds

Darwin J. Maynard, Supervisor of the Township of Day, in the Co. of Montcalm, having been duly authorized by the Township Board of said Township as provided by Act No. 111, Laws of 1885, have caused certain lands to be platted and known as "The Village of Westville," situate in the township of Day in the Co. of Montcalm and state of Michigan, embracing all of the North West fractional one fourth of the South West fraction al one fourth of section seven; and a portion of land described as follows - commencing at the West quarter of section seven above named, and extending thence East 155 feet, thence North 2 1/4 feet, thence West 15 1/2 feet, thence North 33 feet, thence West 66 feet, thence South 33 feet, thence West 96 1/4 feet, thence South 2 1/4 feet to place of beginning. All of which is situate in town 11 North of Range 6 West of the Michigan Meridian. All distances shown on this map are given in feet and inches of a foot. All streets and alleys represented on the foregoing plat are hereby dedicated to the use of the public as highways forever. In witness whereof, we Darwin J. Maynard the Supervisor of Day Township and F. A. Palmer the Surveyor, who made this plat have hereunto set our hands and seals this 17th day of March A. D. 1886.

In presence of
Orson M. Kellogg
L. C. Palmer, J.

Darwin J. Maynard
F. A. Palmer

Sub.
Seal.

State of Michigan } ss.
County of Montcalm }

On this 17th day of March A. D. 1886 before me a Justice of the peace in and for said Co. personally appeared Darwin J. Maynard and F. A. Palmer to me known to be the same persons who executed the above plat and certificate and acknowledged the above to be their free act and deed and for the new and purposes therein mentioned.

Lucian C. Palmer
Justice of the Peace.

State of Michigan } ss.
County of Montcalm }

We Thomas N. Stevens Register of Deeds, and F. A. Palmer Surveyor, hereby certify that we have separately carefully compared this duplicate Plat with the Original Plat of "The Village of Westville" and that it is an exact duplicate thereof and of the whole of said map or Plat.

Thomas N. Stevens, Register of Deeds.
F. A. Palmer, Surveyor.