

Copy



PLAT OF ABBOTTS THIRD ADDITION TO THE VILLAGE OF CARSON CITY.

RECEIVED AND FILED
In Auditor General's Office
May 17 1887
H. R. Pratt
Dep. Aud. Genl.

State of Michigan } ss.
County of Montcalm }
I, J. A. Sweet, Register of Deeds, and W. A. Sweet, Jr., Surveyor, being duly sworn, depose and say that we have carefully compared the above plat with the original plat of Abbotts Third Addition to the Village of Carson City, and that it is a true and correct copy of said plat as recorded in the office of said Register of Deeds, and that it is a true and correct copy of said plat as recorded in the office of said Surveyor.

J. A. Sweet, Register of Deeds.
W. A. Sweet, Jr., Surveyor.

State of Michigan } ss.
County of Montcalm }
I, J. A. Sweet, Register of Deeds, and W. A. Sweet, Jr., Surveyor, being duly sworn, depose and say that we have carefully compared the above plat with the original plat of Abbotts Third Addition to the Village of Carson City, and that it is a true and correct copy of said plat as recorded in the office of said Register of Deeds, and that it is a true and correct copy of said plat as recorded in the office of said Surveyor.

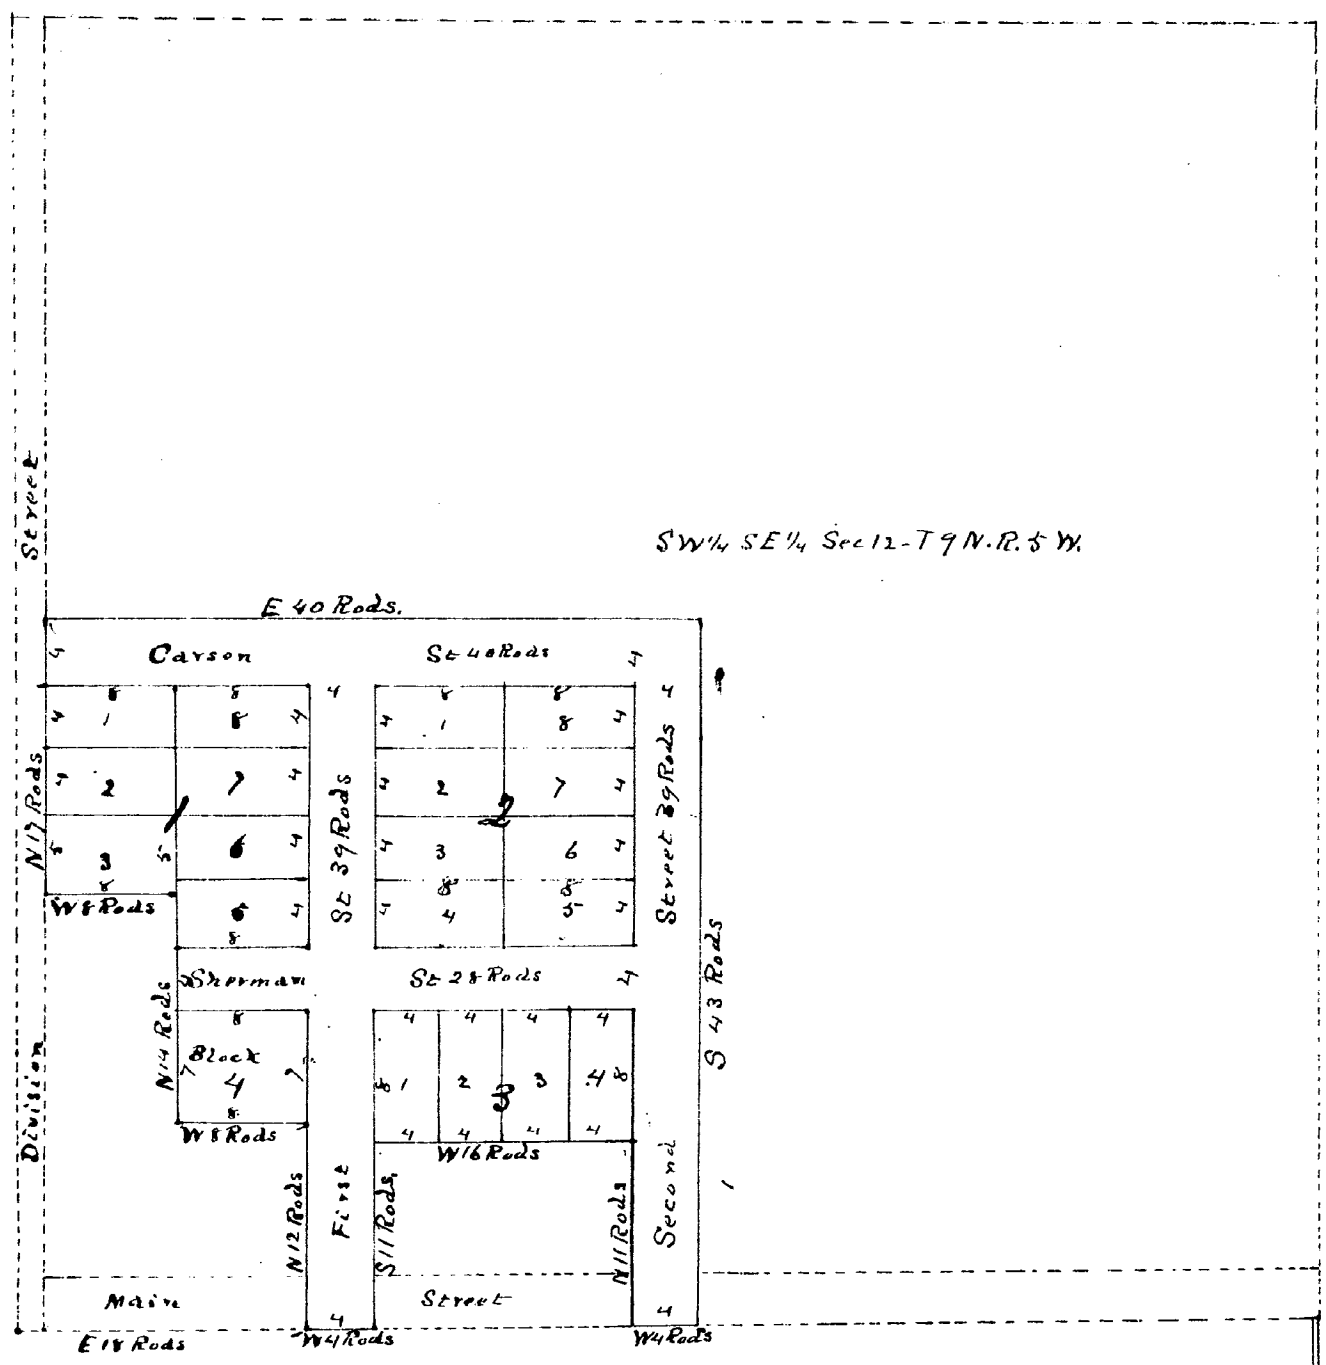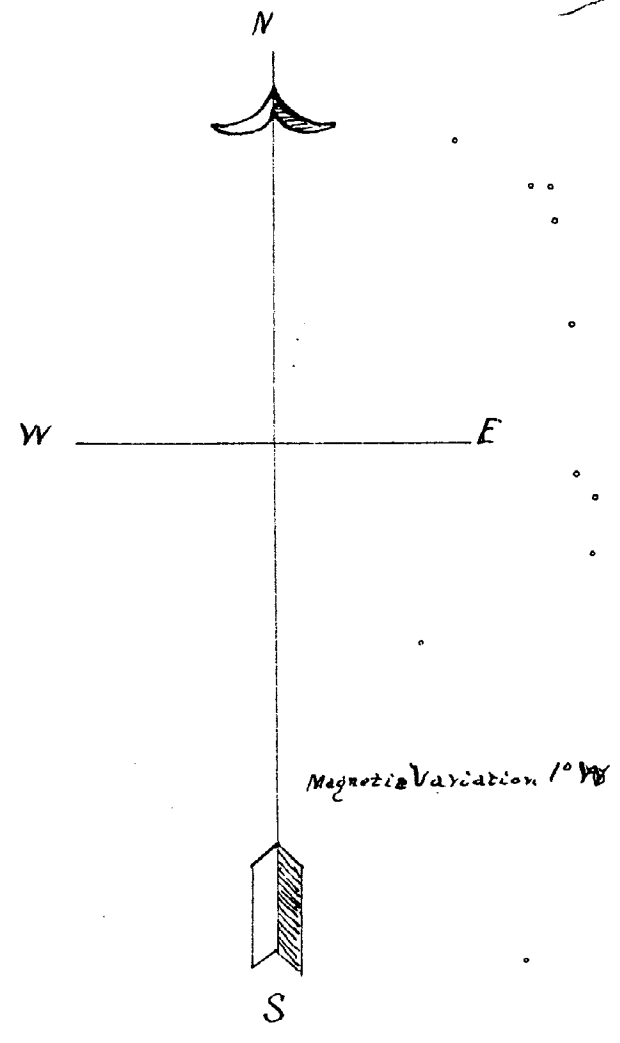

Known all men by these presents, that one Hannah M. Abbott, proprietor, and W. A. Sweet, Jr., Surveyor, have created and by these presents, do create, a plat of Abbotts Third Addition to the Village of Carson City, Montcalm County, and State of Michigan, a description of the land contained in which, is as follows, to-wit: Being a part of the South West quarter of the South East quarter of Section Twelve (12) in Town Nine (9) North of Range Five (5) West, beginning at a point Eighteen (18) rods East from the quarter post on the South side of Section Twelve (12) running thence North Twelve (12) rods, thence West Eight (8) rods, thence North Seventeen (17) rods, thence East Forty (40) rods, thence South Forty (40) rods, thence West Four (4) rods, thence North Eleven (11) rods, thence West Sixteen (16) rods, thence South Eleven (11) rods, thence West Four (4) rods to the place of beginning. The figures in black ink in the center of lots represent the numbers of the lots, and the figures in red ink in the center of the blocks represent the numbers of the blocks. The figures in red ink on the lines of the lots represent the length and width of the lots, and the figures in red ink on the streets represent the width of the streets. All lines described as North or South are parallel with the quarter line which runs North and South through Section Twelve, and all lines described as East or West are parallel with the Section line on the South side of Section Twelve (12). In witness whereof, we have hereunto set our hands and seals this 20th day of April 1887.

Hannah M. Abbott
W. A. Sweet, Jr.

In presence of
Maudana La Dore.
Ophir R. Goodhue

State of Michigan } ss.
County of Montcalm }
Personally appeared on this 20th day of April 1887, before me, a Notary Public in and for said County, Hannah M. Abbott and W. A. Sweet, Jr., known to me to be the persons who executed the foregoing instrument, and severally acknowledged that they executed the same, and that it is their free act and deed.

Ophir R. Goodhue
Notary Public.

Examined and Approved.
May 2nd 1887
H. R. Pratt
Deputy Auditor General.

STATE OF MICHIGAN } ss.
County of Montcalm }
Received for Record this 6th day of May A. D. 1887, at 2 o'clock P. M. and Recorded in Liber 1 of Plate 49 on page 49.
H. R. Pratt
Register of Deeds.