



PLAT OF COREYS ADDITION TO CARSON CITY.

RECEIVED AND FILED

 June 10 1887
 Auditor General's Office
 M. R. Pratt
 Dep. Auditor

2127

STATE OF MICHIGAN,
 County of Montcalm.
 Received for Record this 6th
 day of June A. D. 1887
 at 11:20 o'clock A. M., and Recorded in
 Liber 1 of Plats
 on page 50.
 T. N. Stringer
 Register of Deeds.

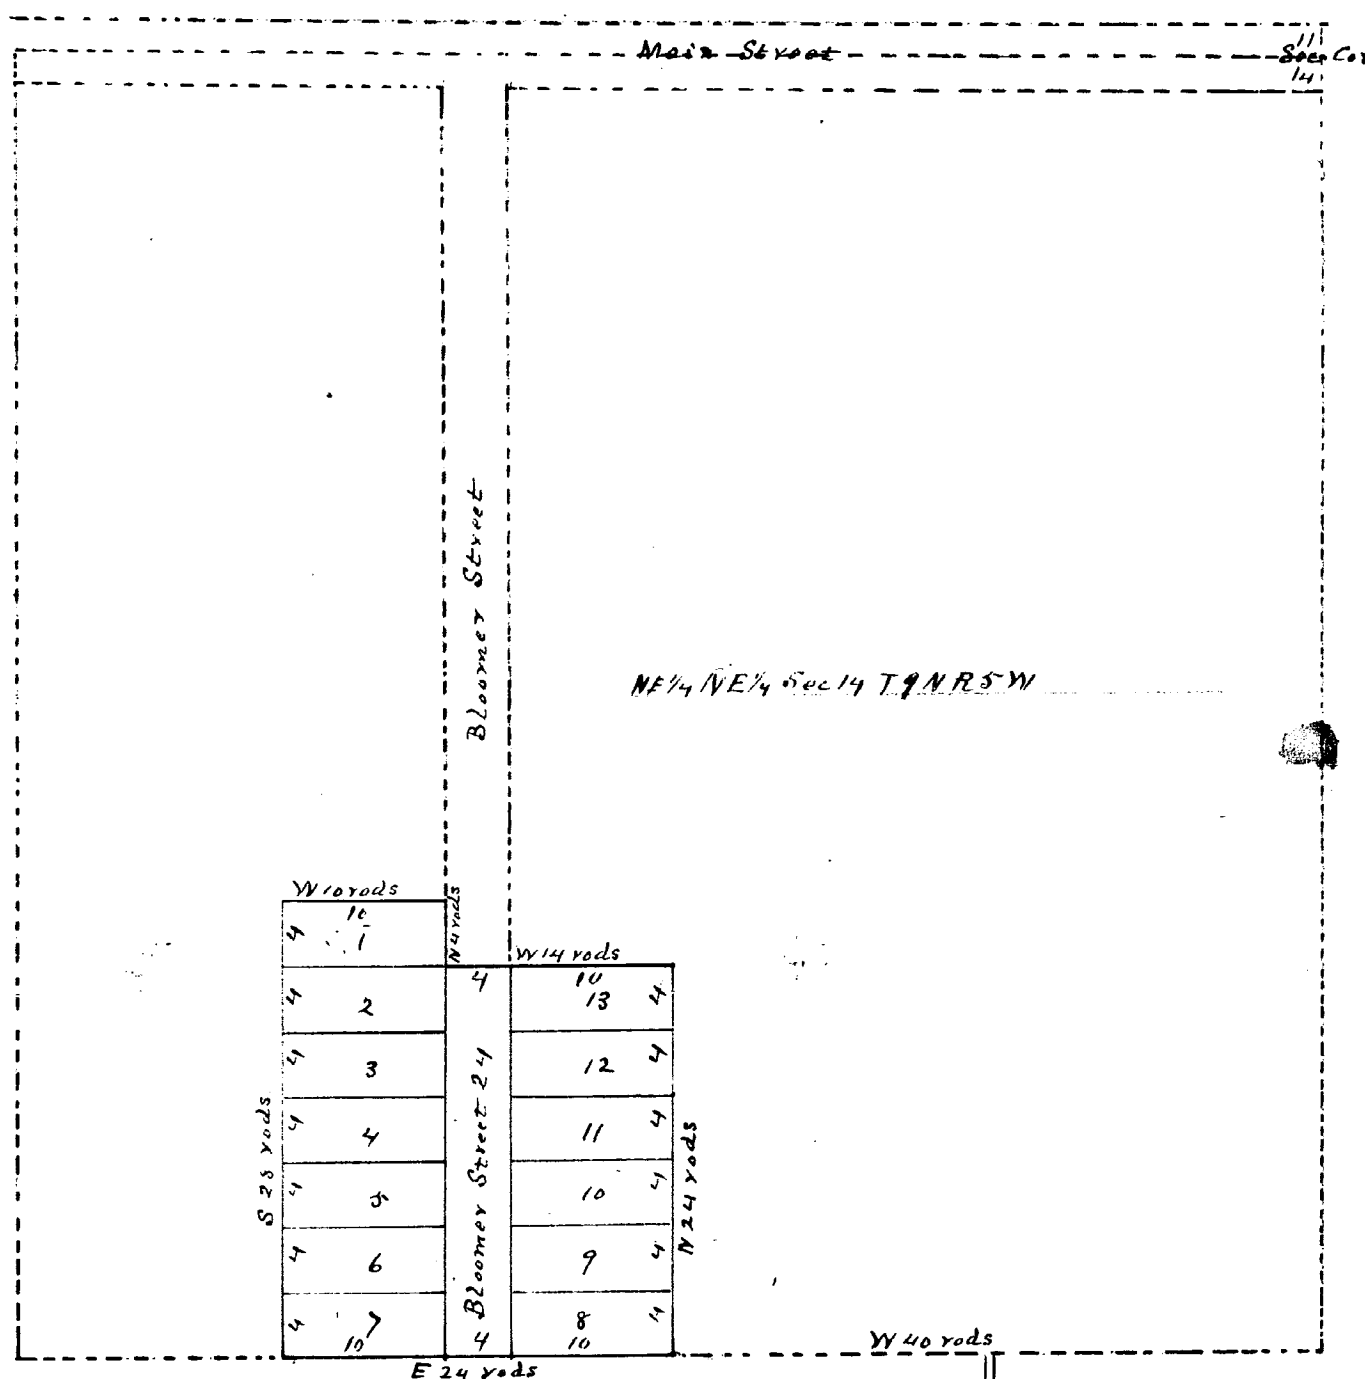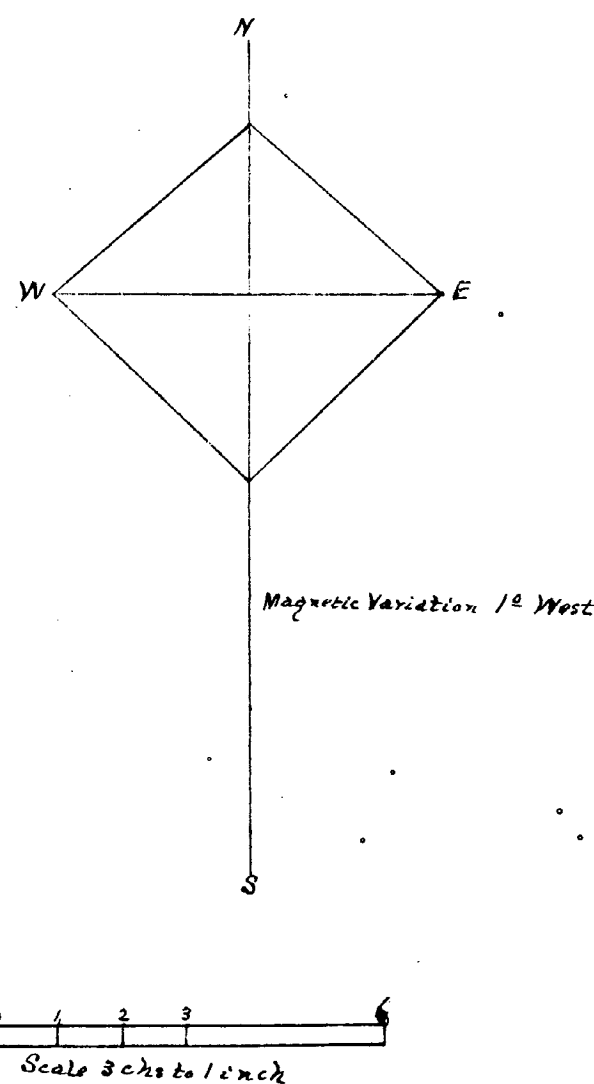

Know all men by these presents, that one, Lorenzo Corey and Eliza J. Corey his wife proprietors, and W. A. Sweet Jr. Surveyor, have executed, and by these presents, do execute, a Plat of Corey's Addition to Carson City in the County of Montcalm and State of Michigan, a description of the land contained in which, is as follows, to wit: Beginning at a point forty (40) rods west of the South East corner of the North East quarter of the North East quarter of Section Thirteen (14) in Town Nine (9) North of Range Five (5) West in the County of Montcalm and State of Michigan, running thence North Twenty four (24) rods, thence West Fourteen (14) rods, thence North Four (4) rods, thence West Ten (10) rods, thence South Twenty eight (28) rods, and thence East Twenty four (24) rods to the place of beginning.

The figures in black ink in the center of the lots designate the numbers of the lots. The figures in red ink on the lines of the lots, designate the rods in length of such lines. The lots are all four (4) rods North and South by ten (10) rods East and West. Bloomer Street is four (4) rods wide and twenty four (24) rods long. All lines are parallel with the Section lines on the North and East sides of the Section respectively.

In witness whereof, we have hereunto set our hands and seals this 20th day of May 1887.

In presence of
 William A. Briggs
 St. J. Brown

Lorenzo Corey
 Eliza J. Corey
 W. A. Sweet Jr.

State of Michigan
 County of Montcalm

On this 20th day of May 1887, personally came before me a Notary Public in and for said County, Lorenzo Corey and Eliza J. Corey his wife, and W. A. Sweet Jr. known to me to be the persons who executed the foregoing instrument, and acknowledged the same to be their free act and deed.

Examined and approved
 June 1st 1887
 A. R. Pratt
 Deputy Notary Public

St. J. Brown
 Notary Public

State of Michigan
 County of Montcalm

Mr. J. N. Stevens, Register of Deeds, and W. A. Sweet Jr. Surveyor hereby certify that we have separately carefully compared this duplicate plat with the original plat of Corey's Addition to Carson City and that it is an exact duplicate thereof, and of the whole of said Map or plat.

J. N. Stevens, Register of Deeds
 W. A. Sweet Jr. Surveyor

State of Michigan
 County of Montcalm

Mr. J. N. Stevens, Register of Deeds, and W. A. Sweet Jr. Surveyor, hereby certify that we have separately carefully compared the annexed copy with the duplicate plat of Corey's Addition to Carson City now of record in the office of said Register of Deeds, and that it is a true transcript thereof, and of the whole of said duplicate plat as recorded.

T. N. Stringer, Register of Deeds
 W. A. Sweet Jr. Surveyor