

(Copy)

PLAT

OF

SUPERVISORS SECOND ADDITION

TO THE VILLAGE OF CARSON CITY,

RECEIVED AND FILED

In Auditor General's Office

January 27 1888


H. R. Pratt

Deputy Auditor

STATE OF MICHIGAN,
County of Montcalm.

Received for Record this 5th day of July A. D. 1887 at 3 o'clock P. M. and Recorded in Liber 2 of Plate - on page 2.

Instrum.
Register of Deeds.

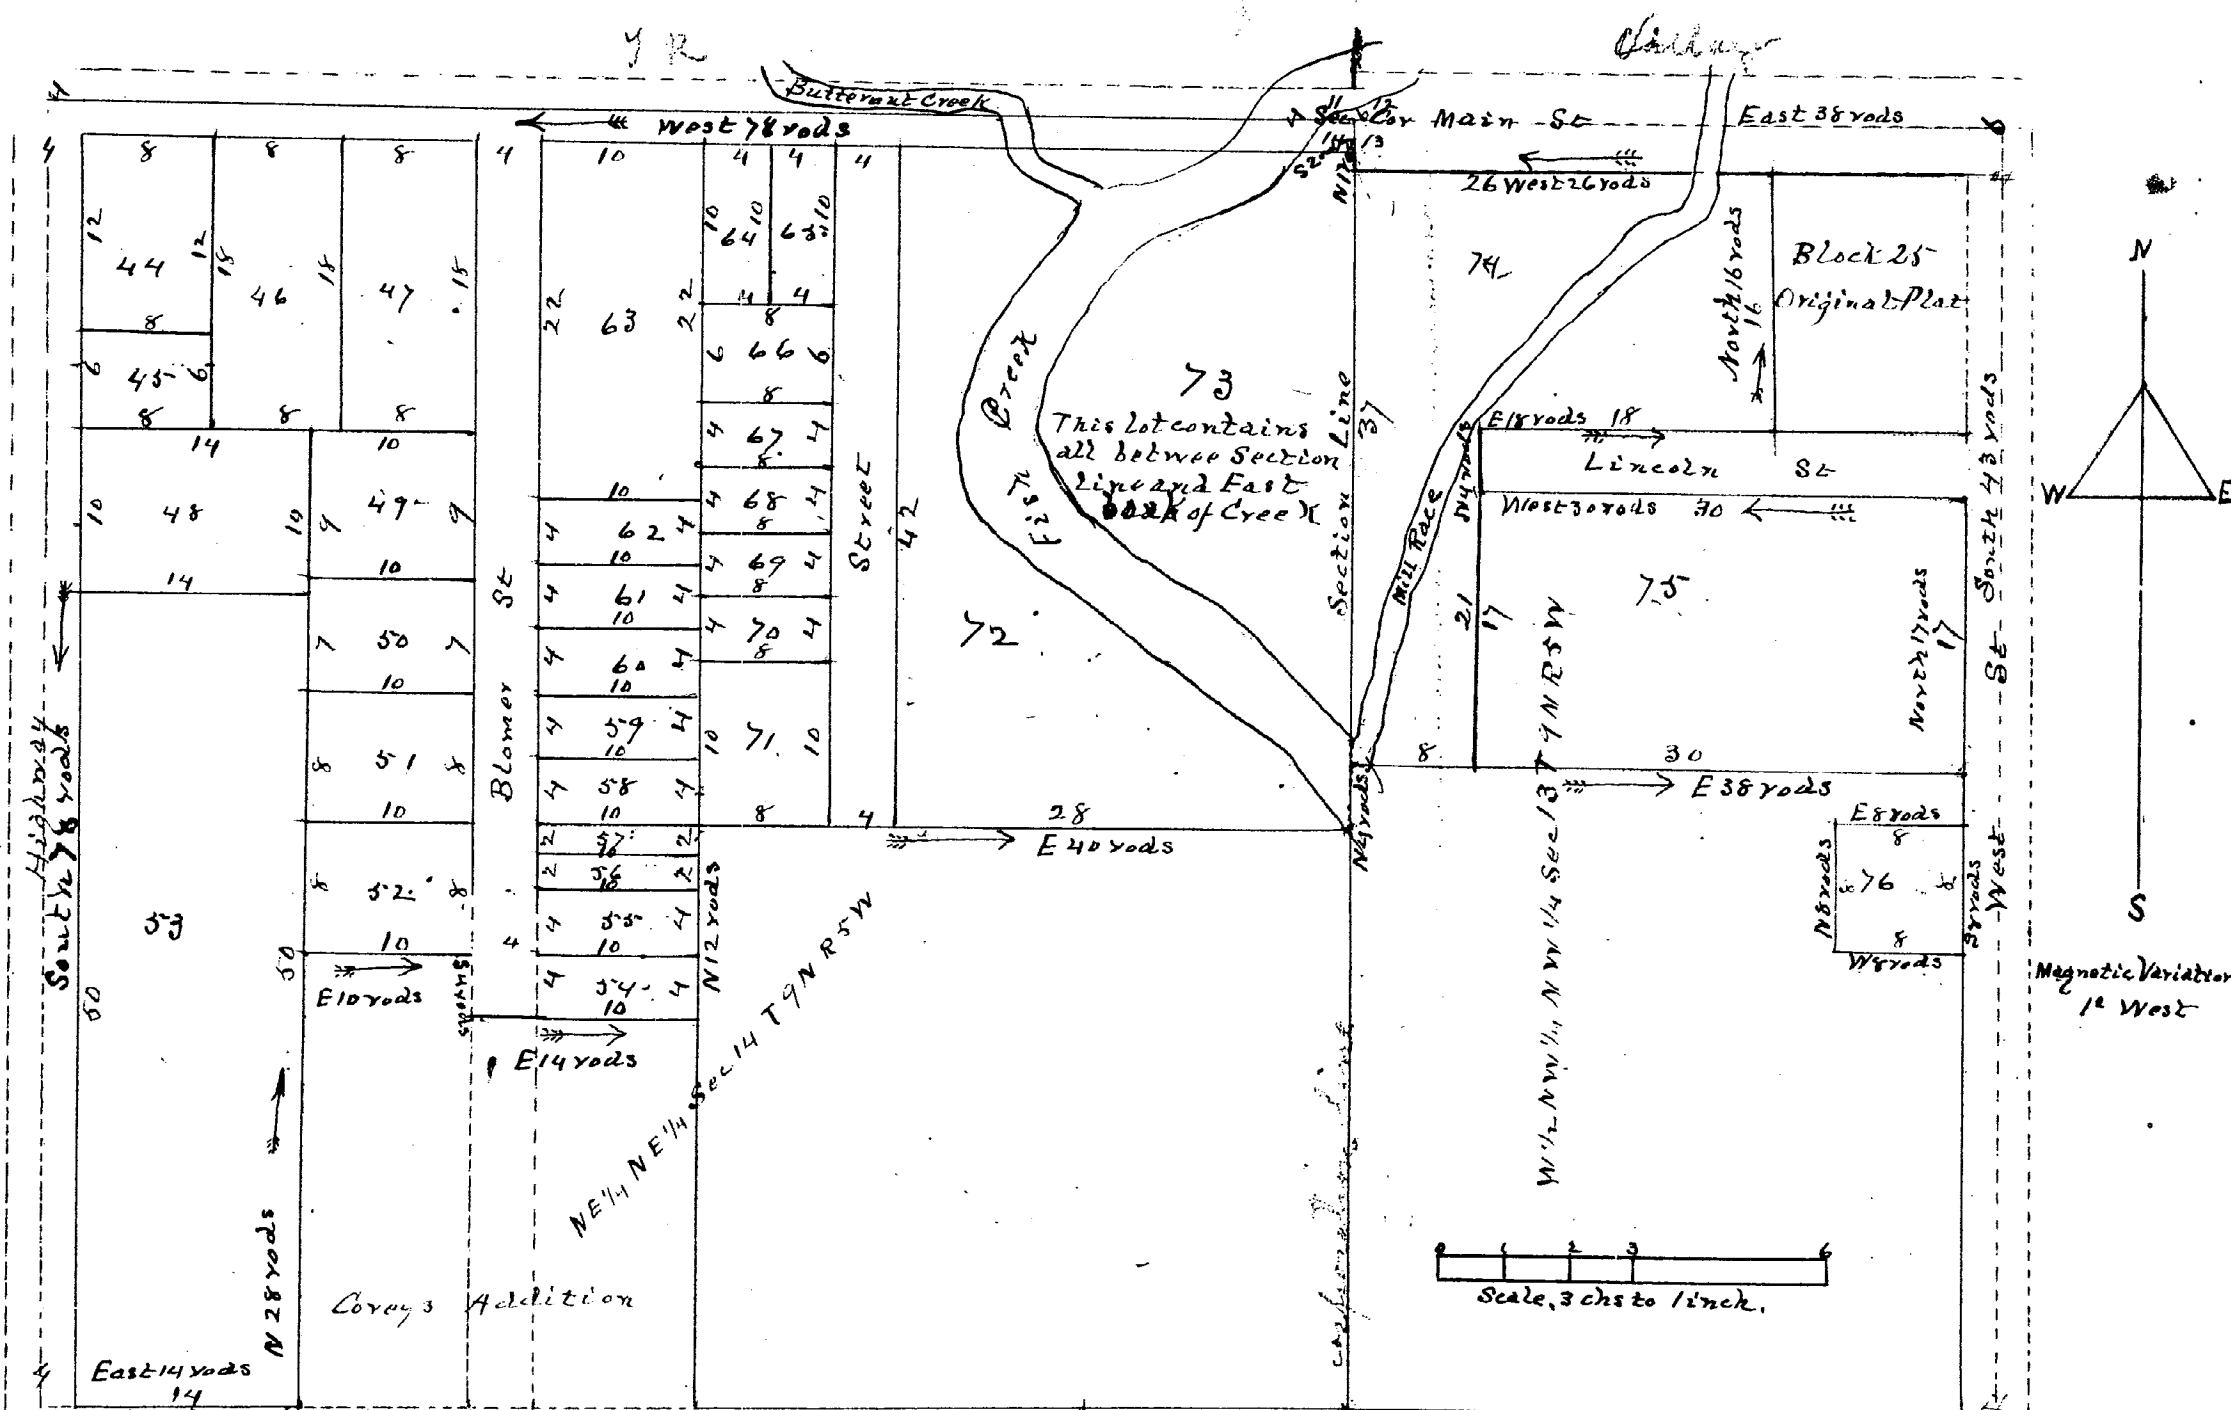

Known all men by these presents, that whereas certain owners of land on the North East quarter of the North East quarter of Section Fourteen (14) and the West half of the North West quarter of the North West quarter of Section Thirteen (13) in the Township of Bloomer County of Montcalm and State of Michigan, have caused certain portions thereof to be laid out and platted into Village Lots and have caused the same to be divided by me the said Surveyor and have failed and neglected to have the same made and recorded, now, therefore, we, C. R. Dickinson, Supervisor of said Township, and W. A. Sewell, Jr., Surveyor, have executed, and by these presents, do execute a plat of Supervisors second Addition to the Village of Carson City in the County of Montcalm and State of Michigan, in accordance with Section 1473 of Howell's Annotated Statutes, as amended by Act No. 111 Laws of 1885. The following is a description of the lands contained in said plat, to wit: Beginning at a point two (2) rods South of the North East corner of Section Fourteen (14) running thence North twenty eight (28) rods, thence East ten (10) rods, thence South four (4) rods, thence East four (4) rods, thence North twelve (12) rods, thence East four (4) rods to the section line between Sections Thirteen (13) and Fourteen (14), thence North four (4) rods on section line, thence East thirty eight (38) rods to West line of said Fourteen (14), thence North seven (7) rods on section line, thence North seventeen (17) rods to South line of Lincoln Street, thence West on South line of Lincoln Street thirty (30) rods to the West end of said street, as shown by the plat of the Village of Carson City, thence North four (4) rods, thence East eighteen (18) rods, thence North sixteen (16) rods to South line of Main Street, thence West twenty (20) rods to the section line, thence North one (1) rod to the place of beginning. The lots in this plat are numbered from forty four (44) to seventy six (76) both inclusive, and are shown by the figures in black ink in center of each lot. The length of the sides of lots is shown by the figures in red ink upon the lines of said lots respectively. Where figures in red ink appear upon any lines or in any streets, they represent rods in length of lines and rods in width of streets.

In witness whereof we have hereunto set our hands and seals this 4th day of June 1887

C. R. Dickinson

Supervisor

W. A. Sewell, Jr.

Representative of
Geo. H. Rogers
C. R. Dickinson

State of Michigan }
County of Montcalm }
On this 11th day of June 1887, personally came before me, a Notary Public in and for said County, C. R. Dickinson and W. A. Sewell, Jr. known to me to be the persons who executed the foregoing, and acknowledged that same to be their free act and deed, including their signatures in the foregoing of Act 76.

Examined and approved

June 14 1887

H. R. Pratt

Deputy Auditor General

Geo. H. Rogers
Notary Public
in and for said County,
Michigan

State of Michigan }
County of Montcalm }
We, J. A. Stevens, Register of Deeds, and W. A. Sewell, Jr., Surveyor, hereby certify that we have separately carefully compared this duplicate plat with the original plat of Supervisors Second Addition to the Village of Carson City, and that it is an exact duplicate thereof, and of the whole of such map or plat.

J. A. Stevens Register of Deeds
W. A. Sewell, Jr. Surveyor

State of Michigan }
County of Montcalm }
We, J. A. Stevens, Register of Deeds, and W. A. Sewell, Jr., Surveyor, hereby certify, that we have separately carefully compared the annexed copy with the duplicate plat of Supervisors Second Addition to the Village of Carson City, now of record in the office of said Register of Deeds, and that it is a true manuscript therefrom and of the whole of such duplicate plat as recorded.

J. A. Stevens Register of Deeds
W. A. Sewell, Jr. Surveyor