

RECEIVED AND FILED

In Auditor General's Office

January 27 1888

Dep. Aud. Gen'l.

PLAT OF HEATH AND ABBOTT ADDITION TO THE VILLAGE OF CARSON CITY.

Known all men by these presents, that one, Gadlock S. Heath and Monica Heath, his wife, and Hannah M. Abbott, proprietors, and W. A. Sweet Jr., Surveyor, have executed, and by these presents do execute a plat of Heath and Abbott Addition to the Village of Carson City, Town Five (5), North of Range Four (4), West of the County of Montcalm and State of Michigan, and being a portion of the North East quarter of the South West quarter, and the North one half of the South East quarter of the South West quarter of Section Twelve (12), beginning at a point on the quarter line fifty-one rods North of the quarter point on the South side of Section Twelve (12), running thence West thirty-eight (38) rods to the center line of the right of way of the Marshall and Collisvile Rail Road Co., thence North on the East line of said right of way, one hundred and six (106) rods, to the South line of the right of way of the Toledo, Saginaw and Mackinac Rail Road Co., thence East on South line of said right of way, thirty-six (36) rods, to the quarter line, thence South on the quarter line one hundred and six (106) rods to the place of beginning. The lots are all four rods by eight rods, unless otherwise designated on the plat. The numbers of the lots are designated by the figures in black ink in the center of each lot, and the numbers of the blocks are designated by the figures in black ink in the center of each block. The figures in red ink represent rods on sides of lots, and in width of streets. East and West lines are parallel with the Section line on the South side of Section Twelve, and North and South lines are parallel with the quarter line running North and South through Section Twelve.

In witness whereof, we have hereunto set our hands and seals this 20th day of September 1887.

In presence of
Ruth Heath
R. O. Frost

Gadlock S. Heath
Monica Heath
Hannah M. Abbott
W. A. Sweet Jr.

LS
LS
LS
LS

State of Michigan }
County of Montcalm }

On this 20th day of September 1887, personally came before me, a Notary Public in and for said County, Gadlock S. Heath and Monica Heath, and Hannah M. Abbott and W. A. Sweet Jr. Known to me to be the persons who executed the foregoing and acknowledged the same to be their free act and deed.

C. O. Frost,
Notary Public.

Examined and Approved.

September 27 1887

A. R. Pratt,
Deputy Auditor General

STATE OF MICHIGAN,
County of Montcalm.

Received for Record this 6th
day of October A. D. 1887

at 11 o'clock A. M., and Recorded in

Lib. 2 of Plats

on page 44

Instructions


Register of Deeds

State of Michigan }
County of Montcalm }
Mr. T. A. Stevens, Register of Deeds, and W. A. Sweet Jr., Surveyor, hereby certify that we have a separate carefully compared this duplicate plat with the original plat of Heath and Abbott Addition to the Village of Carson City, and that it is a true and correct duplicate thereof, and of the whole of such map or plat.

T. A. Stevens, Register of Deeds
W. A. Sweet Jr., Surveyor

State of Michigan }
County of Montcalm }
Mr. T. A. Stevens, Register of Deeds, and W. A. Sweet Jr., Surveyor, hereby certify that we have a separate carefully compared the original copy with the duplicate plat of Heath and Abbott Addition to the Village of Carson City, now of record in the office of said Register of Deeds, and that it is a true manuscript therefrom, and of the whole of such duplicate plat as aforesaid.

T. A. Stevens, Register of Deeds
W. A. Sweet Jr., Surveyor

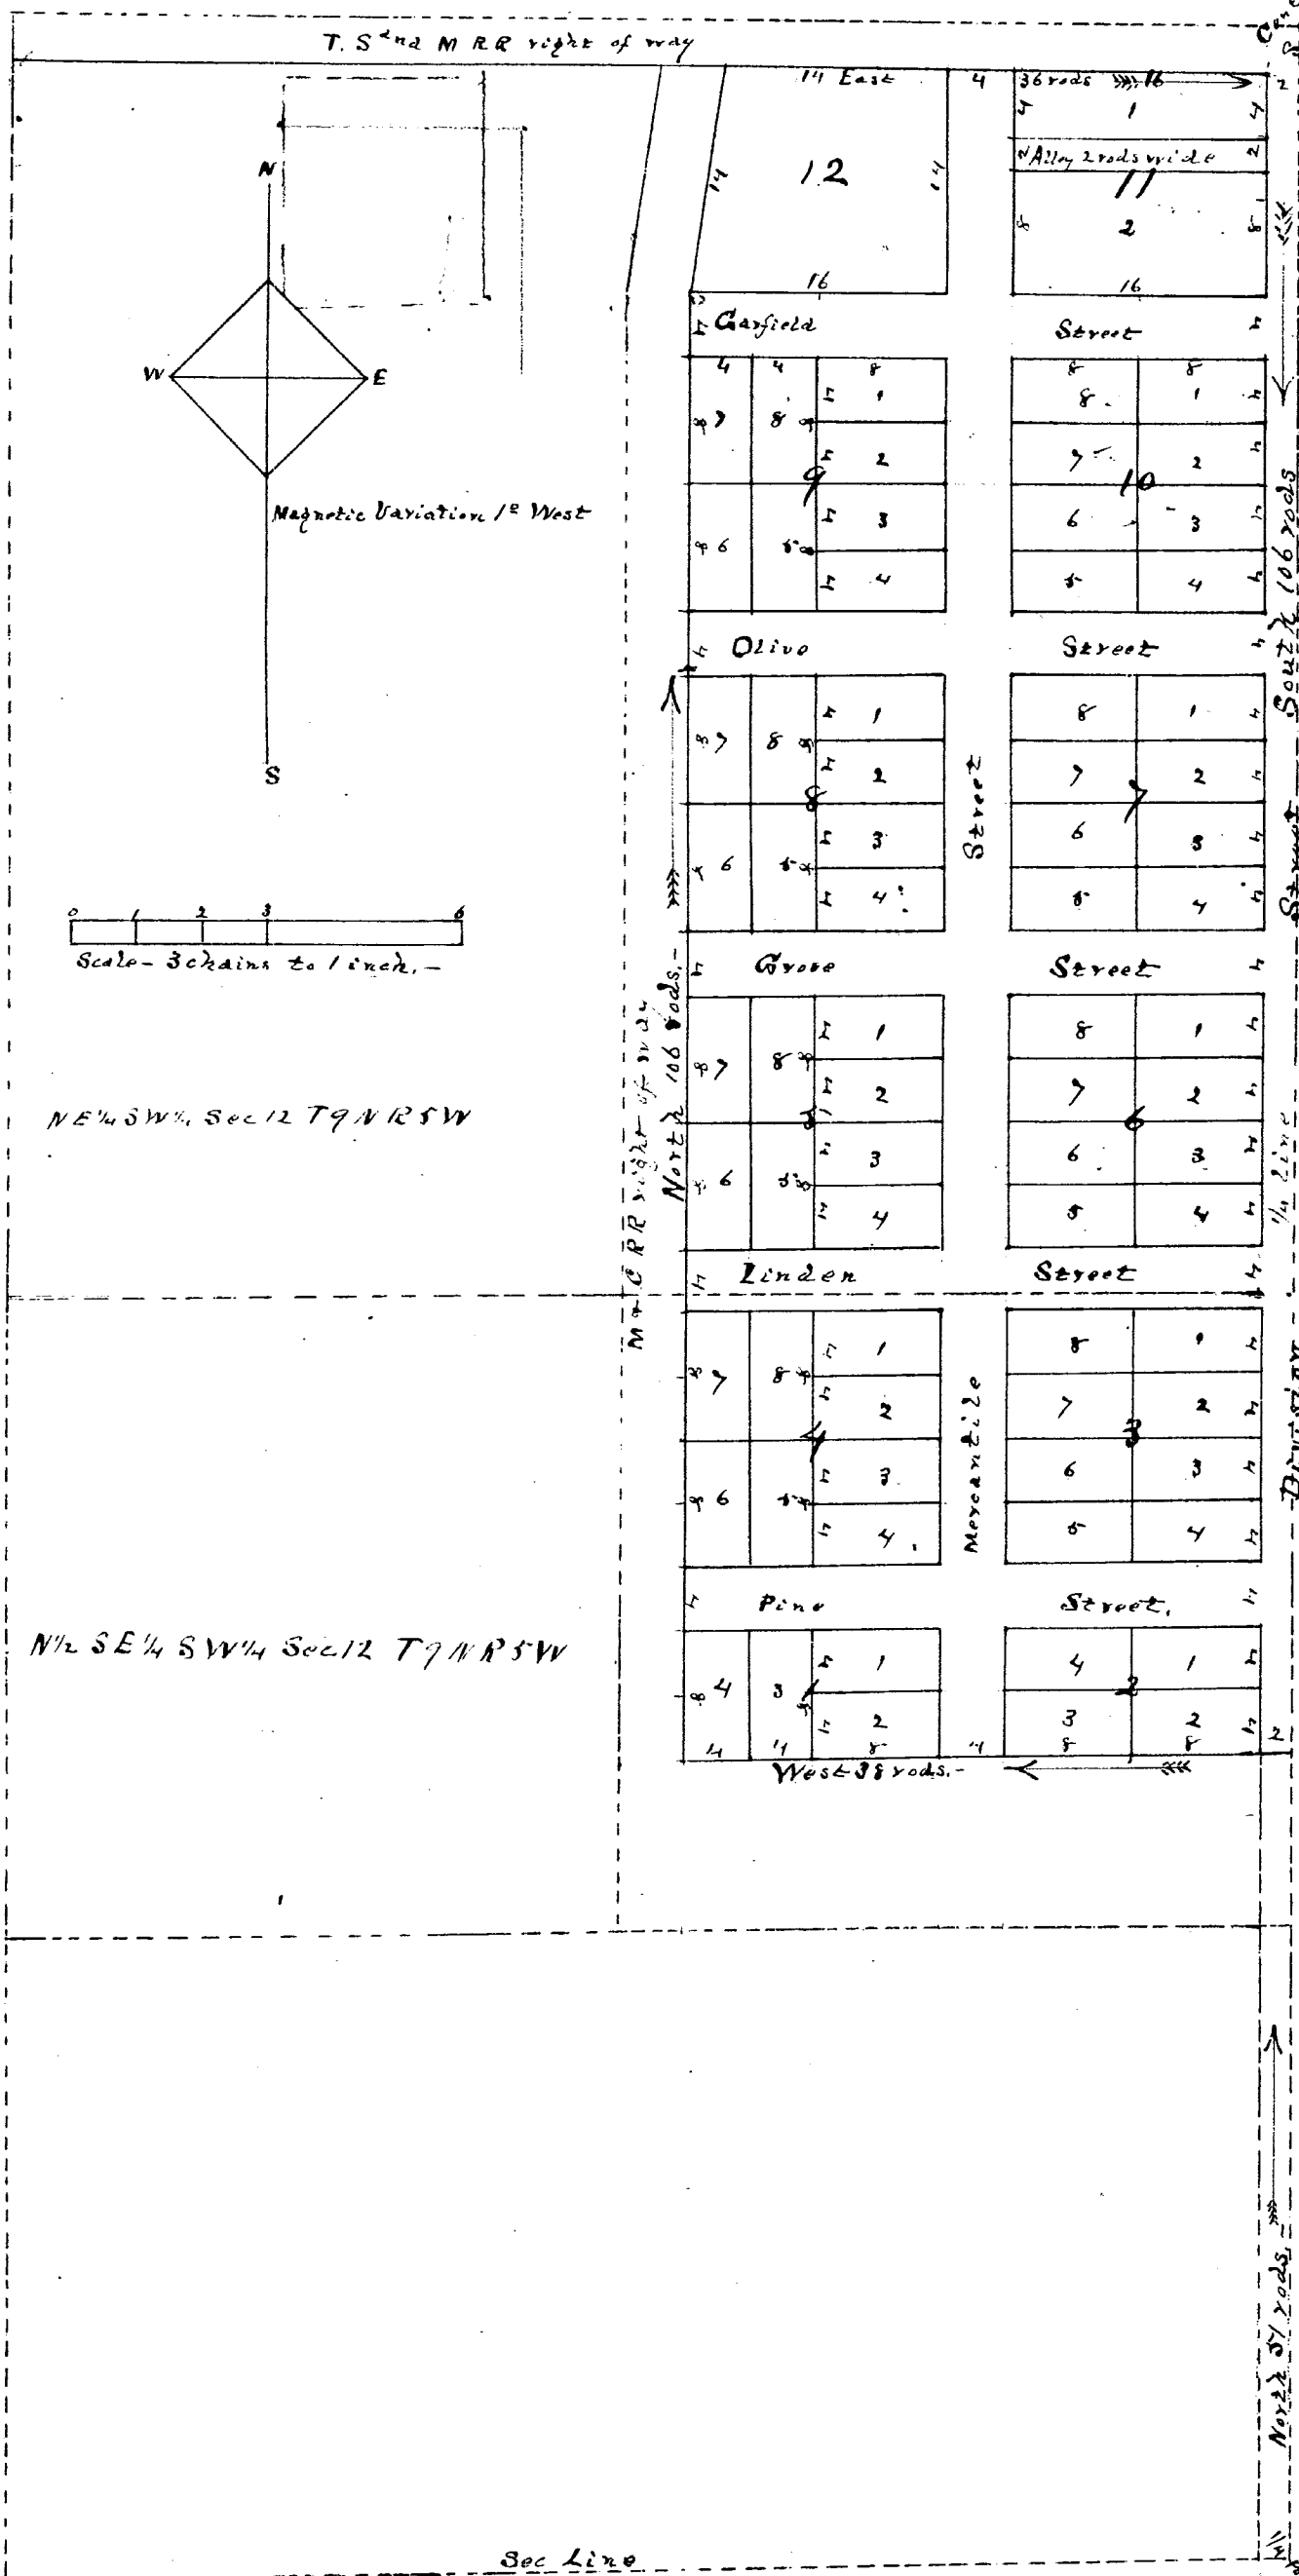

NE 1/4 SW 1/4 Sec 12 T 9 N R 5 W

N 1/2 SE 1/4 SW 1/4 Sec 12 T 9 N R 5 W

Sec Line