

RECEIVED AND FILED.

In Auditor General's Office.

January 27 1888

H. R. Pratt

Dep. Aud. Gen.

PLAT

OF

WEBBER AND MINER ADDITION TO THE VILLAGE CARSON CITY.

Know all men by these presents, that we, Samuel W. Webber and Marianne B. Webber his wife, and Martin J. Miner and Lucinda B. Miner his wife, Proprietors, and W. A. Sweet, Jr., Surveyor, have created, and by these presents, do hereby certify, a Plat of Webber and Miner Addition to the Village of Carson City, in the County of Montcalm and State of Michigan, a description of the land contained in which, is as follows, to wit: Being a portion of the North West-quarter of the South East-quarter of Section Twelve (12) in Town Third (3) North of Range Five (5) West, and beginning at the South West corner thereof, thence running North Seventy seven (77) rods, thence East Forty two (42) rods, thence South Seventy seven (77) rods, and thence West Forty two (42) rods to the place of beginning.


The figures in Black ink in the center of lots designate the numbers of the lots, and the figures in Black ink in the center of Blocks designate the numbers of the Blocks. The figures in red ink on the lines of lots, represent the length and width of lots in rods, and the figures in red ink in the streets represent the width of the streets in rods.

North and South lines are parallel with the quarter line running North and South, and East and West lines are parallel with the Section line on the South side of Section Twelve (12).

In witness whereof, we have hereunto set our hands and seals this 19th day of September 1887.

Signature of
C. O. Frost
W. A. Sweet, Jr.
A. K. Roof
Amie J. Miner
Marianne B. Webber

Samuel W. Webber
Marianne B. Webber
Martin J. Miner
Lucinda B. Miner
W. A. Sweet, Jr.

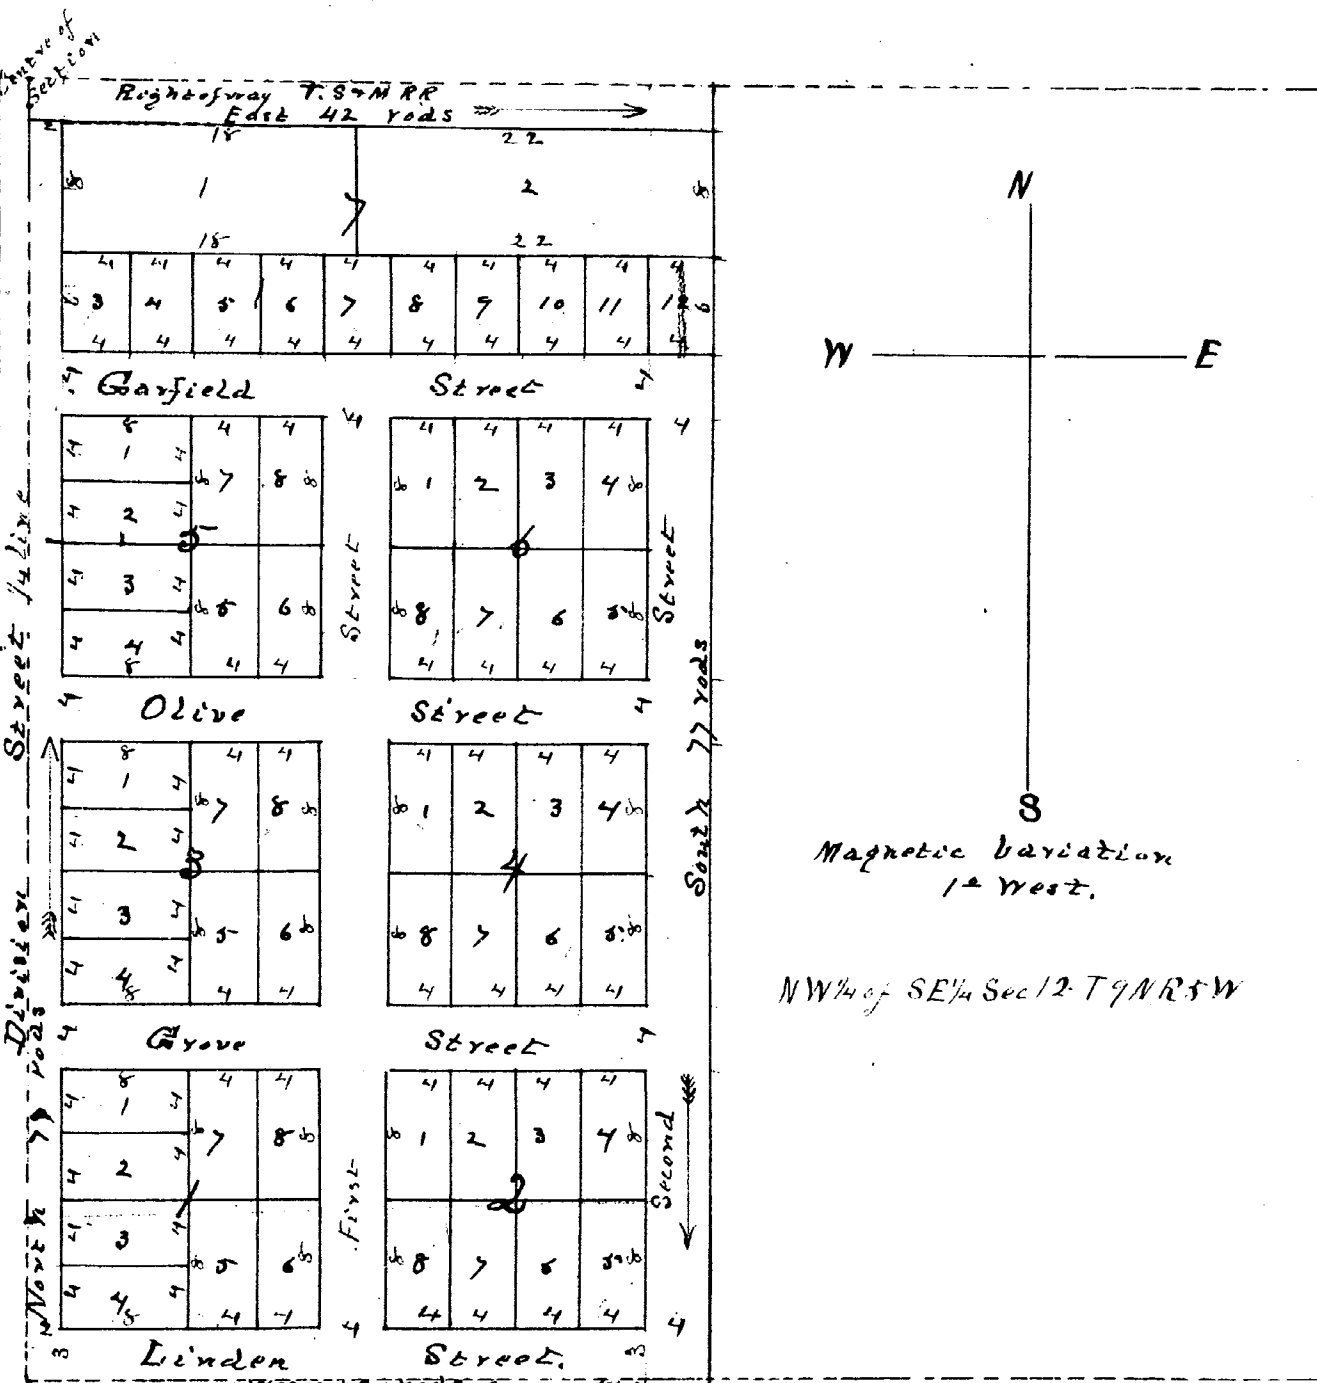

Scale - 3 rods to 1 inch.

State of Michigan }
County of Montcalm }

On this 19th day of September 1887, personally came before me a Notary Public in and for said County, Martin J. Miner and Lucinda B. Miner his wife, and W. A. Sweet, Jr., known to me to be the persons who executed the foregoing, and acknowledged the same to be their free act and deed.

C. O. Frost
Notary Public.

State of Michigan }
County of Lonia }

On this 20th day of September 1887, personally came before me, a Notary Public in and for said County, Samuel W. Webber and Marianne B. Webber his wife, personally known to me to be the persons who executed the foregoing, and acknowledged the same to be their free act and deed.

A. K. Roof
Notary Public in and for
Lonia County,
Mich.

Examined and Approved,
September 27-1887,
H. R. Pratt
Dep. Auditor General

State of Michigan }
County of Montcalm } ss. Mr. J. N. Stevens, Register of Deeds, and W. A. Sweet, Jr., Surveyor, hereby certify that we have separately carefully compared this duplicate plat with the original plat of Webber and Miner Addition to the Village of Carson City, and that it is an exact duplicate thereof, and of the whole of such map or plat.

J. N. Stevens Register of Deeds
W. A. Sweet, Jr. Surveyor

State of Michigan }
County of Montcalm } ss. Mr. J. N. Stevens, Register of Deeds, and W. A. Sweet, Jr., Surveyor, hereby certify that we have separately carefully compared this annexed copy with the duplicate plat of Webber and Miner Addition to the Village of Carson City, now of record in the office of said Register of Deeds, and that it is a true transcript thereof, and of the whole of such duplicate plat as aforesaid.

J. N. Stevens, Register of Deeds
W. A. Sweet, Jr. Surveyor

STATE OF MICHIGAN,
County of Montcalm.

Received for Record this 6th
day of October A. D. 1887

at 11 o'clock A. M. and Recorded in
Lib. 2 of Plats
on page 5

J. N. Stevens
Register of Deeds