

I hereby certify that the plat herein delineated is a correct one and that permanent monuments, each consisting of a piece of gas pipe 1 1/2 to 2 1/4 in. long, have been planted at points marked thereon as thereon shown at all angles in the boundaries of the land platted and at all intersections of streets. I further certify that all dimensions on said plat are described in feet and inches of a foot.

Henry M. Carls
Surveyor.

State of Michigan }
County of Montcalm }
Register of Deeds and Henry M. Carls, Surveyor, hereby certify that we have carefully compared this copy with the original plat of South Park and that it is an exact copy thereof and of the whole of such original map or plat.

W. P. Lusk
H. M. Carls, Surveyor

State of Michigan }
County of Montcalm }
Register of Deeds and Henry M. Carls, Surveyor, hereby certify that we have carefully compared the annexed copy with the plat of the Second Lisk Addition to Howard City now of record in the Office of said Register of Deeds and that it is a true transcript therefrom and of the whole of such record.

W. P. Lusk
H. M. Carls, Surveyor

Examined and Approved
September 30th, 1895
D. B. Anger
Deputy Auditor General.

STATE OF MICHIGAN,
County of Montcalm.

Received for Record this 2nd day of October, A. D. 1895 at 11 o'clock A. M. and Recorded in Liber 2 of Plats on page 4

W. P. Lusk
Register of Deeds

State of Michigan }
County of Montcalm }
Register of Deeds and Henry M. Carls, Surveyor, hereby certify that we have carefully compared the annexed copy with the original plat of the Second Lisk Addition to Howard City and that it is an exact copy thereof and of the whole of such original map or plat.

W. P. Lusk
H. M. Carls, Surveyor

State of Michigan }
County of Montcalm }
Register of Deeds and Henry M. Carls, Surveyor, hereby certify that we have carefully compared the annexed copy with the plat of the Second Lisk Addition to Howard City now of record in the Office of said Register of Deeds and that it is a true transcript therefrom and of the whole of such record.

W. P. Lusk
H. M. Carls, Surveyor

RECEIVED AND FILED
IN AUDITOR GENERAL'S OFFICE
Aug 16 1895
D. B. Anger
Deputy Auditor General.



Examined and Approved
June 22 1895
D. B. Anger
Deputy Auditor General.

STATE OF MICHIGAN,
County of Montcalm.

Received for Record this 9th day of August, A. D. 1895 at 11 o'clock A. M. and Recorded in Liber 2 of Plats on page 6

W. P. Lusk
Register of Deeds

Transcript
of the original map or plat of the Second Lisk Addition to Howard City

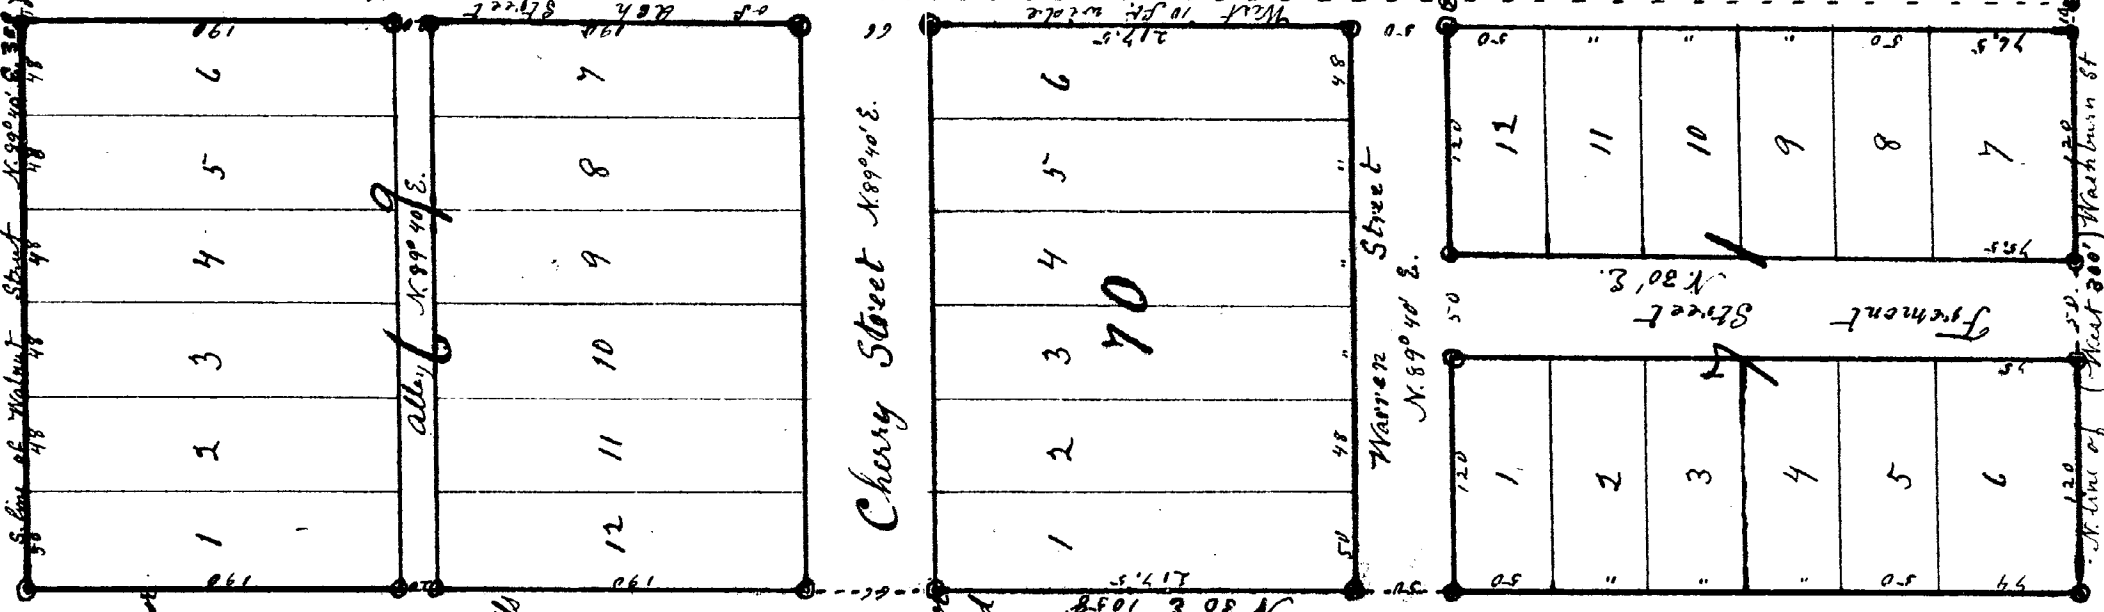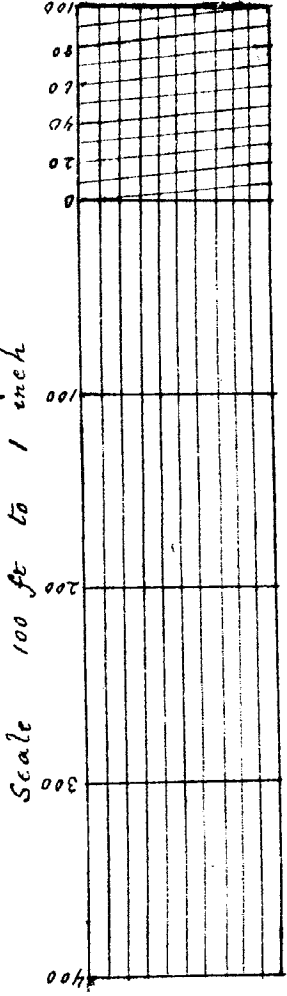

PLAT OF

THE SECOND

LISK ADDITION

TO

Howard City, Michigan.

S. LISK, Proprietor.

Know all men by these presents that we, Solomon Lisk as proprietor and Cordelia B. Lisk his wife, have caused the land embraced in the annexed plat to be surveyed laid out and platted to be known as the "Second Lisk Addition to Howard City" and that the street and alleys as shown on said plat are hereby dedicated to the use of the public. The land embraced in the annexed plat of the Second Lisk Addition to Howard City is described as follows:

A part of the S.E. 1/4 of the N.E. 1/4 of Sec. 35 T. 12 N. R. 10 W. in the County of Montcalm and State of Michigan bounded as follows: Beginning at the N.W. corner of the Lisk Addition to Howard City, on the South line of Walnut Street 595 ft. West of the Wellie of Barton Street thence S. 30° 44' parallel with Barton Street 1060 1/2 ft. to a point 33 ft. North of the gr. line of said Sec. 35, thence parallel with said gr. line 300 ft., thence N. 30° E. parallel with Barton Street 1058 ft. to the South line of Walnut Street, thence N. 89° 40' E. on said line to the point of beginning.

Solomon Lisk. }
Cordelia B. Lisk. }

Signed and sealed in presence of
Violetta M. Lisk.
Delia A. McGeorge.

State of Michigan }
County of Montcalm }
On this 18th day of June 1895 before me a Notary Public in and for said County personally came the above named Solomon Lisk and Cordelia B. Lisk, his wife, known to me to be the persons who executed the above dedication and acknowledged the same to be their free act and deed.

Charles W. Withy
Notary Public.

I hereby certify that the plat herein delineated is a correct one, and that permanent monuments, each consisting of a piece of 1 1/2 in. gas pipe not less than 18 in. nor more than 24 in. long, were shown at all points marked thereon, as thereon shown, at angles in the boundaries of the land platted, and at all intersections of streets or streets and alleys. I further certify that all dimensions are described in feet.

Henry M. Carls, Surveyor.