

I hereby certify that the plat herein delineated is a correct one and that permanent monuments, each consisting of a piece of gas pipe 18 to 24 in. long, have been placed at points marked thus O as thereon shown at all angles in the boundaries of the land plotted and at all intersections of streets. I further certify that all dimensions on said plat are described in feet and tenths of a foot.

Henry M. Carlskin,
Surveyor.

State of Michigan } ss.
County of Montcalm } We, W. P. Loom,
Register of Deeds and Henry M. Carlskin,
Surveyor, hereby certify that we have each carefully compared this copy with the original plat of South Park and that it is an exact copy thereof and of the whole of such original map or plat.

W. P. Loom, Register of Deeds
H. M. Carlskin, Surveyor

State of Michigan } ss.
County of Montcalm } We, W. P. Loom, Register
of Deeds, and Henry M. Carlskin, Surveyor,
hereby certify that we have each carefully compared the amended copy with the plat of South Park now of record in the office of said Register of Deeds and that it is a true transcript therefrom and of the whole of such record.

W. P. Loom, Register of Deeds
H. M. Carlskin, Surveyor

Examined and Approved
September 30th, 1895
D. B. Anger,
Deputy Auditor General

STATE OF MICHIGAN, } ss.
County of Montcalm. }
Received for Record this 2nd
day of October, A. D. 1895
at 11 o'clock A. M. and Recorded in
Lib. 2 of Plat.
on page 7
W. P. Loom,
Register of Deeds.

Know all men by these presents that we Carpenter
C. Merritt as proprietor and Mary A. Merritt his wife and
Peter McDermand as proprietor and Carrie
McDermand his wife, have caused the land embraced in the
amended plat to be surveyed, laid out and plotted to be
known as "South Park" and that the streets and
drives as shown on said plat are hereby dedicated to
the use of the public. The land embraced in the amended
plat of South Park is described as follows.

A part of the NW 1/4 of the NW 1/4 of Sec. 21, T. 9 N. R. 8 W.
N. 8 W. in the County of Montcalm and State of Michigan
bounded as follows. Beginning at the N. E. corner of said
description, thence South 330 ft. thence West parallel
with the North line of said description 660 ft. thence
North 36 ft. more or less to the water's edge of Baldwin
Lake, thence Northeasterly along said water's edge
to the North line of said description, thence East on
said line 52 ft. more or less to the point of beginning.


In witness whereof we have hereunto set our
hands and seals this 23rd day of September 1895.

Signed and sealed in presence of Carpenter C. Merritt, SS.
H. M. Carlskin }
Mary A. Merritt }
Peter McDermand }
Carrie McDermand }



State of Michigan } ss.
County of Montcalm } On this 23rd day of September
1895 before me a Notary Public in and for said County,
personally came the above named Carpenter C. Merritt
and Mary A. Merritt his wife and Peter McDermand
and Carrie McDermand his wife known to me to
be persons who executed the above dedication, and
acknowledged the same to be their free act and deed.

Henry M. Carlskin
Notary Public

Scale 40 ft. to 1 inch

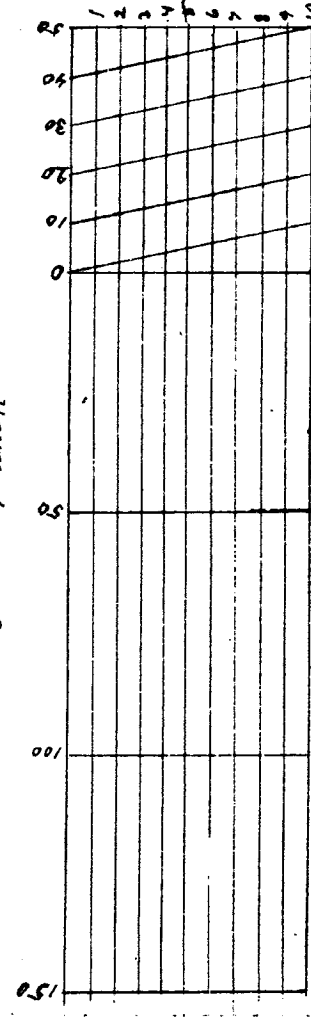

RECEIVED AND FILED
IN AUDITOR GENERAL'S OFFICE
Oct 15 1895
D. B. Anger
Deputy Auditor General

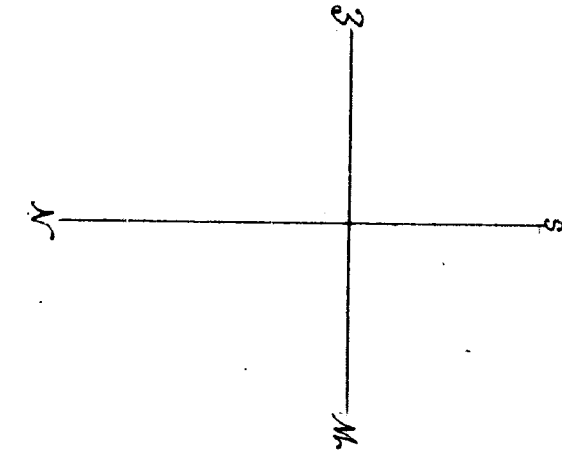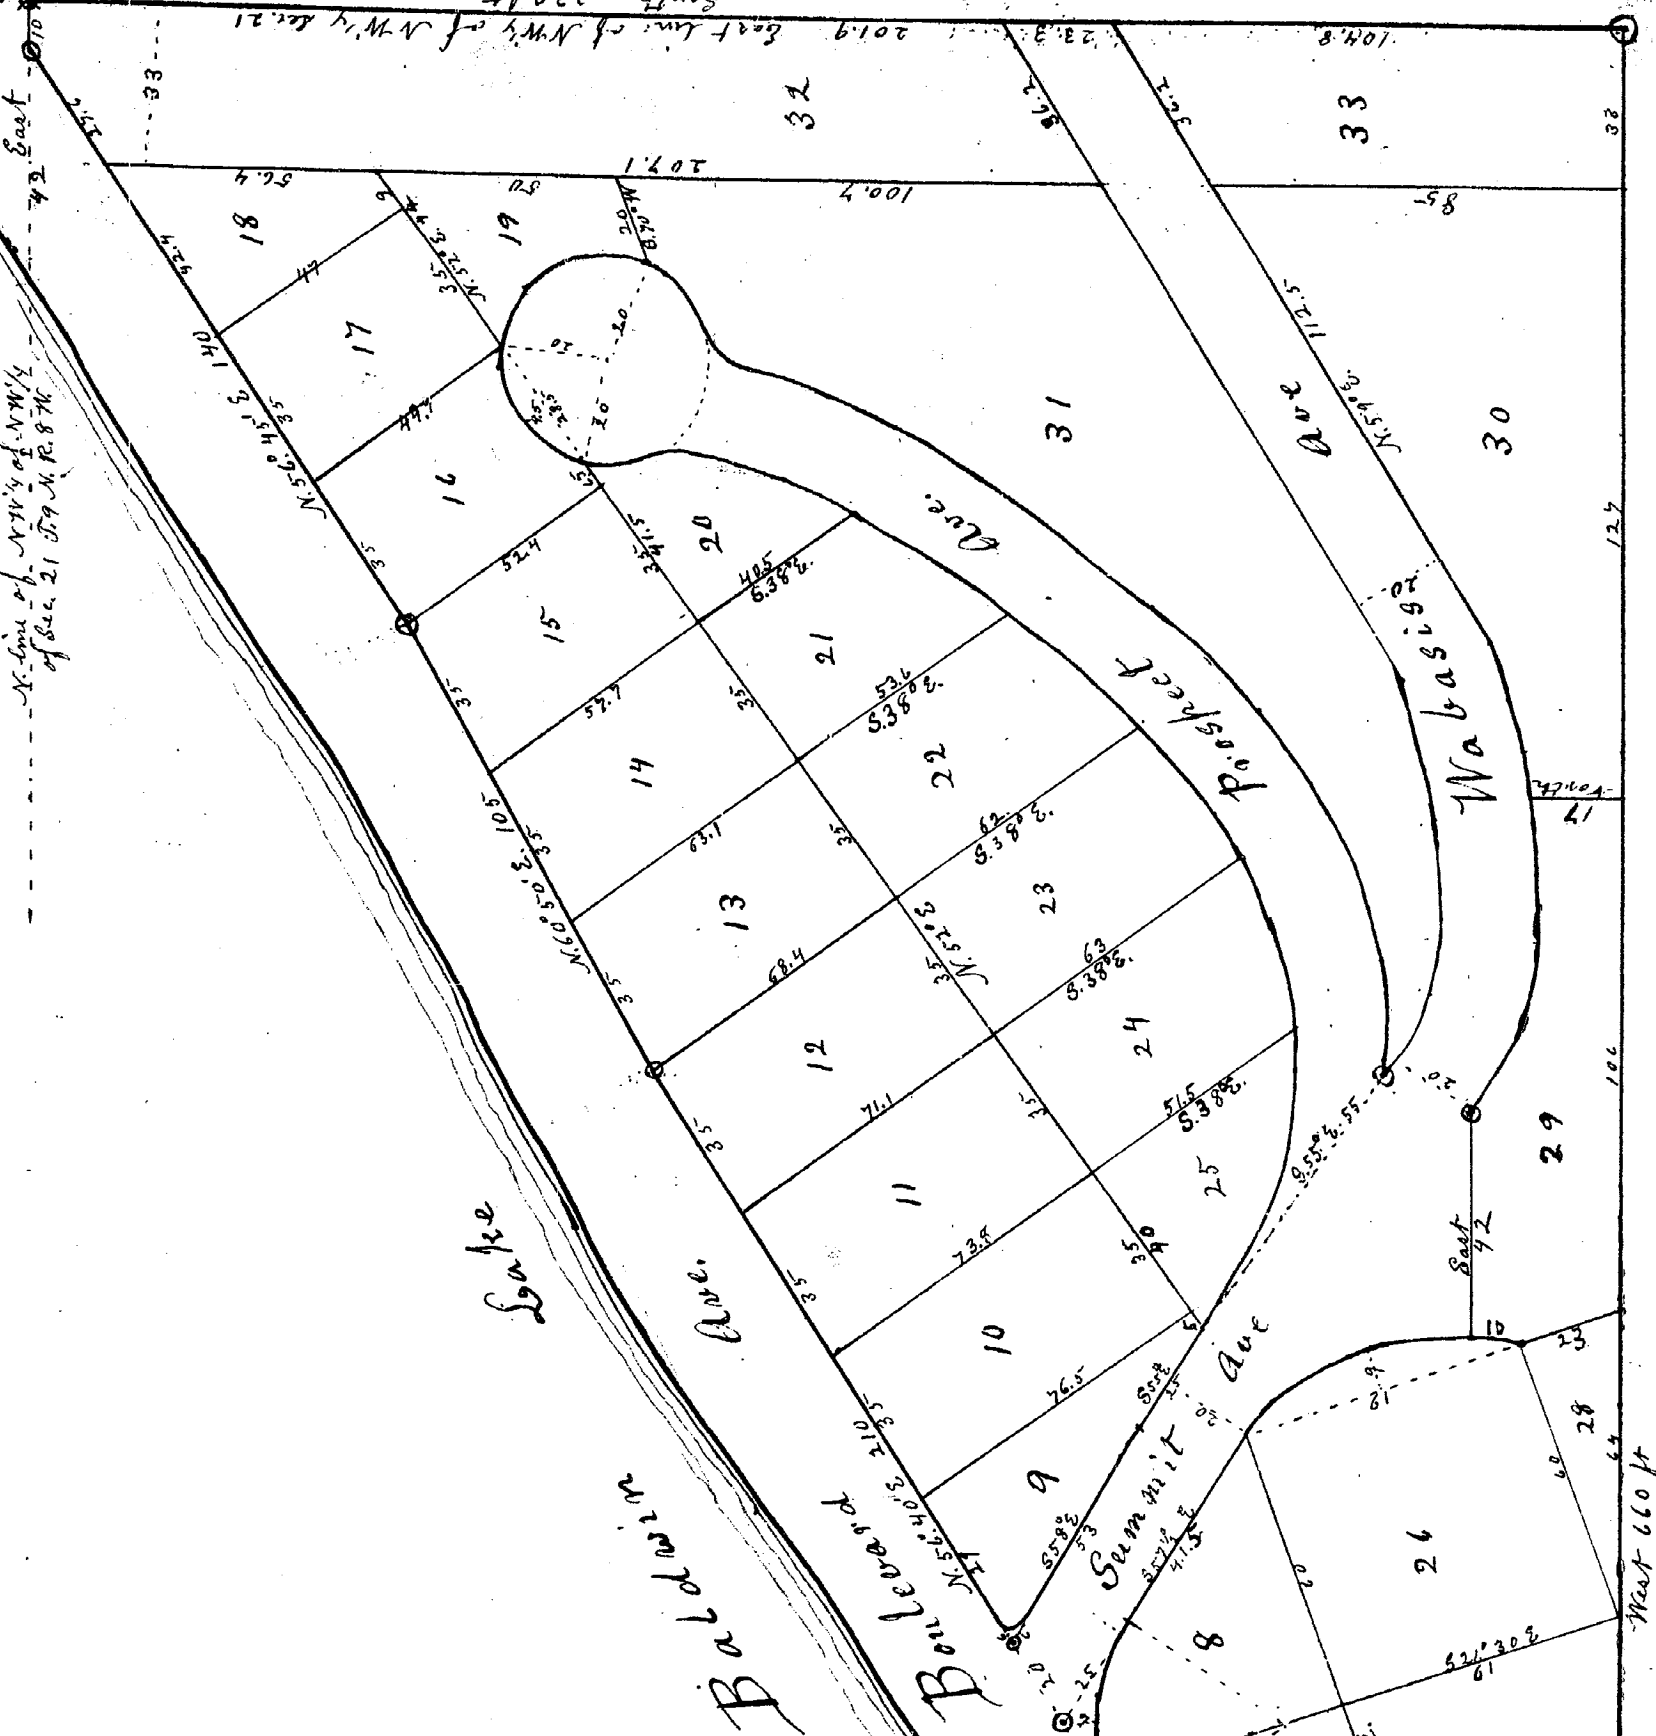

PLAT OF

SOUTH PARK

ON SEC. 21 T. 9 N. R. 8 W.

MONTCALM CO. MICHIGAN.

Merritt and McDermand
Proprietors