
H H 1-7.

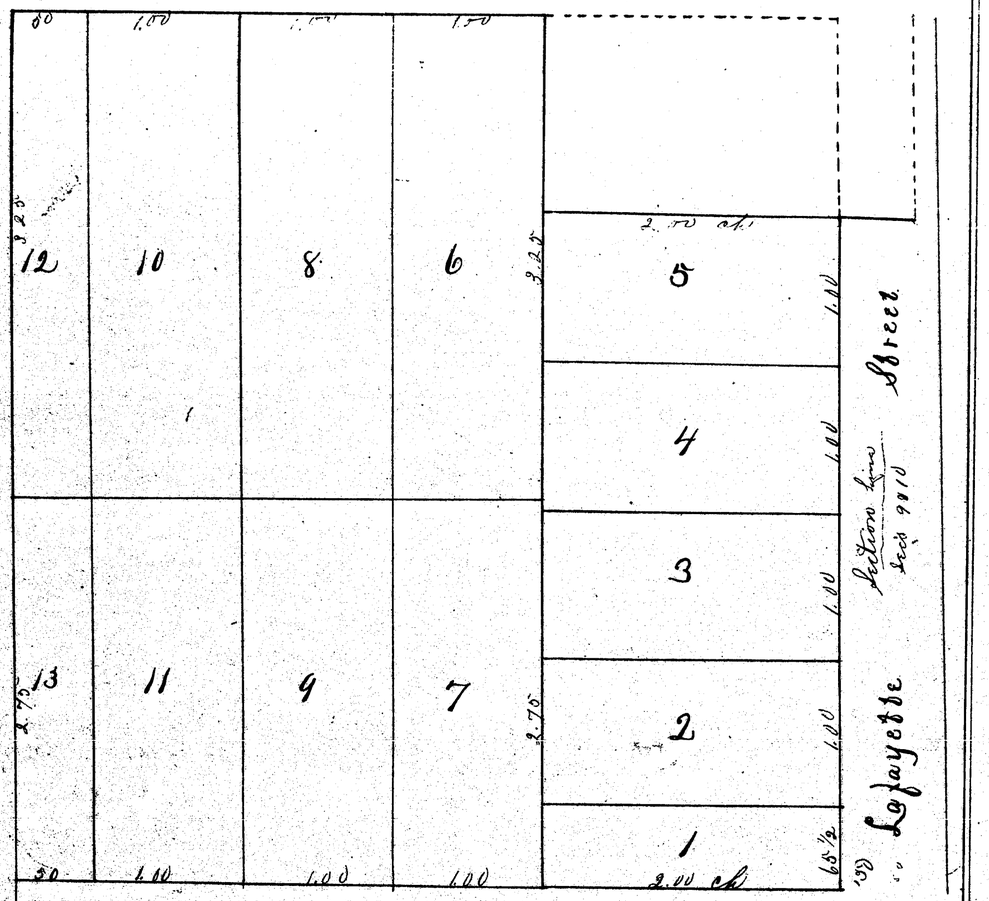

Scale 4 chains to an inch Distances are marked (in red) in chains & Links

Durfee's Addition to Greenville

Description of Durfees Plat or Addition to Greenville Montcalm County Michigan

Boundaries.

Commencing at the quarter post on east side of Section Number Nine (9) in Township Number Nine (9) North of Range number eight (8) West running thence north 50' East on Section Line five chains fifteen and one half Links thence south 89°40' West parallel with the quarter Line two Chains and fifty Links. Thence north 50' east parallel with section line one chain thirty four and one half links thence south 89°40' West parallel with the quarter line three chains and fifty links. Thence South 50' West parallel with section line six chains and fifty links to the quarter line Thence north 89°40' east along the quarter line six chains to place of beginning.

Public Grounds.

The public grounds of said addition are described as follows to wit-

La Fayette Street Commencing at the quarter post on the east side of section number nine (9) running thence north 50' East two (2) rods wide on the west line of said section side five chains fifteen and one half links (for half street)

William Street Commencing at the quarter post on the east side of Section number nine (9) running thence south 89°40' West two rods wide on the north side of the east & west quarter Line of said Section six chains to the west line of said addition (for half street)

I Gilbert E Durfee do hereby execute the above instrument with the plat accompanying the same entitled ("Durfees Addition) to Greenville" as Surveyed by Jones & Stevens

In witness whereof I have hereunto set my hand and seal this 27th day of April AD 1867

In Presence of Gilbert E Durfee (Seal)

J H Stevens

C Dishe

State of Michigan

County of Montcalm SS. On this 27th day of April A D 1867 before me a Notary Public in and for said County personally appeared Gilbert E Durfee to me known to be the person who executed the foregoing instrument and acknowledged that he executed the same for the uses and purposes therein expressed and that it was his free act and deed

J. H. Stevens.
Notary Public.

STATE OF MICHIGAN, COUNTY OF MONTCALM, } ss Office of **Register of Deeds.**

I, Wm. P. Lunn, Register of Deeds for said County, do hereby certify that the annexed and foregoing copy is a true transcript, compared by me with the original record in my office, of an instrument which was received for record in said office on the ..... day of ....., A. D. 18....., and recorded in Liber M of Deeds on page 445 & 446, and that it is a true transcript of the whole of such original record.

Witness my hand and the seal of said office at Stanton, in said County, this 1st day of June, A. D. 1897

W P Lunn
Register of Deeds.

PROCURED AND FILED
ACT 136 LAWS 1895
IN AUDITOR GENERAL'S OFFICE
JUN 3 - 1897 189
John G. Hemingway
Deputy Auditor General.


1447
2946

Montcalm

CITY of GREENVILLE

MICHIGAN

MOTOR GENERAL DEPARTMENT
RECEIVED
OCT 2 6 1963
LANSING, MICHIGAN

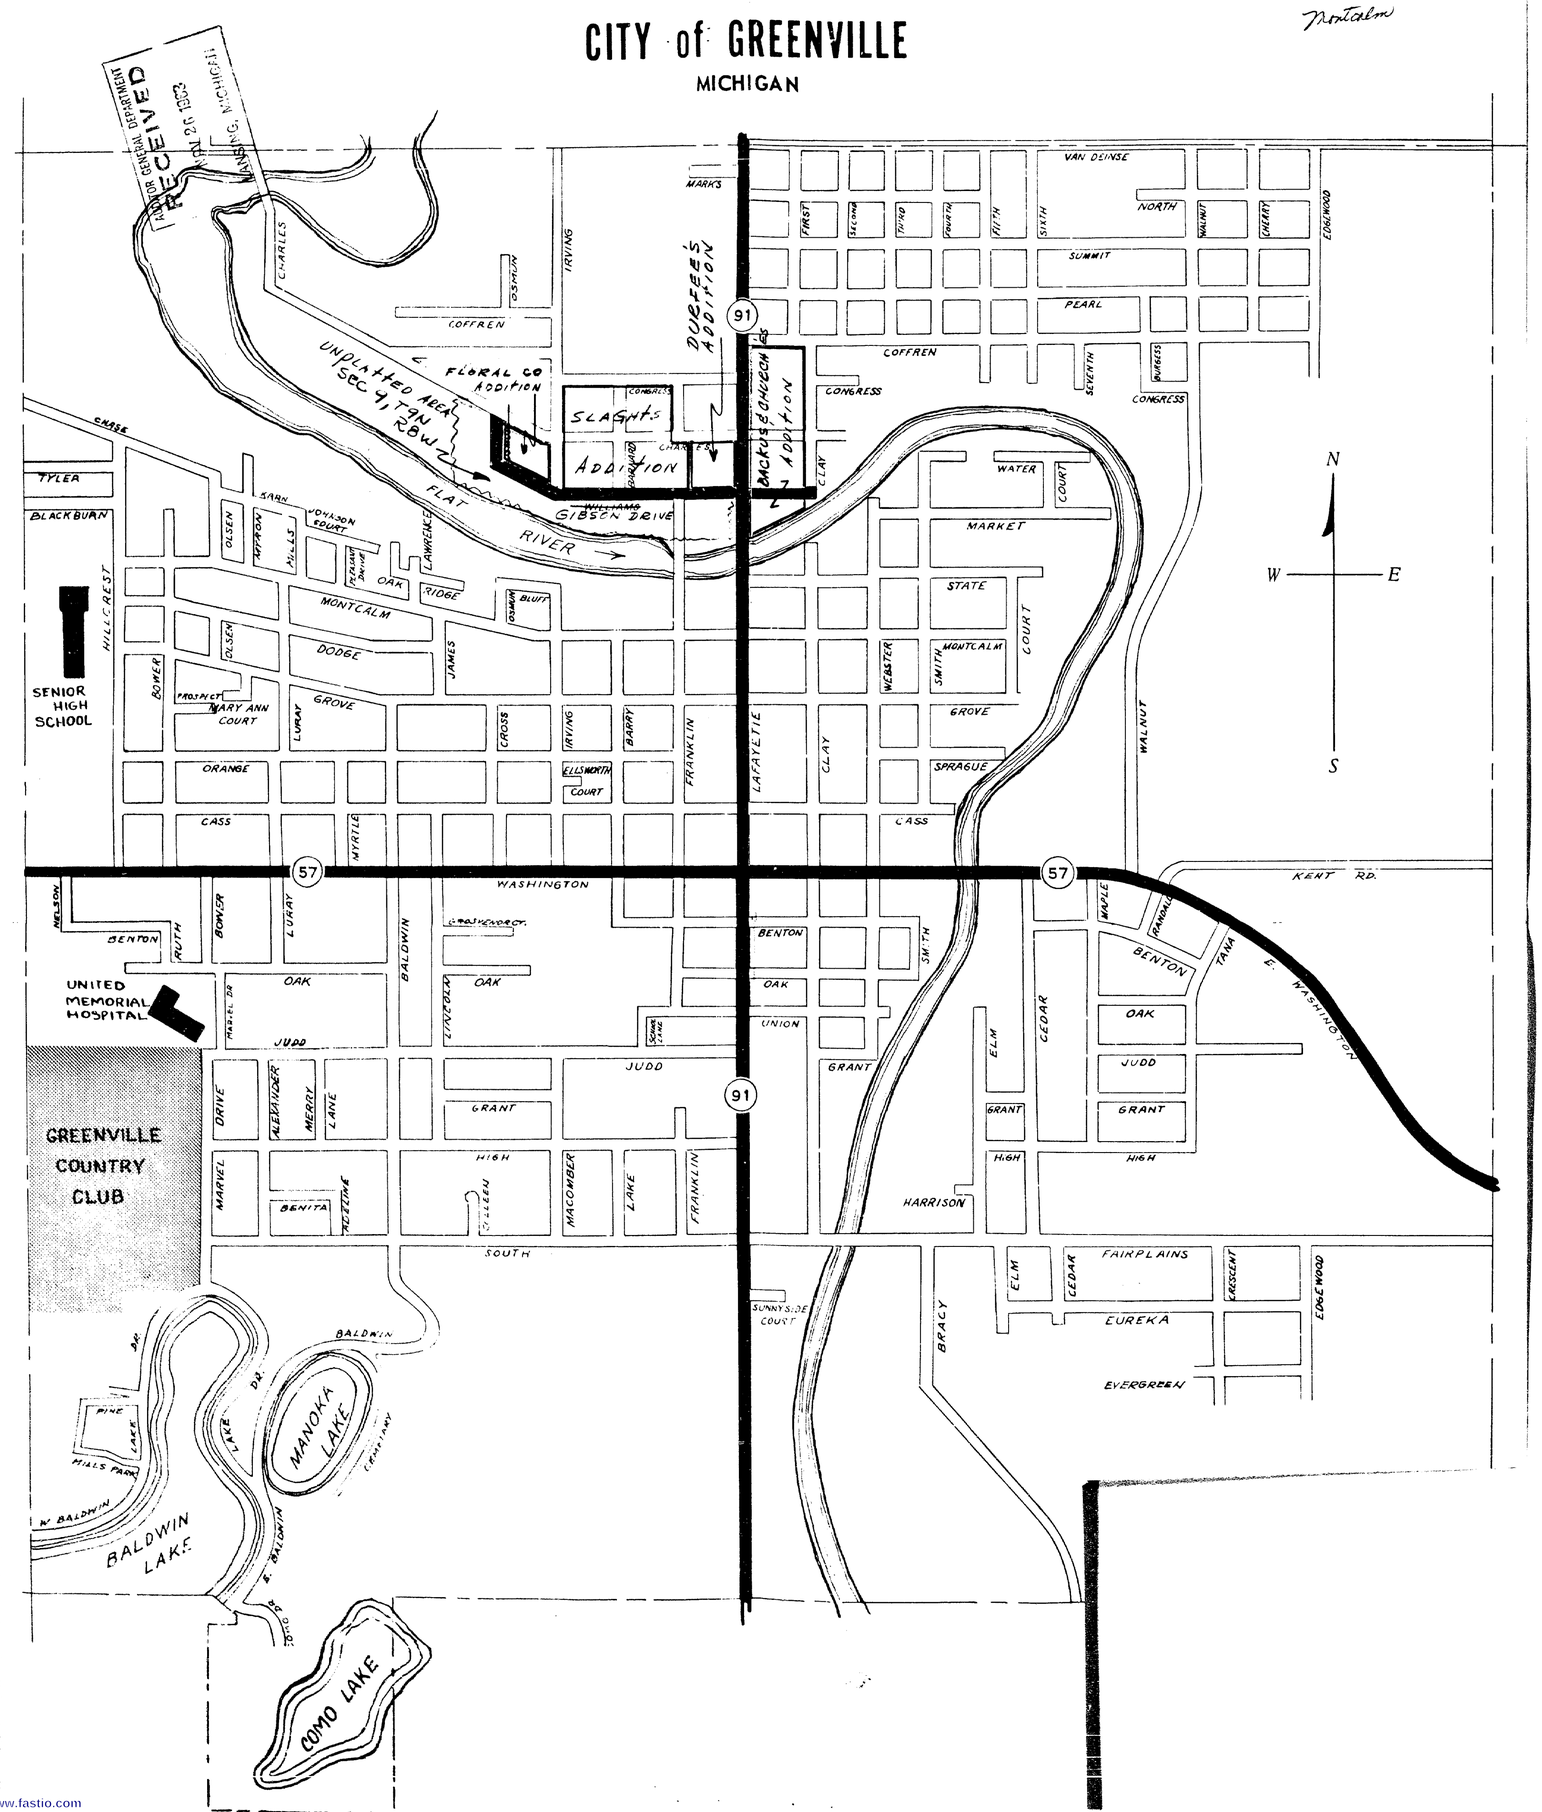

Montcalm

12857
12946
12947
12953

CITY OF GREENVILLE
GREENVILLE, MICHIGAN

OFFICE OF CITY CLERK

OCTOBER 8, 1963

Department of Auditor General
Lansing 2, Michigan

Gentlemen:

A regular meeting of the City Council of Greenville was called to order at 8:00 PM in the Council Room of the City Hall, October 1, 1963. Present: Councilmen Stevens, Peterson, VanHarn, Irish, Stuewer, Plank, and Crimmins. Absent: None.

On September 20, 1963, the City Clerk advertised a hearing to be held at 8:00 PM, October 1, 1963, in the Council Room of the City Hall, for the consideration of changing the names of Williams Street and one block of Osmun Street between Williams Street and Charles Street to Gibson Drive, in the City of Greenville.

On October 1, 1963, at 8:00 PM, a hearing was held on the street name change.

Councilman Stuewer RESOLVED: That the name of Williams Street and one block of Osmun Street between Williams Street and Charles Street be changed to Gibson Drive effective November 1, 1963. Councilman Plank supported. Unanimously adopted.

I, Leo Foster, Jr., certify the above proceedings and resolution is as found in the records of the council proceedings of the City of Greenville, Michigan, as of October 1, 1963.

Leo Foster, Jr.
Leo Foster, Jr.,
Greenville City Clerk

The following is a list of the plats, sub-divisions or additions affected by this resolution:

1. Backus & Church's Addition to the Village of Greenville
2. Durfee's Addition to Greenville
3. Slaght's Addition to the Village of Greenville
4. Floral Co's Addition to the City of Greenville

Yours very truly,

CITY OF GREENVILLE
Leo Foster, Jr.
Leo Foster, Jr.
City Clerk

/jp

ClibPDF - www.fastio.com