
Notice: —
Lot 1. Blk 3
Lots 6.7.8.9.10 Blk 4
Entire Block 7 lying South of right of way of Toledo, Saginaw and Muskegon Railway, vacated by order of Circuit Court Oct 8. 1896. See Voucher No 505-1914.
Unable to definitely locate Railroad.
Vol. 3 - Page - 116

Note: — Block 6
As recorded there are three un-numbered Lots.
Register of Deeds - 5/15/33
Voucher 597 - 1933

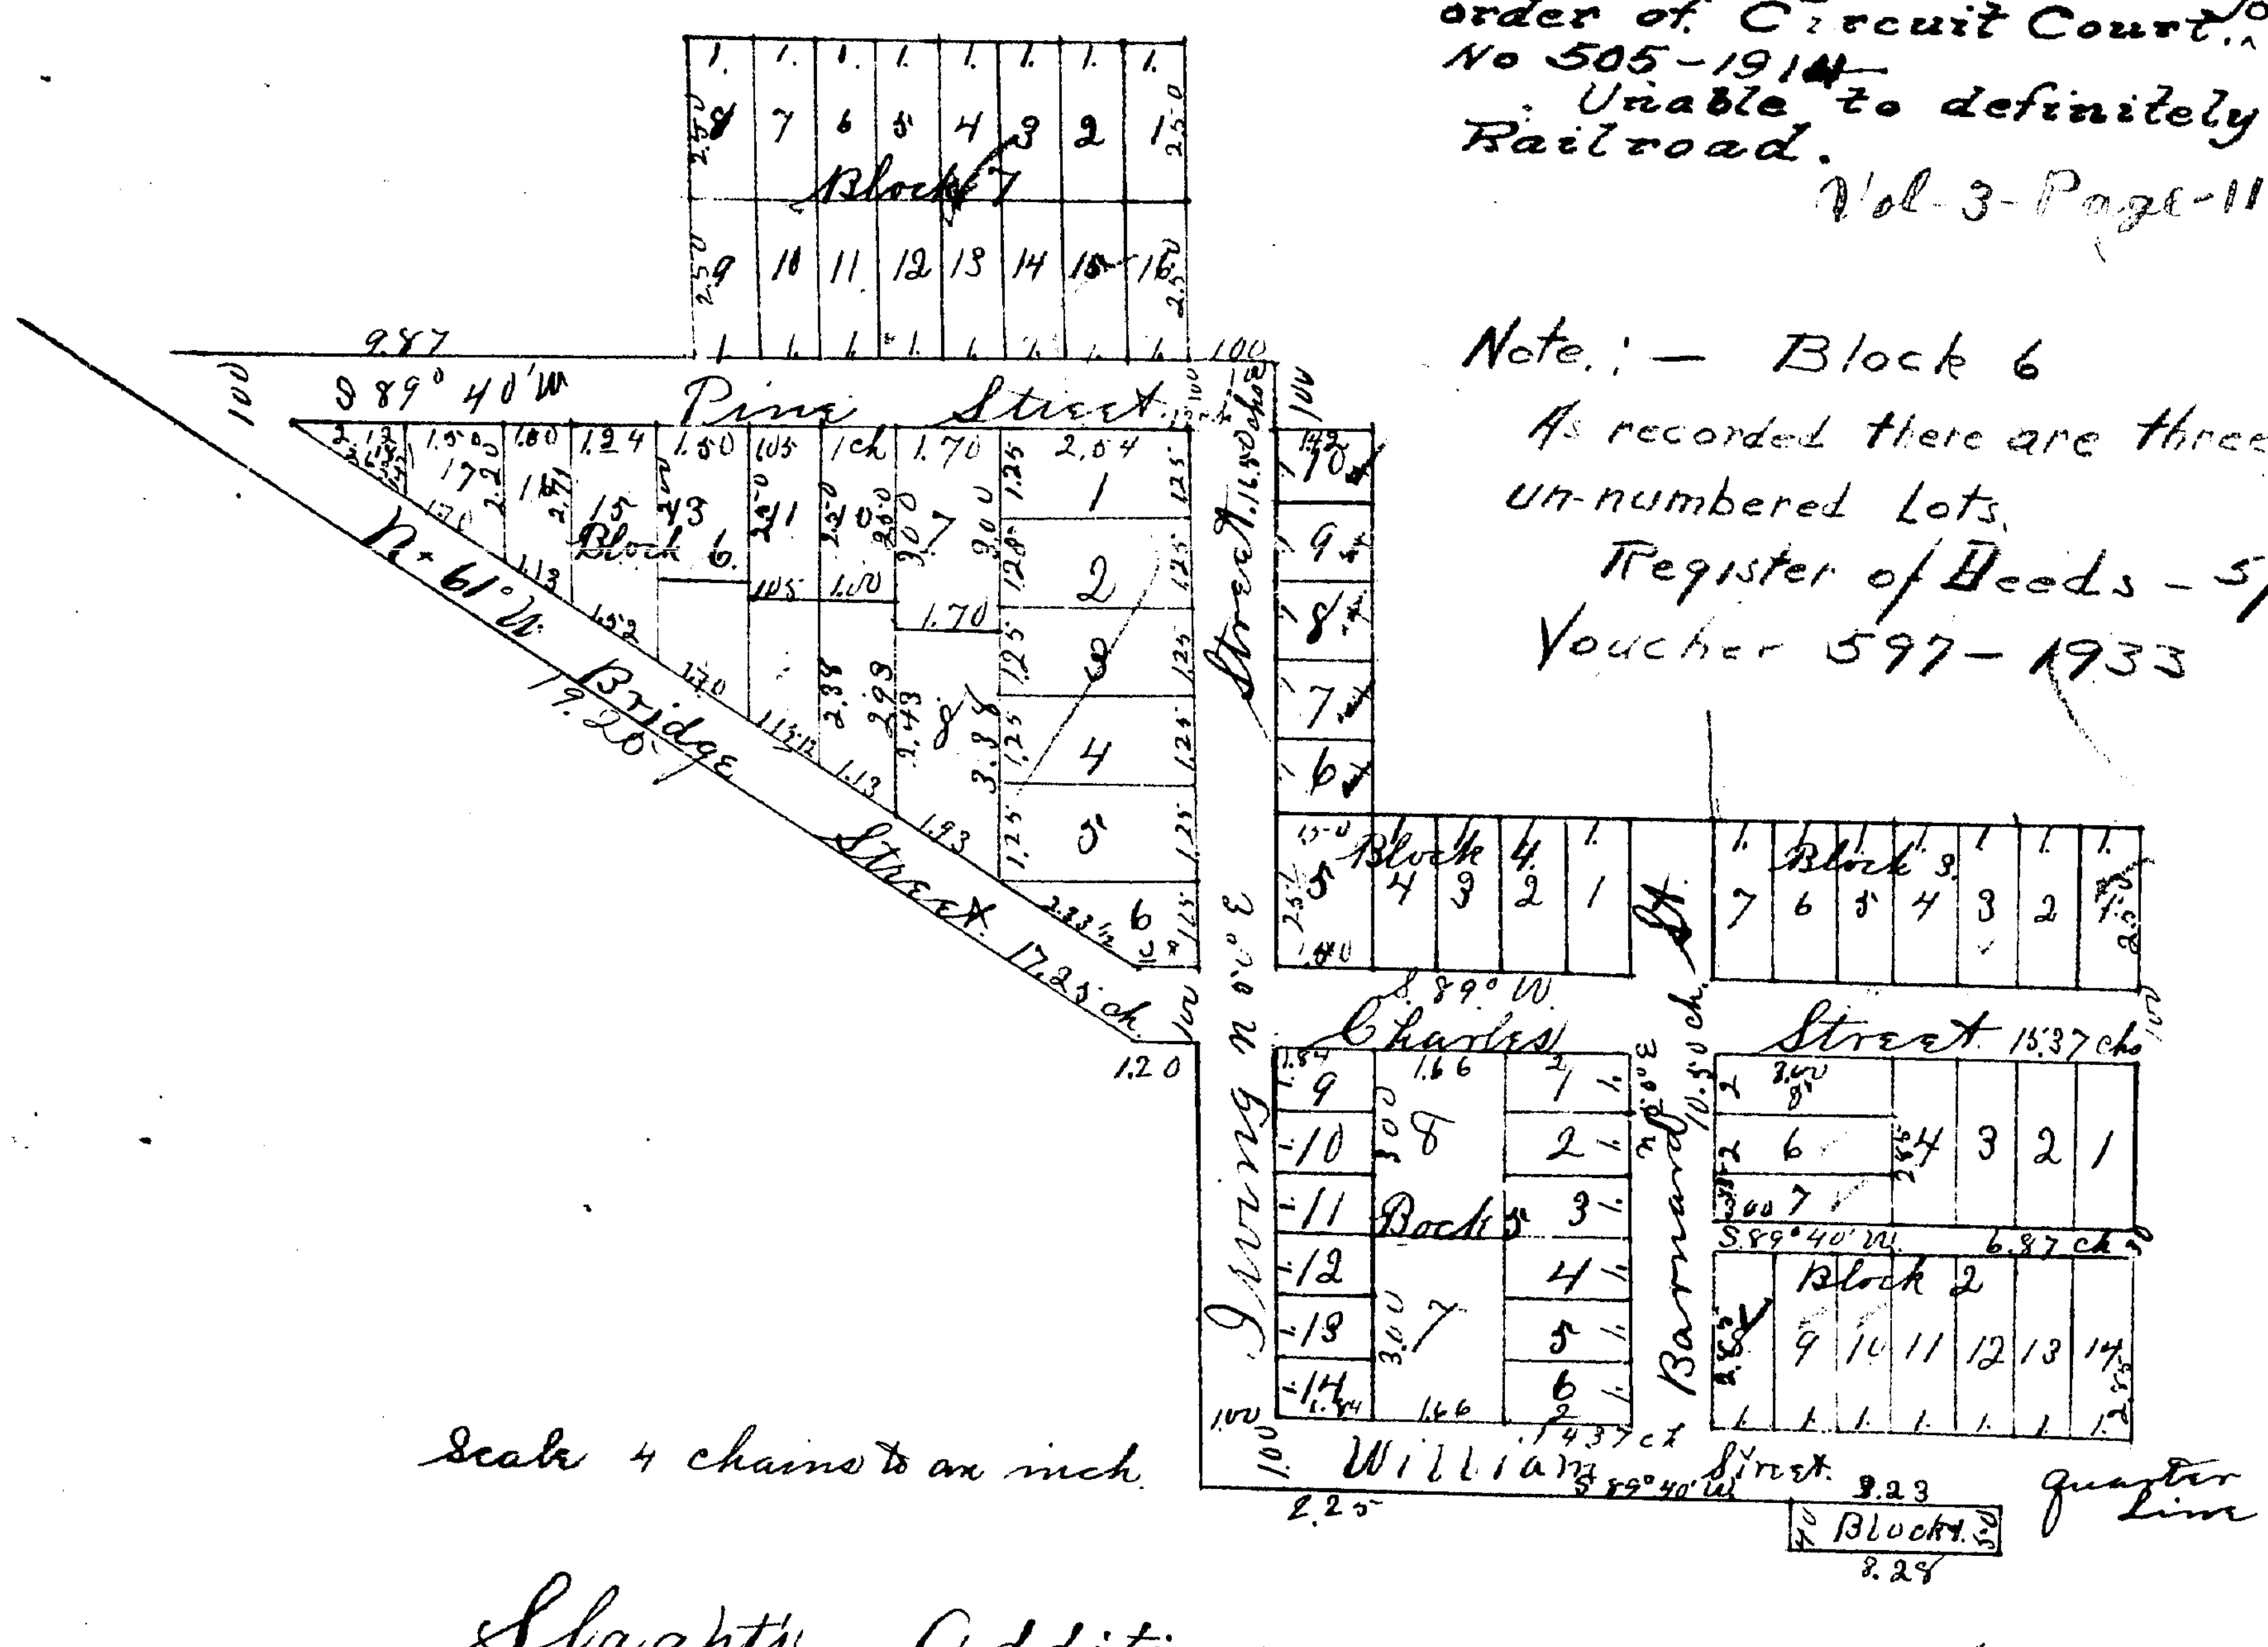

Scale 4 chains to an inch

Slaghts Addition
to the Village of
Greenville.

Description of Slaght to the Village of Greenville Montcalm Co Mich.
Commencing at a point on the east and west quarter line of section number nine (9) in Township number nine (9) north of range number eight (8) west, six (6¼) chains west of the quarter post on the east side of said section, running thence South 89° 40' west along said quarter line one chain and eighty seven links 1,87ch thence south 50' west parallel with the east line of said section one (1) chain thence north 88° 35' west three chains and twenty eight links 3,28ch Thence north 50' East parallel with said section line forty (40) links thence south 89° 40' west parallel with said quarter line nine chains and twenty five links 9,25 thence north 50' east parallel with said section line seven 7 chains thence south 89° 40 west parallel with said quarter line one (1) chain thence north 61° west nineteen chains and twenty five links 19.25ch thence north 89° 40' east parallel with said quarter line nine chains and eighty seven links 9,87 thence north 50' east parallel with said section line five (5) chains thence north 89° 40' east parallel with said quarter line eight (8) chains, thence South 50' west parallel with said section line five (5) chains thence north 89° 40' east parallel with said quarter line one chain (1ch) thence south 50' west parallel with said section line one (1) chain thence north 89° 40 east parallel with said quarter line one chain and forty two links 1,42ch thence south 50' west parallel with said section line five (5) chains thence north 89° 40' east parallel with quarter line eleven chains and eighty seven links 11,87ch thence South 50' west parallel with said section line Ten (10) chains to the place of beginning. Mag var 3½° E. I Nathaniel Slaght of Greenville Montcalm County Michigan proprietor of the land above bounded + described have caused the same to be surveyed and subdivided into Blocks Lots Streets and an alley as shown on the plat on the reverse of this sheet the same to be known as Slaghts addition to the Village of Greenville.
In witness whereof I have hereunto set my hand and seal this 14th day of November A D 1867.
In presence of { John Lewis
John Huff.
Nathaniel Slaght (seal)

I Thomas H Stevens do certify that I have by direction of Nathaniel Slaght Surveyed the premises above bounded and described and subdivided the same into Blocks Lots Streets + Alleys and an alley as shown on the map on the reverse of this sheet and that said map is a correct representation of said survey and subdivision, distances being marked in chains and links.
Witness my hand and seal this 14th day of November A D 1867
In presence of John Lewis
John Huff.
Thomas H Stevens (LS)

On this 18th day of November A D 1867 personally came before me Nathaniel Slaght and Thomas H Stevens to me known to be the persons named in + who executed the foregoing instrument in writing and severally acknowledged the execution of the same to be their free act + deed.
John Lewis
Notary Public Mich

STATE OF MICHIGAN, } ss   Office of **Register of Deeds.**
COUNTY OF MONTCALM,

I, Wm. P. Lunn, Register of Deeds for said County, do hereby certify that the annexed and foregoing copy is a true transcript, compared by me with the original record in my office, of an instrument which was received for record in said office on the .... day of ...., A. D. 18...., and recorded in Liber P of Deeds on pages 48 49, and that it is a true transcript of the whole of such original record.

Witness my hand and the seal of said office at Stanton, in said County, this 1st day of June, A. D. 1897

W P Lunn
Register of Deeds.

PROCURED AND FILED
ACT 136 LAWS 1895
IN AUDITOR GENERAL'S OFFICE
JUN 3 - 1897 1897
John F. Hickinson
Deputy Auditor General.

12947


4454

Montcalm

CITY of GREENVILLE

MICHIGAN

AUDITOR GENERAL DEPARTMENT
RECEIVED
OCT 25 1963
LANSING, MICHIGAN

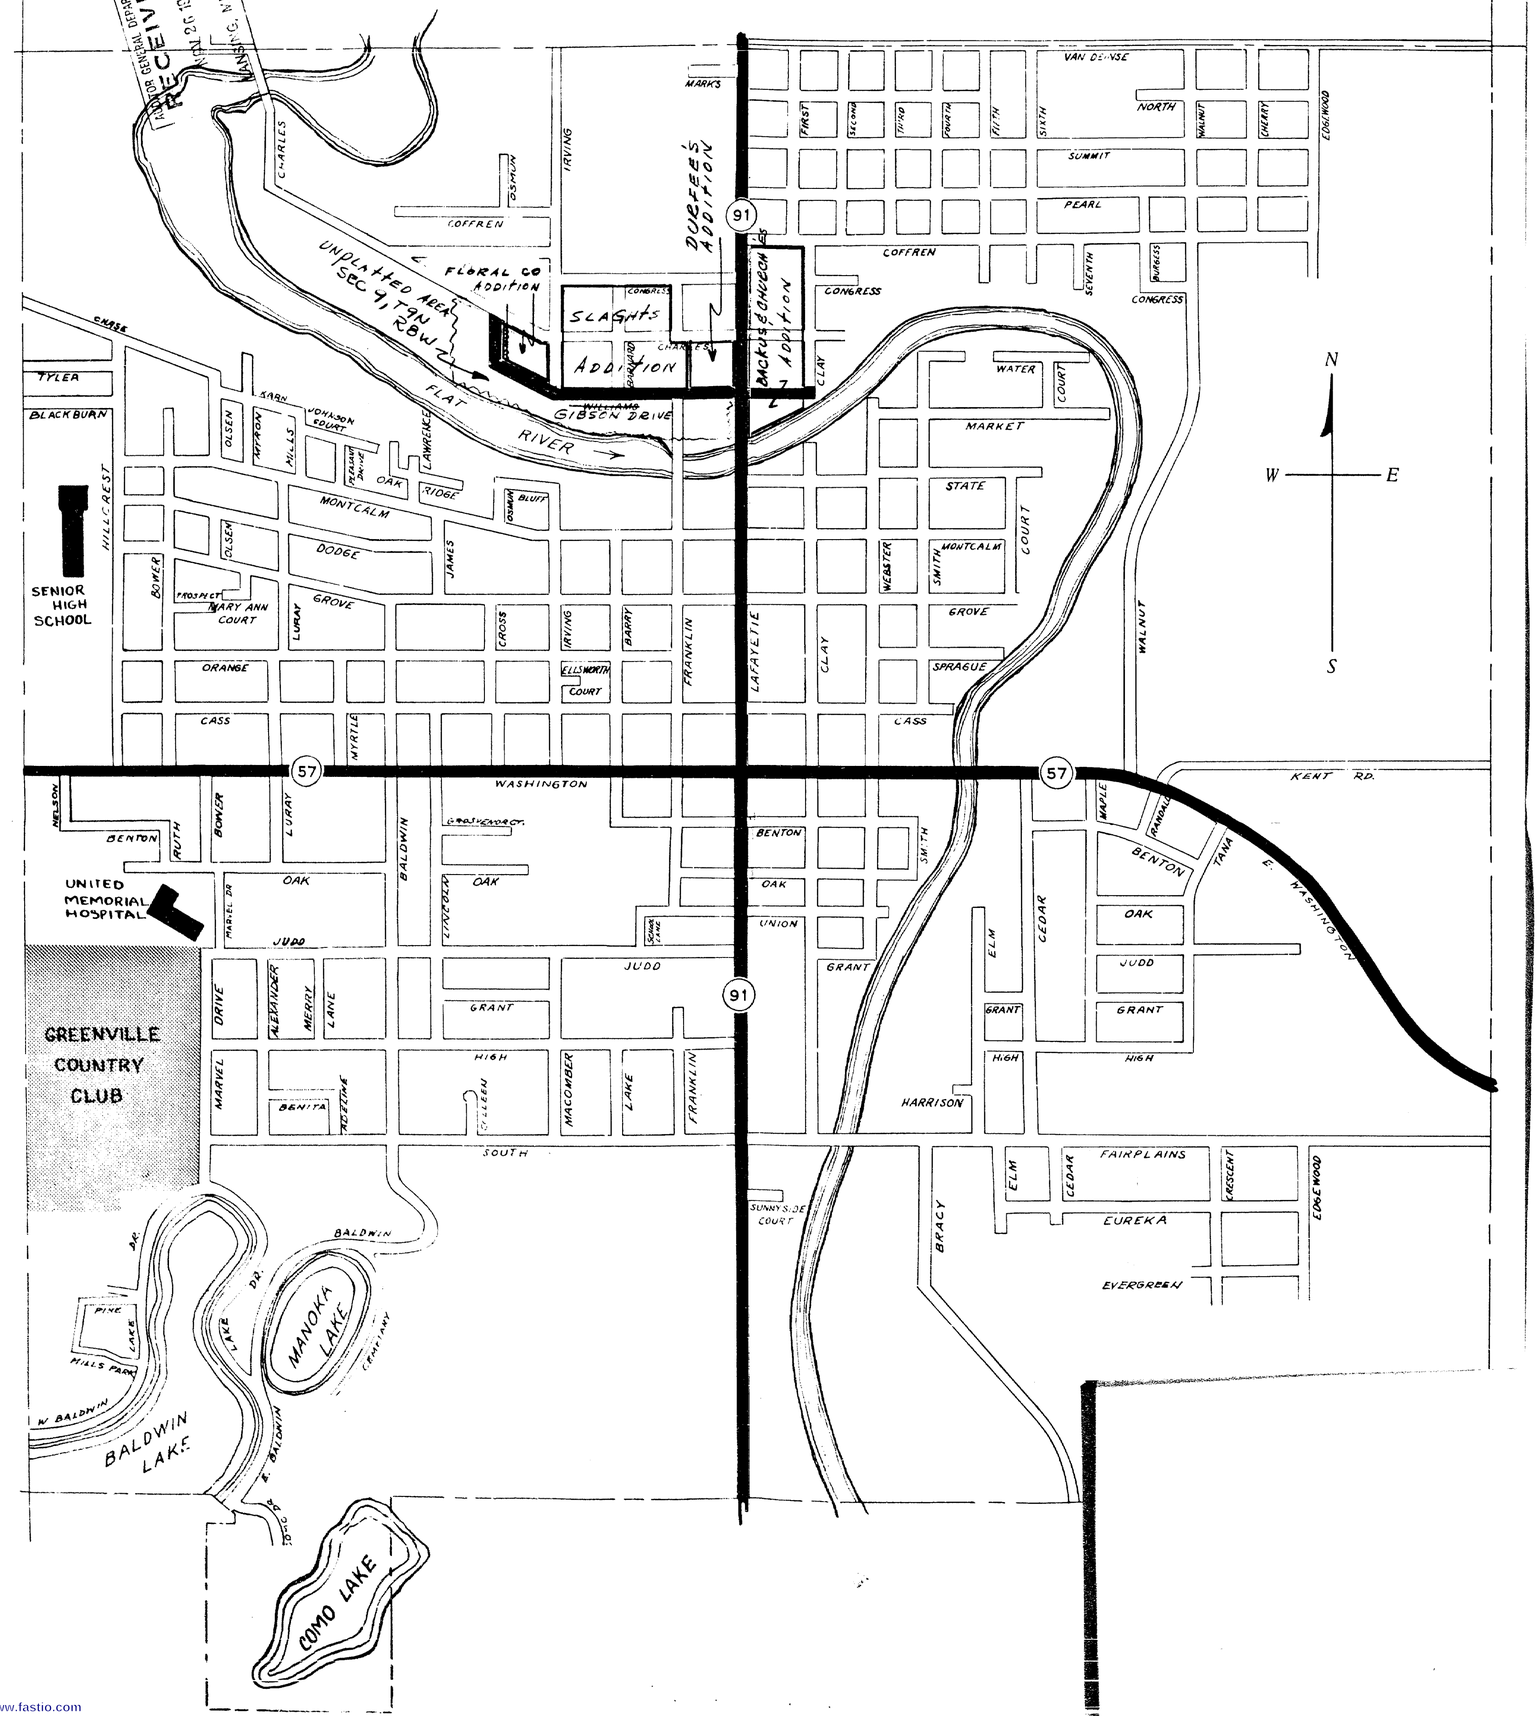

Montcalm

12857
12946
12947
12953

CITY OF GREENVILLE
GREENVILLE, MICHIGAN

OFFICE OF CITY CLERK — OCTOBER 8, 1963

Department of Auditor General
Lansing 2, Michigan

Gentlemen:

A regular meeting of the City Council of Greenville was called to order at 8:00 PM in the Council Room of the City Hall, October 1, 1963. Present: Councilmen Stevens, Peterson, VanHarn, Irish, Stuewer, Plank, and Crimmins. Absent: None.

On September 20, 1963, the City Clerk advertised a hearing to be held at 8:00 PM, October 1, 1963, in the Council Room of the City Hall, for the consideration of changing the names of Williams Street and one block of Osmun Street between Williams Street and Charles Street to Gibson Drive, in the City of Greenville.

On October 1, 1963, at 8:00 PM, a hearing was held on the street name change.

Councilman Stuewer RESOLVED: That the name of Williams Street and one block of Osmun Street between Williams Street and Charles Street be changed to Gibson Drive effective November 1, 1963. Councilman Plank supported. Unanimously adopted.

I, Leo Foster, Jr., certify the above proceedings and resolution is as found in the records of the council proceedings of the City of Greenville, Michigan, as of October 1, 1963.

Leo Foster, Jr.
Leo Foster, Jr.,
Greenville City Clerk

The following is a list of the plats, sub-divisions or additions affected by this resolution:

1. Backus & Church's Addition to the Village of Greenville
2. Durfee's Addition to Greenville
3. Slaght's Addition to the Village of Greenville
4. Floral Co's Addition to the City of Greenville

Yours very truly,

CITY OF GREENVILLE
Leo Foster, Jr.
Leo Foster, Jr.
City Clerk

/jp

ClibPDF - www.fastio.com

CITY OF GREENVILLE

GREENVILLE, MICHIGAN, 48838
616 – 754-5645

December 19, 1973

OFFICE OF CLERK-TREASURER

Dept of Address Change 12-26-73 mm

Department of Auditor General
Lansing, Michigan 48900

Gentlemen:

The regular meeting of the City Council of Greenville, Michigan, was called to order at 7:30 P.M., in the Council Chambers at the City Hall, December 18, 1973. Present: Mayor Walker, Councilmen Eagles, Ranney, Covey, VanHarn, Cook. Absent: Councilman Taylor.

The City Clerk advertised a hearing to be held at 8:00 P.M., December 18, 1973, for three successive days--the first publication was on the 19th day of November, and the last publication was on the 21st day of November, 1973, on the vacation of the following street located in Miller & Miller's 2nd Addition, Slaght's Addition and Moore & McLellan's Addition to the City of Greenville.

At 8:00 P.M., a hearing was held on the vacating of Pine Street, from Irving Street to Charles Street.

Councilman Cook MOVED: That Pine Street be vacated from Irving Street to Charles Street, retaining the right to maintain the water main in the north 33 feet of said Pine Street. Councilman VanHarn supported. Unanimously adopted.

I, Leo Foster, Jr., City Clerk of the City of Greenville, certify that the above proceedings and resolution is as found in the records of the Council Proceedings of the City of Greenville, Michigan, as of December 18, 1973.

Very truly yours,


CITY OF GREENVILLE

Leo Foster, Jr.

LEO FOSTER, JR.
Clerk-Treasurer

/ems

ClibPDF - www.fastio.com

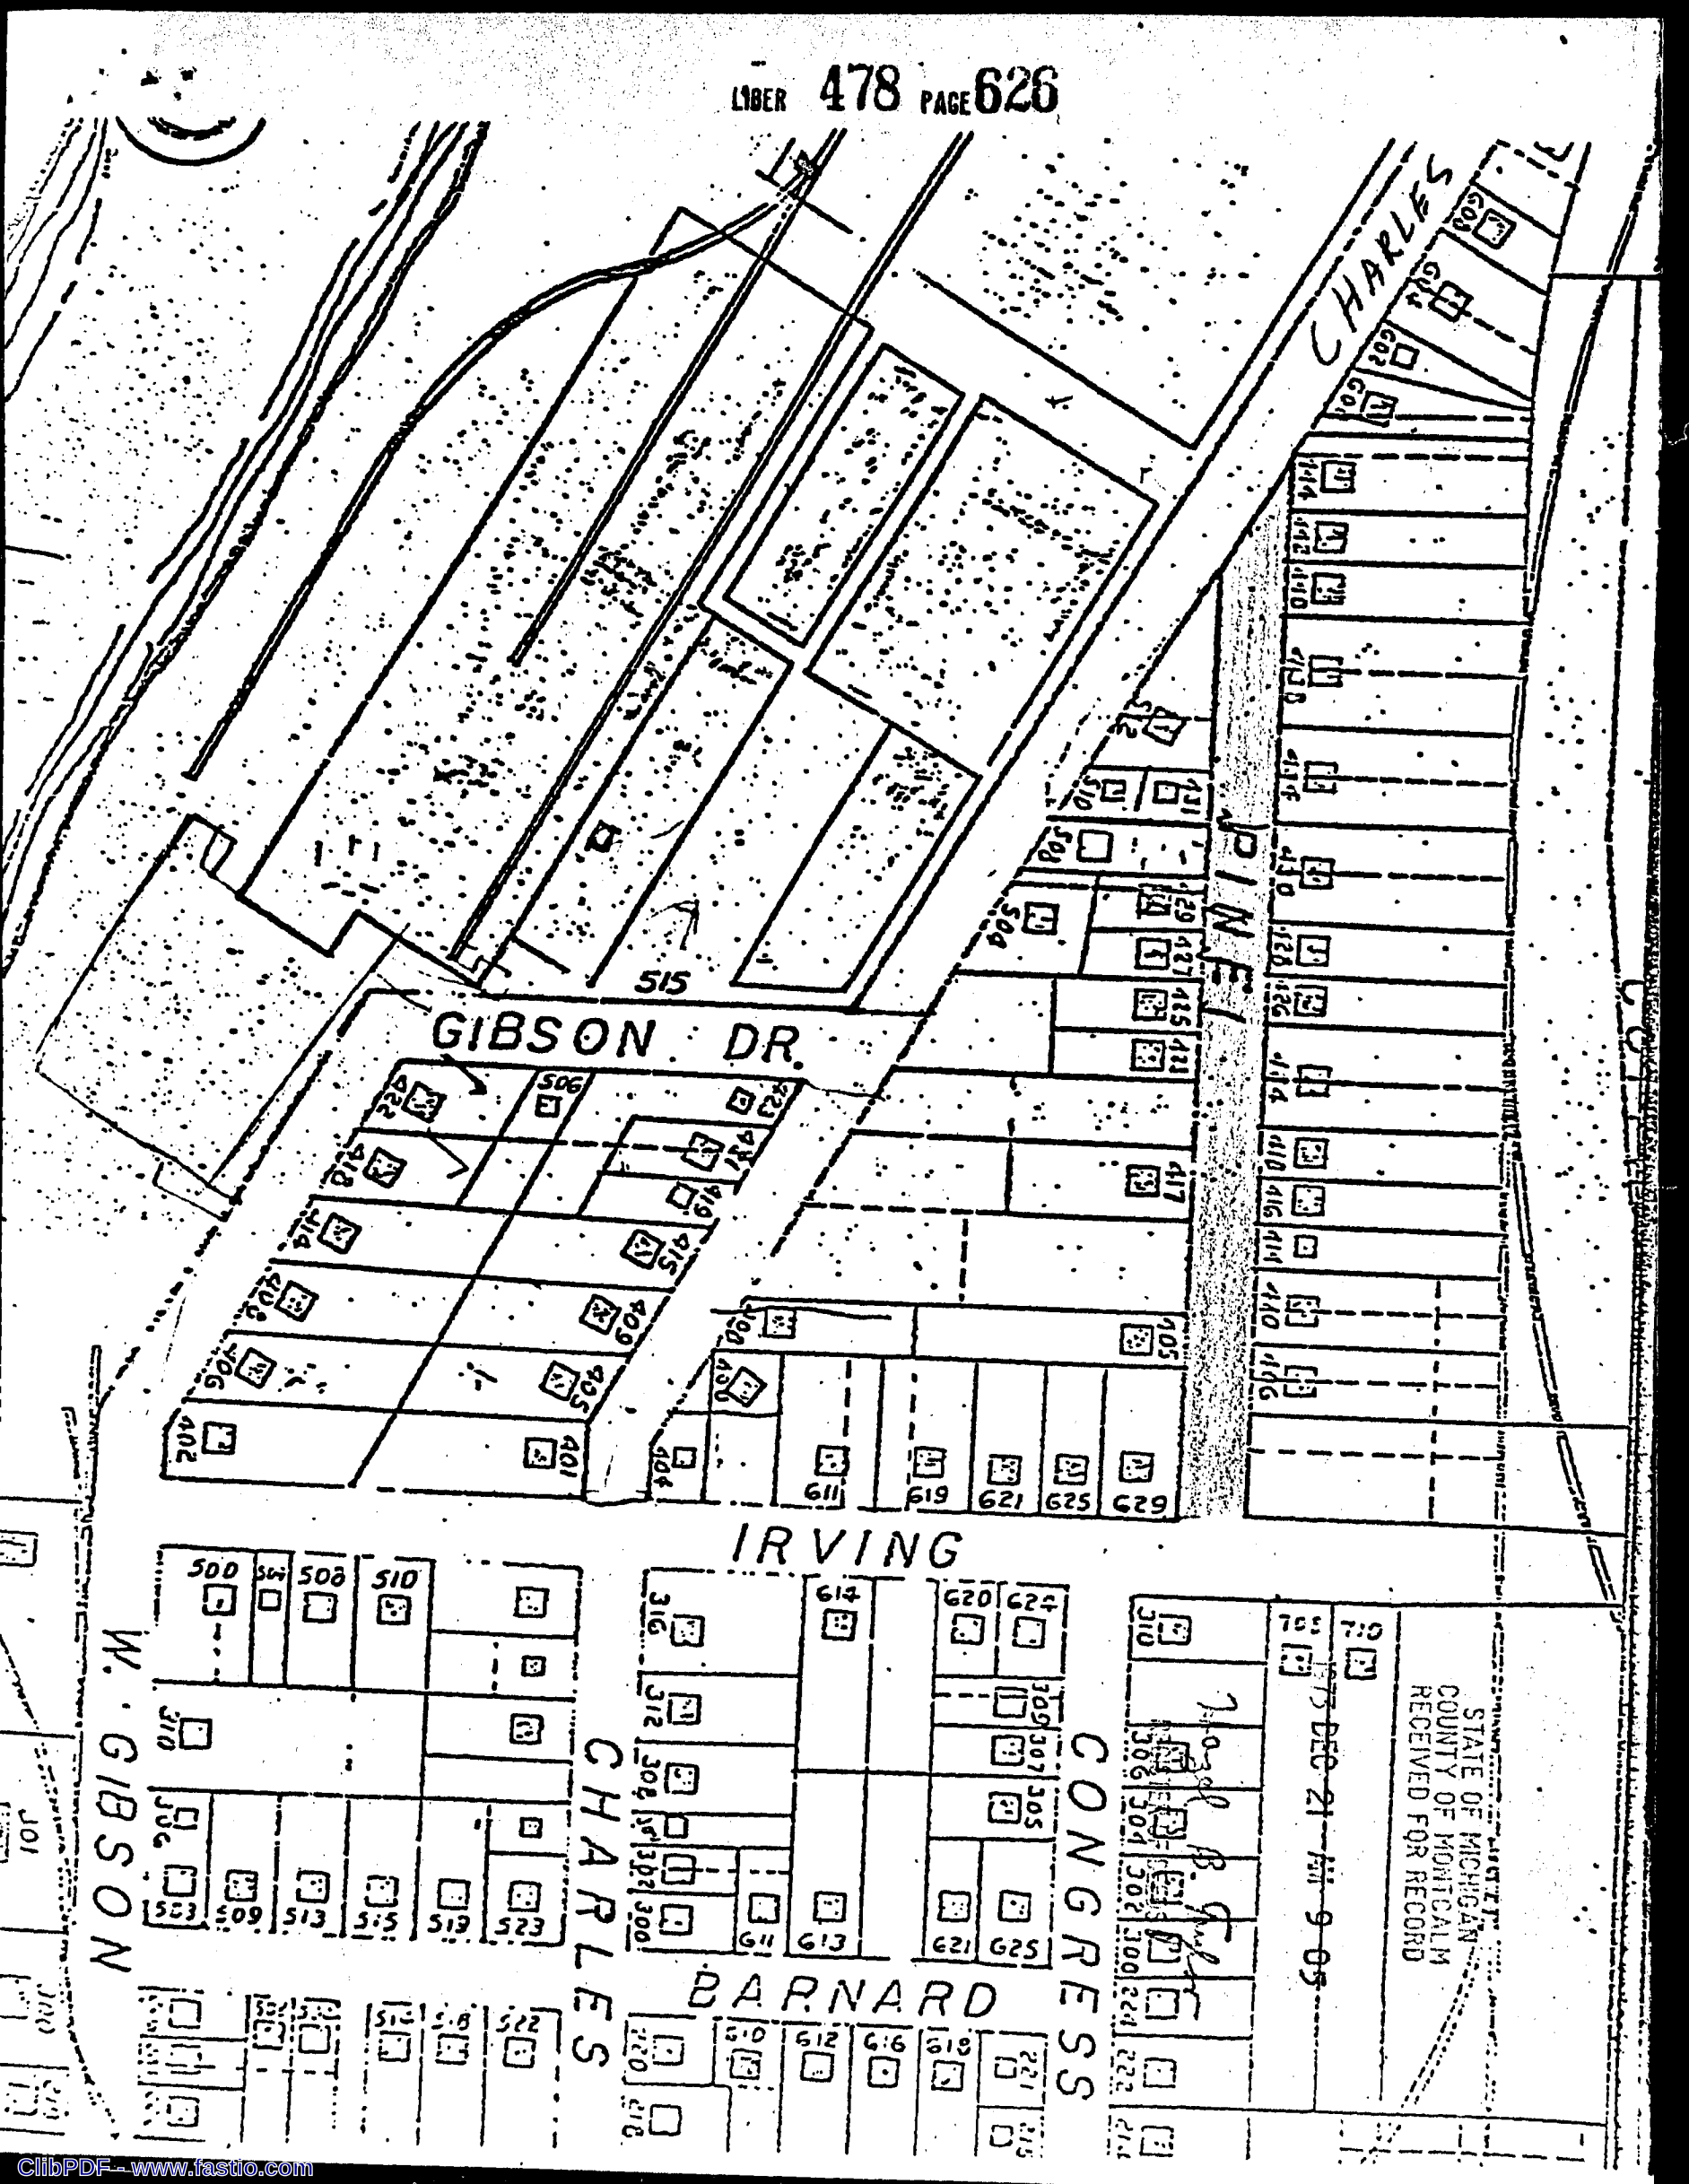

ClibPDF - www.fastio.com

PLAT -- VILLAGE OF CUSTER PART VACATED

By C C February 1 1882 C C Journal No 6, Page 33

It is ordered that all that portion of the Village Plat of Custer in the Township of Day Montcalm County, Michigan, described as follows viz: Commencing at the north west corner of said village, of Custer and running thence east on the quarter line to the center of First Street ti its intersection with C Street thence west on the line of said C Street to its intersection With Second Street thence south on the line of said Second Street, to its intersection with Main Street thence east on the line of said Main Street to its intersection with First Street, thence south on the line of said First Street to its boundary line of said Village of Custer, according to the plat thereof thence west on said boundary line to its intersection, with Fourth Street thence north on the lineof said Fourth Street to the place of beginning be vacated set aside and made null and void, and that all subdivision of the same into Lots Blocks Streets and alleys be cancelled vacated set aside and held for naught;
Aud Gen Dep Vol

Curts & Taylor
Plat Examiners

Vol. 154 Page 12920

PLAT -------- CHURCHE'S ADDITION TO GREENVILLE.
SLAGHT'S ADDITION TO GREENVILLE.

In the matter of the petition of Oscar C. Miller and Charles M. Miller for vacating a portion of Church's Addition to Greenville and certain portions of Slaght's Addition to Greenville.

Oct. 16, 1905.

Frank D. M. Davies,
Circuit Judge.

Voucher 505. ---- 1914.

ORDERED that all that part of Church's Addition to Greenville (including Ave. A. and B. and such portions of Congress and north Franklin Streets) lying south and west of the right of way of the T. S. & M. R.
Also Lots 6 to 10 incl. of Block 4 and Block 7 south of the right of way of the T. S. & M. R. and Lot 1 of Block 3, all of Slaght's Addition, be vacated.

Vol. 154 Page 12917

PLAT POINT RICHARDS, IN DOUGLASS TOWNSHIP.

In the matter of the petition of Charles L. Spaulding and Walter S. Spaulding to vacate said plat.

Voucher No. 1166--1917.

ORDERED that said plat be vacated.

Howard Wiest,
Dec. 3, 1917. Circuit Judge.

Vol. 154 page 12931

---

16 X

ClibPDF - www.fastio.com