


The HOWARD CITY

45th

RESORTERS' ASSOCIATION.

PLAT.

Lot 4, Sec. 17, T. 11, R. 10 W.

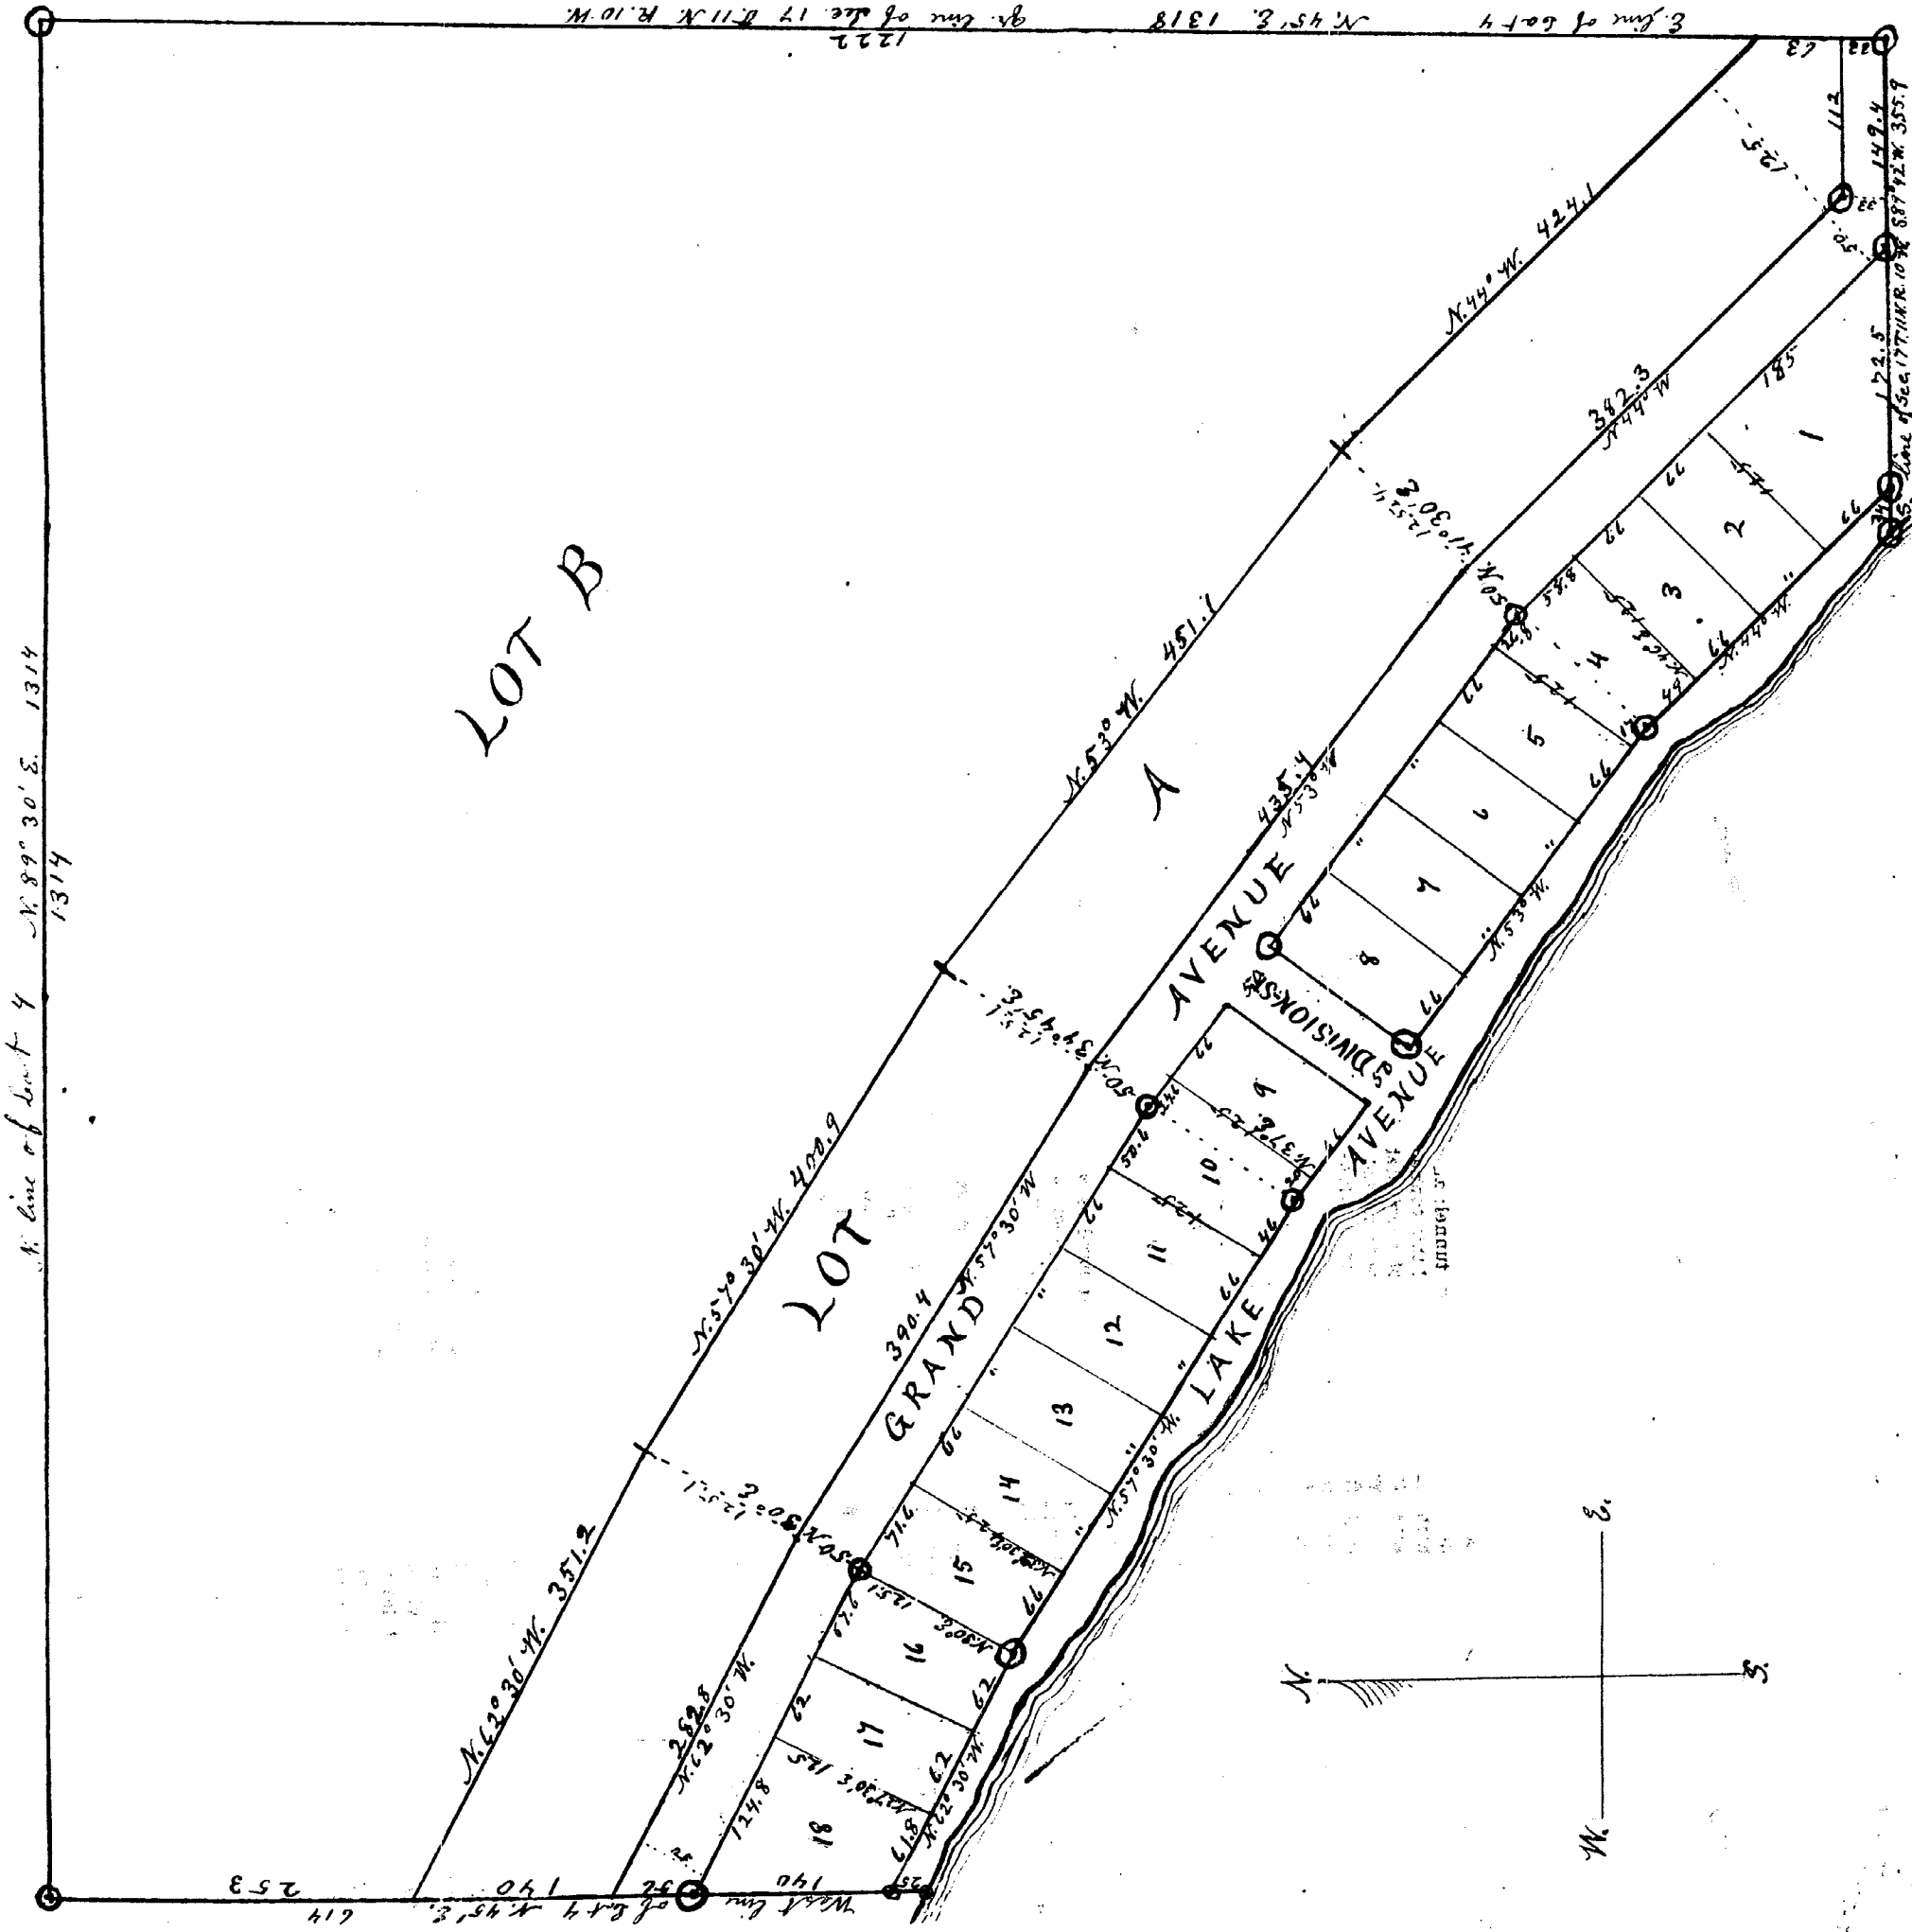

STATE OF MICHIGAN, ss Office of Register of Deeds.

I, Wm. P. Lunn, Register of Deeds for said County, do hereby certify that the annexed and foregoing copy is a true transcript, compared by me with the original record in my office, of an instrument which was received for record in said office on the 15th day of November, A. D. 1897, and recorded in Liber 2 of Plats on page 9 and that it is a true transcript of the whole of such original record.

Witness my hand and the seal of said office at Stanton, in said County, this 10 day of Nov 1897

Wm. P. Lunn
Register of Deeds.

Examined and Approved
November 8th 1897
John F. Wilkinson
Dep. Auditor General

State of Michigan } ss On this second
County of Montcalm } day of November 1897, before me, a Notary
Public in and for said County, personally
came the above named John W. Lunn, President
and Warren Lick, Secretary of the Howard
City Resorters' Association, known to me to be
the persons who executed the above dedication
and acknowledged the same to be the free act
and deed of said association.

RECEIVED AND FILED
IN AUDITOR GENERAL'S OFFICE

November 13, 1897

John F. Wilkinson
Auditor General

Know all men by these presents, that the Howard City Resorters' Association, a corporation under the laws of the State of Michigan, has caused the land embraced in the annexed plat to be surveyed and laid out and platted to be known as the "Howard City Resorters' Association Plat" and that the streets and avenues as shown on said plat are hereby dedicated to the common use of the members of said association and their grantors. The land embraced in said plat is described as Lot Four of Section Seventeen of Township Eleven North of Range Ten West in the County of Montcalm and State of Michigan.

The Howard City Resorters' Association, by
John W. Lunn } ss President
Warren Lick } ss Secretary
Signed and sealed in presence of
Edwin R. Morton }
R. H. O. Donald }

I hereby certify that the plat herein delineated is a correct one, and that permanent monuments each consisting of an iron pipe from 2 to 3 1/2 feet long have been planted at all points marked thus @ as shown shown at all angles in the boundaries of the land platted, at all intersections of streets and of streets and avenues and at the S. E. corner of said plat, at the N. W. corner of said Sec. 17 as re-established by me in 1896, took a bearing, line stumps 36 in. diameter N 10 1/2° E. 53 ft.

All dimensions on said plat are in feet.
Henry M. Canham,
Surveyor.

State of Michigan } ss We, W. P. Lunn,
County of Montcalm } Register of Deeds, and Henry M. Canham, Surveyor,
hereby certify that we have each carefully com-
pared this copy with the original plat of the
Howard City Resorters' Association, and that it
is an exact copy thereof and of the whole of
such original map or plat.

State of Michigan } ss We, W. P. Lunn, Register
County of Montcalm } of Deeds, and Henry M. Canham, Surveyor, hereby certify
that we have each carefully compared the annexed
copy with the plat of the Howard City Resort
Association, now of record in the office of
said Register of Deeds and that it is a true
transcript thereof and of the whole of such record.

Wm. P. Lunn, Register
Henry M. Canham, Surveyor

12948

8332