


#5079

SUPERVISOR'S PLAT,

On S E 1/4 Sec. 8 T. 10, N. R. 5 W.,

Township of Crystal, Mich.

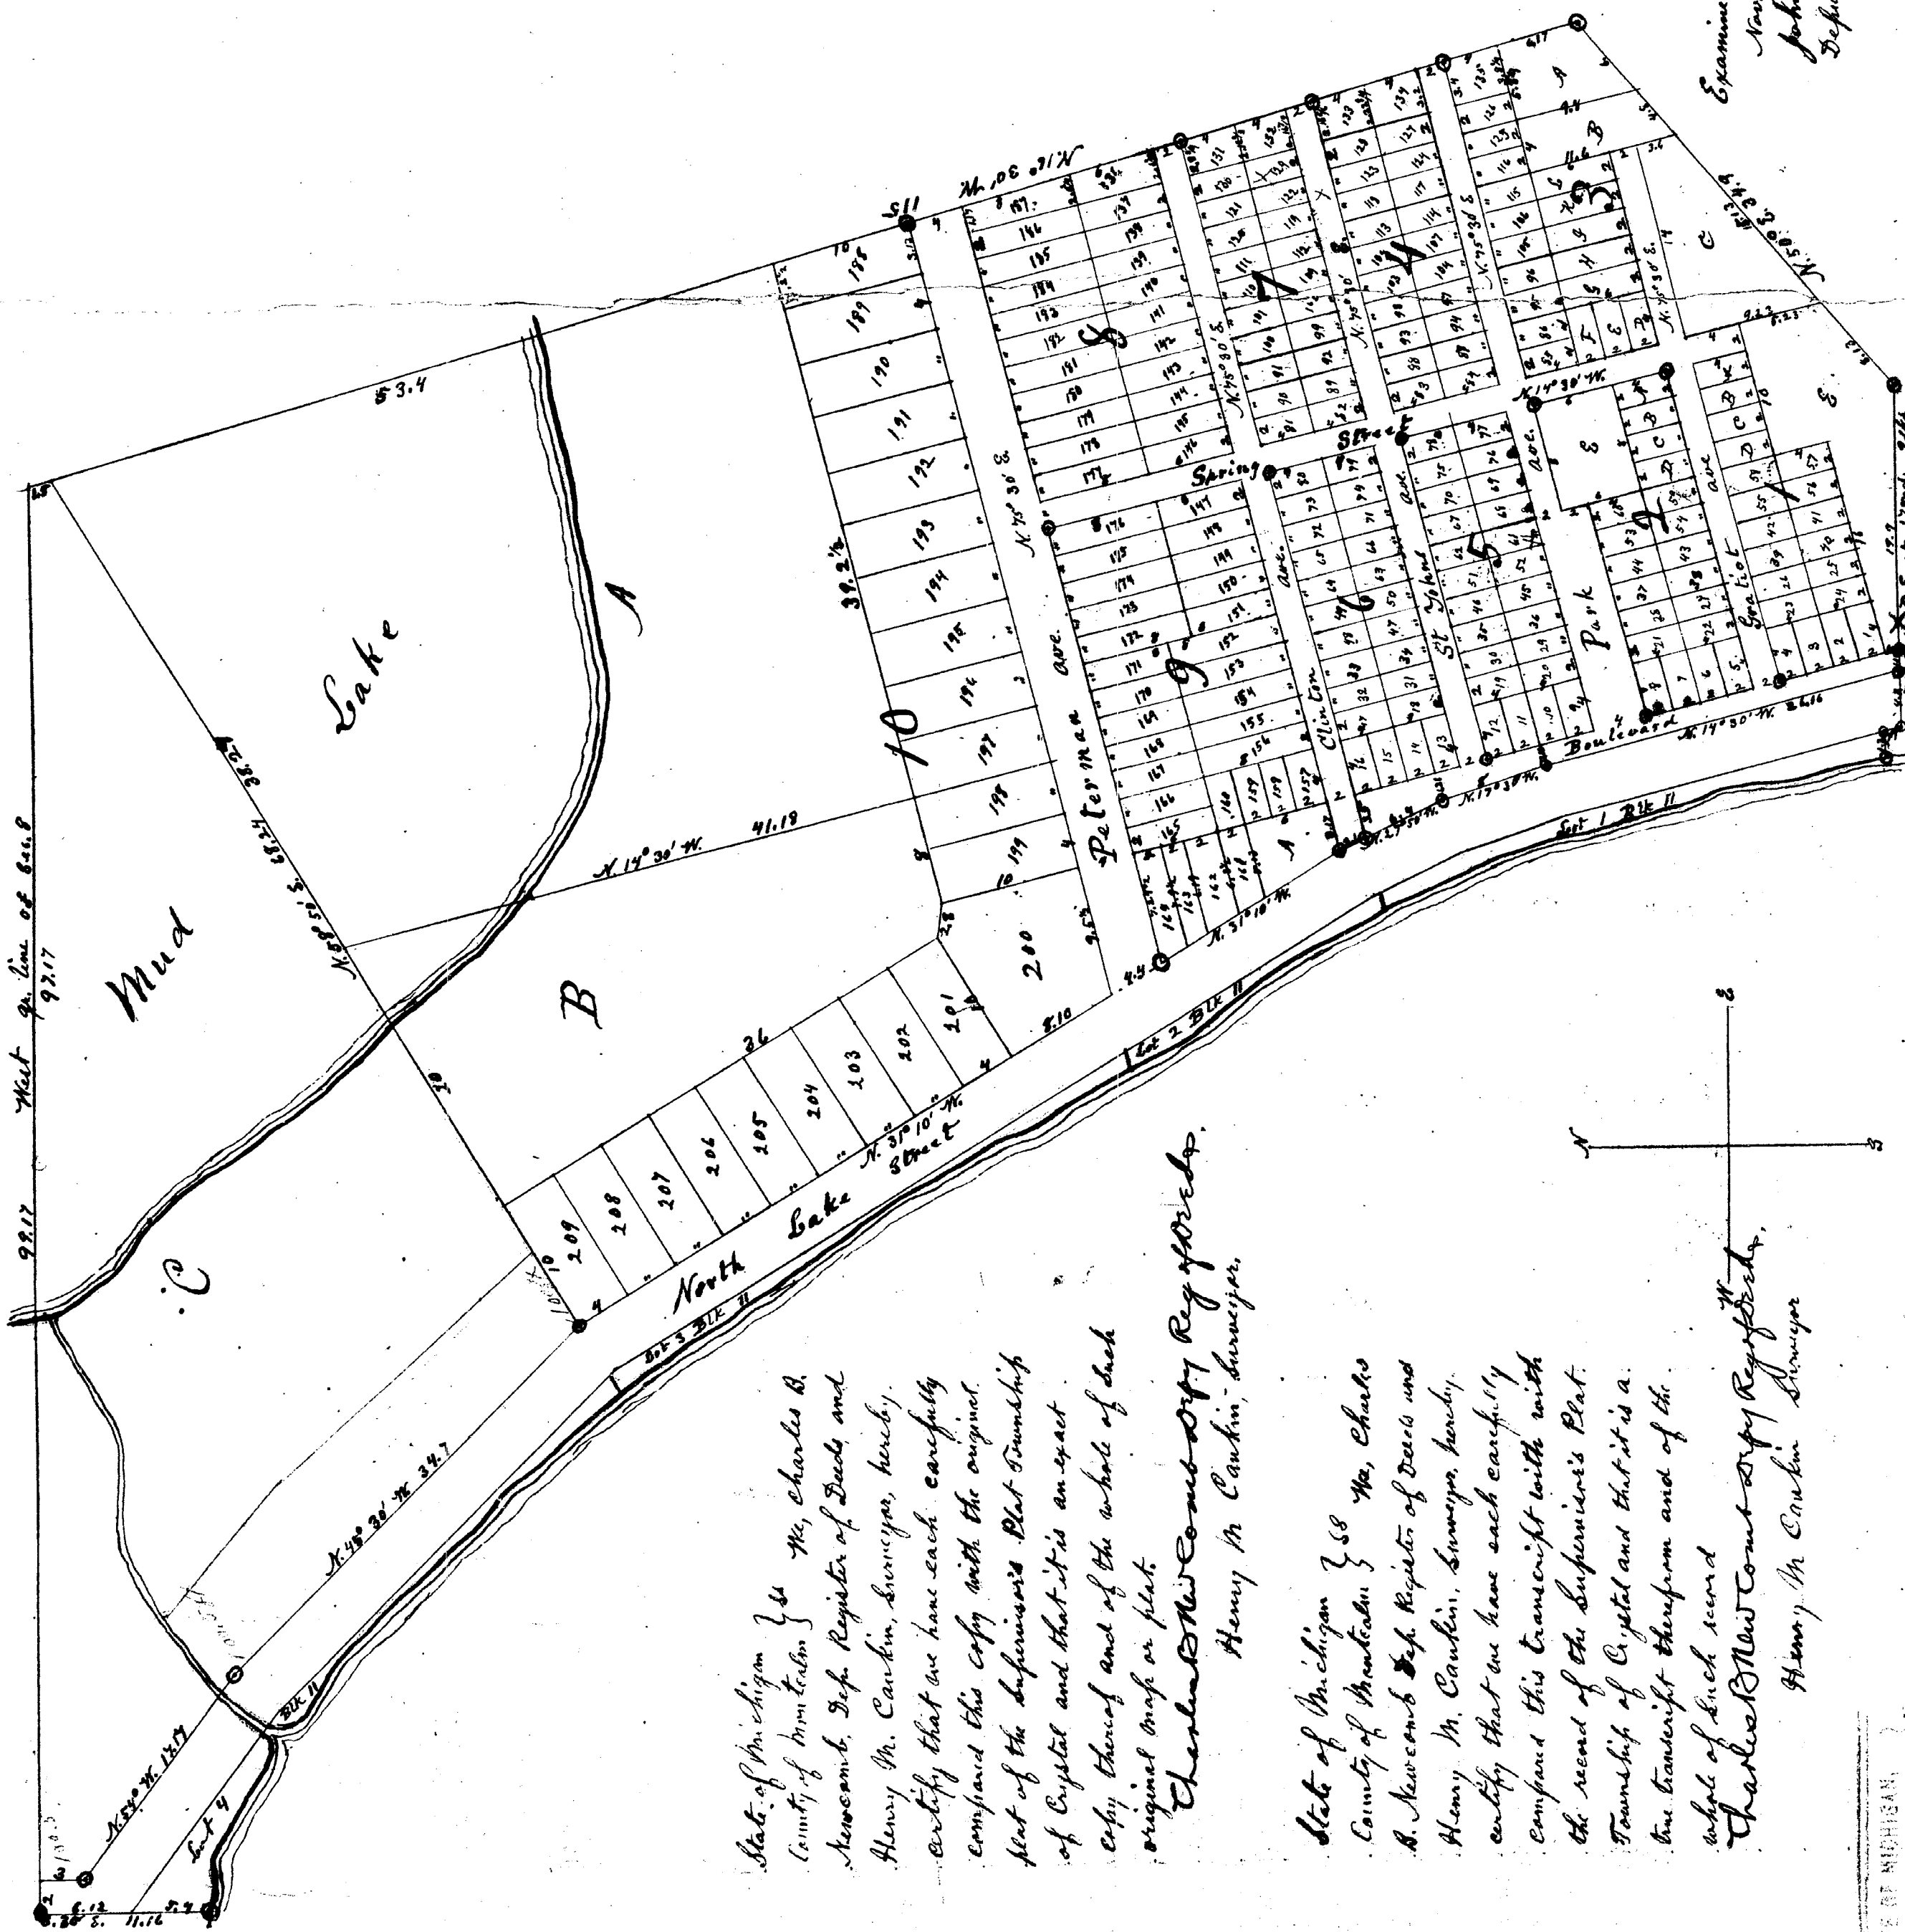

State of Michigan } ss We, Charles B.
County of Montcalm }
Recorder of Deeds, and
Henry M. Carlin, Surveyor, hereby
certify that we have each carefully
compared this copy with the original
plat of the Supervisor's Plat Township
of Crystal and that it is an exact
copy thereof and of the whole of such
original map or plat.

Charles B. Newcomb, Deputy Register.
Henry M. Carlin, Surveyor.

State of Michigan } ss We, Charles
County of Montcalm }
B. Newcomb, Deputy Register of Deeds and
Henry M. Carlin, Surveyor, hereby
certify that we have each carefully
compared this transcript with with
the record of the Supervisor's Plat
Township of Crystal and that it is a
true transcript therefrom and of the
whole of such record.

Charles B. Newcomb, Deputy Register.
Henry M. Carlin, Surveyor.

STATE OF MICHIGAN,
COUNTY OF MONTCALM.

July 10 26th
One 10 702
One 2 10
One 10 10

Charles B. Newcomb, Deputy Register.

Know all men by these presents that Henry M. Carlin, Surveyor of the Township of Crystal in the County of Montcalm and State of Michigan, under authority of Sec. 3372 of the Compiled Laws of 1897 and having been authorized by the Township Board of said Township, have caused the land embraced in the annexed plat to be surveyed, laid out and plotted to be known as "Supervisor's Plat" Township of Crystal and that the streets and alleys as shown on said plat are hereby dedicated to the use of the public, excepting the rights of the C. H. Association.

Witness my hand and seal this 9th day of October 1901
(Signed) L. J. Tard
Supervisor of the Township of Crystal

In presence of
Dennis Peterson
C. DeYoung

State of Michigan }
County of Montcalm } ss On this 11th day of October 1901
before me a Notary Public in and for said County personally
came the above named Henry M. Carlin, Surveyor of the Township of
Crystal to me known to be the person who executed the above dedication
and acknowledged the same to be his free act and deed.

C. DeYoung
Notary Public

I hereby certify that the herein delineated is a correct
one and that permanent monuments, each consisting of a thick
lumber pile 2 ft. long, have been planted at points marked
thus @ as shown thereon at all angles in the boundaries of the
land plotted and at all intersections of streets or of streets and
alleys. All dimensions on said plat are expressed in feet and links
links being expressed in the form of decimals.

I further certify that the land embraced in said plat is
described as follows: A part of the S E 1/4 of Sec. 8 T. 10 N. R. 5 W.
in the Township of Crystal in the County of Montcalm and
State of Michigan, bounded, Beginning at a point 27 rods
North of the line of the Sec. 8 T. 10 N. R. 5 W. (which
is 68 rods West of the E. E. corner of said section) thence East 17
is 68 rods West of the E. E. corner of said section) thence East 17
more or less to the E. E. corner of said section, thence East 17 rods
and 1/2 rods of said section, thence East 17 rods to the center of said section
thence S. 30° E. on the gr. line 11 rods 1/2 to the shore of
Crystal Lake, thence Easting and southerly along said
shore to a point 29 rods Northwesterly from said boundary
first thence East 1 rod 1/2 to the West line of a highway,
thence S. 14° 30' E. along said West line 17 1/2 rods to a point West
from the point of beginning, thence East 7 rods 1/2 to the
point of beginning.

Henry M. Carlin
C. DeYoung

8332

RECEIVED AND FILED,
IN AUDITOR GENERAL'S OFFICE,
July 27-1902
John F. Wilkinson
Deputy Auditor General

12949