3260

Plat of Myers Addition to the Village of Crystal


Township of Crystal- Montcalm County. Mich.

On SE fol 1/4 of NE fol 1/4 of Secm. T. 10. N. R. 5 W.

STATE OF MICHIGAN, } ss.
County of Montcalm. }

Received for Record this 25th day of June A. D. 1902. at 2 o'clock P. M. and Recorded in Liber 2 of Plats on page 11

Charles B Newcomb Deputy.
Register of Deeds.

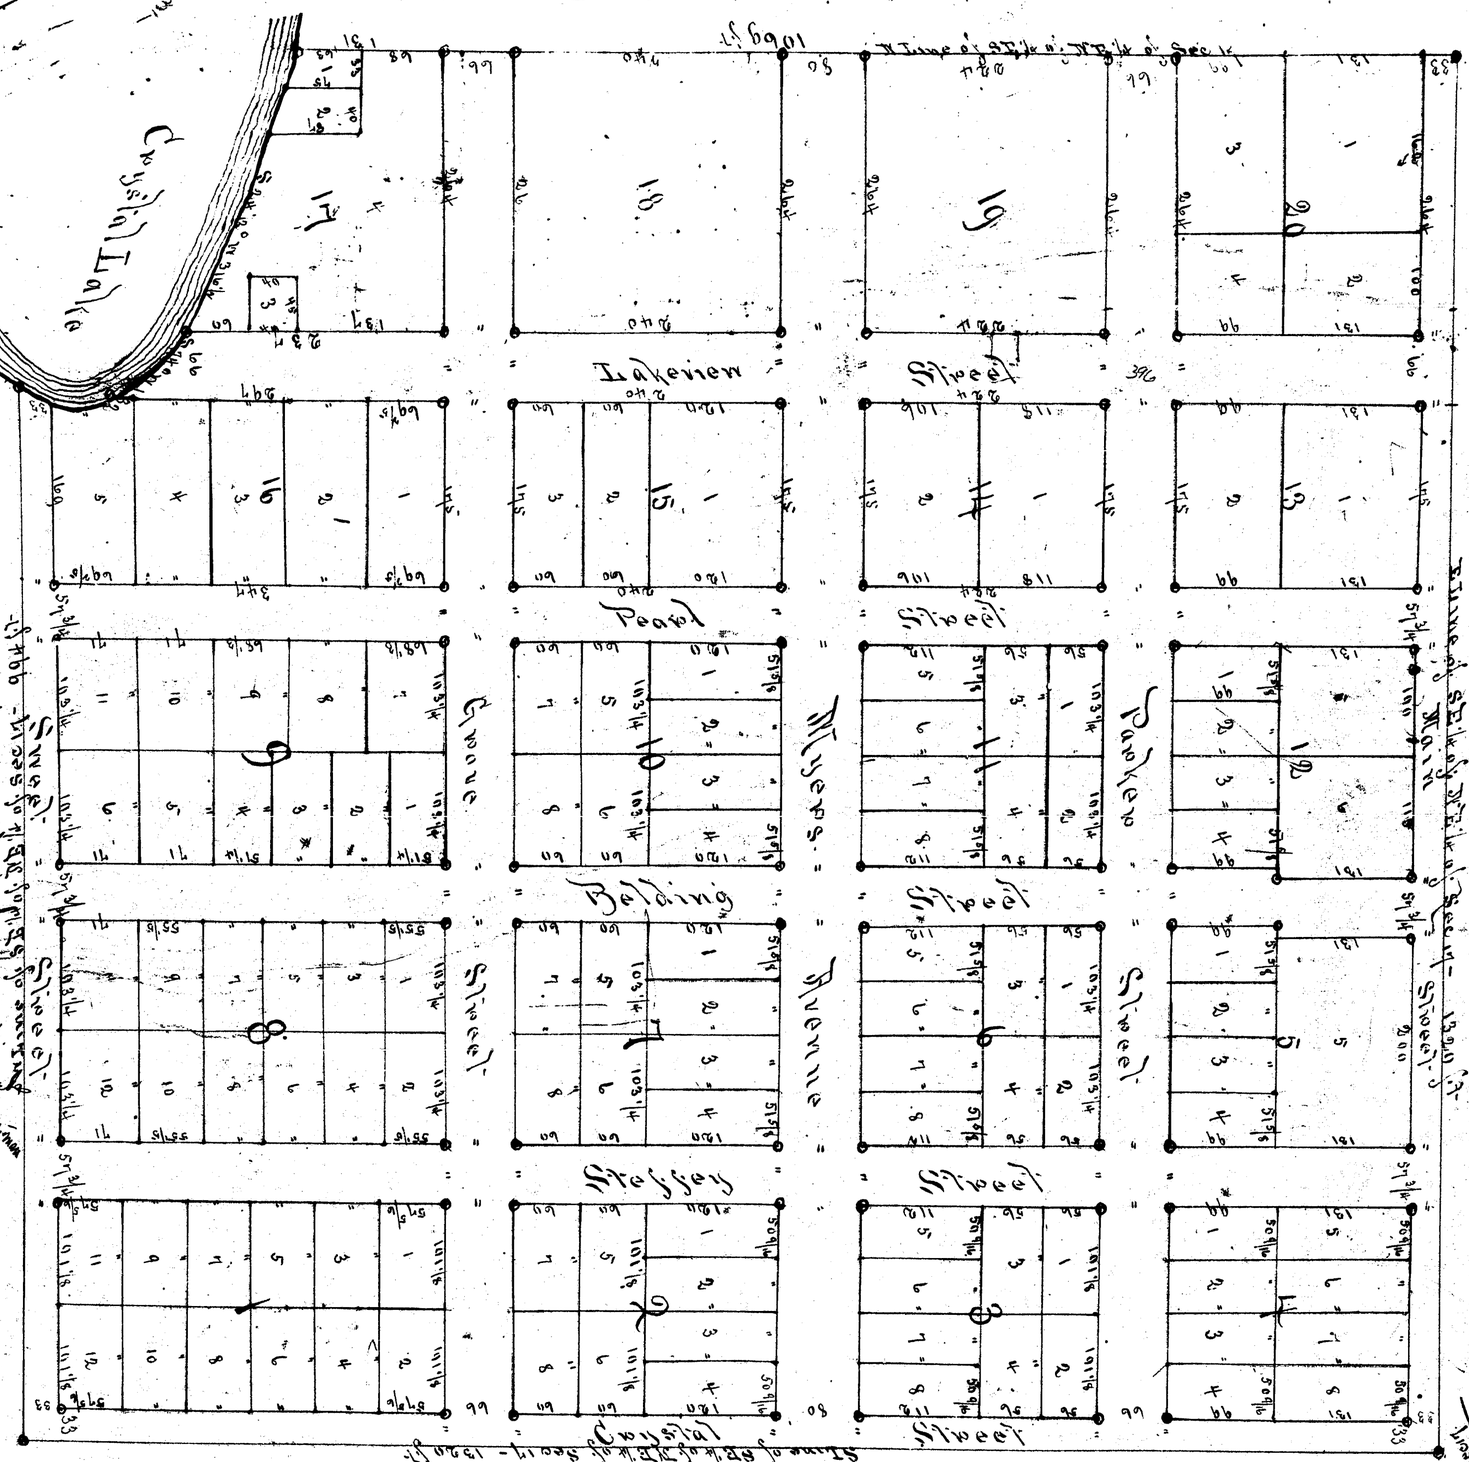

State of Michigan } ss
County of Montcalm }

We, Charles B. Newcomb Dep'y Register of Deeds & M. P. Montgomery- Draughtsman, hereby Certify that we have each carefully compared this copy with the original plat of the Myers Addition to the Village of Crystal- & that it is an exact copy thereof & of the whole of such original Map or Plat.

Charles B New Comb Deputy Register of Deeds
M. P. Montgomery
Draughtsman

Scale of Plat. 100 ft. To 1 Inch.

Examined and approved
June 7. 1902.
John J. Wilkinson
Deputy Auditor General

RECEIVED AND FILED.
IN AUDITOR GENERAL'S OFFICE,
June 20 1902
Deputy Auditor General.

Know all men, by these presents, that I, Frank W. Myers of the township of Crystal in the County of Montcalm & State of Michigan, under authority of Sec 3837 of the Compiled Laws of 1897, have caused the land embraced in the annexed plat to be surveyed, laid out & platted to be known as Myers addition to the Village of Crystal, & that the streets & alleys, as shown on said Plat are hereby dedicated to the use of the public.

In witness my hand & seal, this 21st day of May A D 1902

Frank W. Myers
Frank D. C. Myers- his wife

In presence of } C Bruning
M P Montgomery

State of Michigan } ss
County of Montcalm }

On this 21st day of May A D 1902, before me, a Notary Public, in & for said County, personally appeared the above named Frank W Myers & Frank D C Myers, his wife, of the township of Crystal to me known to be the persons who executed the above dedication & acknowledged the same to be their free act & deed

C Bruning
Notary Public

I hereby certify that the plat hereon delineated is a correct one, & that permanent Monuments, each consisting of an 1 1/4 inch iron gas pipe 2 feet long, have been planted at points marked thus, ○, as shown thereon, at all angles in the boundaries of the said plat & at all intersections of streets or streets & alleys. All dimensions are on said plat are expressed in feet & fractions thereof. I hereby certify that the land embraced in said plat is described as follows, viz: All of the SE fr'l one quarter (1/4) of the NE fr'l one quarter (1/4) of Sec seventeen (17) in T 10 N R 5 W. in the township of Crystal in the County of Montcalm & State of Michigan bounded as follows, viz: Beginning at a point at the south east corner of the SE fr'l 1/4 of the NE fr'l 1/4 of said Sec 17. thence North thirteen hundred & thirty (1330) ft. thence north one hundred & sixty nine (169) ft. to the shore of Crystal Lake, thence South 74° west 316 ft. thence south 74° west 132 ft. to a stake on the shore of said Crystal Lake directly north of a stake on the S line of said SE fr'l 1/4 of the NE fr'l 1/4 of said Sec 17. thence south 994 ft. to a point directly north from the point of beginning- thence east 1320 ft. to the place of beginning.

M. P. Montgomery
Draughtsman

State of Michigan } ss
County of Montcalm }

We Samuel J Reed Register of Deeds and John W. Nicholson County Clerk of the above named County do hereby certify that we have each carefully compared the annexed copy with the Plat of Myers Addition to the Village of Crystal now of record in Liber 2 of Plats, Page 11 in the office of said Register of Deeds and that it is a true transcript therefrom and of the whole of such record

L J Reed Register of Deeds
John W Nicholson County Clerk.

12950

23825

Montcalm County, Mich.