



Know all men by these presents that we, James W. Belknap as proprietor and Amanda S. Belknap, his wife and William H. Belknap as proprietor and Jessie Belknap his wife, have caused the land embraced in the annexed plat to be surveyed, laid out and plat- ted to be known as "Belknap's Subdivision" part of Lots 90 & 91 of Green's Plat, Greenville and that the streets as shown on said plat are hereby dedicated to the use of the public.

The land embraced in said plat is described as follows. A part of Lots 90 & 91 of Green's Plat of the Village (now City) of Greenville, on Lot 8 of Sec. 9 T. 9 N. R. 8 W. in the City of Greenville, County of Montcalm and State of Michigan, bounded, commencing on the North line of Grove St. 40 ft. East of the West line of Green's Plat, thence North parallel with said West line 554 ft. to the South line of Montcalm St. of said Plat, thence N. 73° 27' W. along said line 432 3/4 ft. to the said West line of Green's Plat, it being the gr. line of said Sec. thence South on said line 442 3/4 ft. to a point on said gr. line 1430 ft. from the gr. pt. on the S. line of said Sec. thence East parallel with Grove St. 342 ft. thence South parallel with said West line 214 3/4 ft. to the N. line of Grove St. thence East 73 ft. to the point of beginning. The East 730 ft. wide is on Lot 90 and the remainder of said land is on Lot 91 of said Green's Plat.

Signed sealed and delivered in presence of
Smith A. Booth
Henry M. Cankin
(Signed) James W. Belknap
Amanda S. Belknap
Wm. H. Belknap
Jessie Belknap

State of Michigan } ss. On this 16 day of April
County of Montcalm } ss. before me, a Notary Public in and for said County, personally came the above named James W. Belknap and Amanda S. Belknap his wife and William H. Belknap and Jessie Belknap his wife, known to me to be the persons who executed the above dedication and acknowledged the same to be their free act and deed.

Smith A. Booth, Notary Public
Montcalm Co. Mich.
My Commission expires Feb 18 1905.
I hereby certify that the plat herein delineated is a correct one, and that permanent monuments such as consisting of an iron pipe from 18 to 30 inches long, have been planted at points marked thus @ as shown shown at all angles in the boundaries of the land plat- ted and at all inter- sections of streets. all dimensions on said plat are in feet.
Henry M. Cankin, Surveyor.

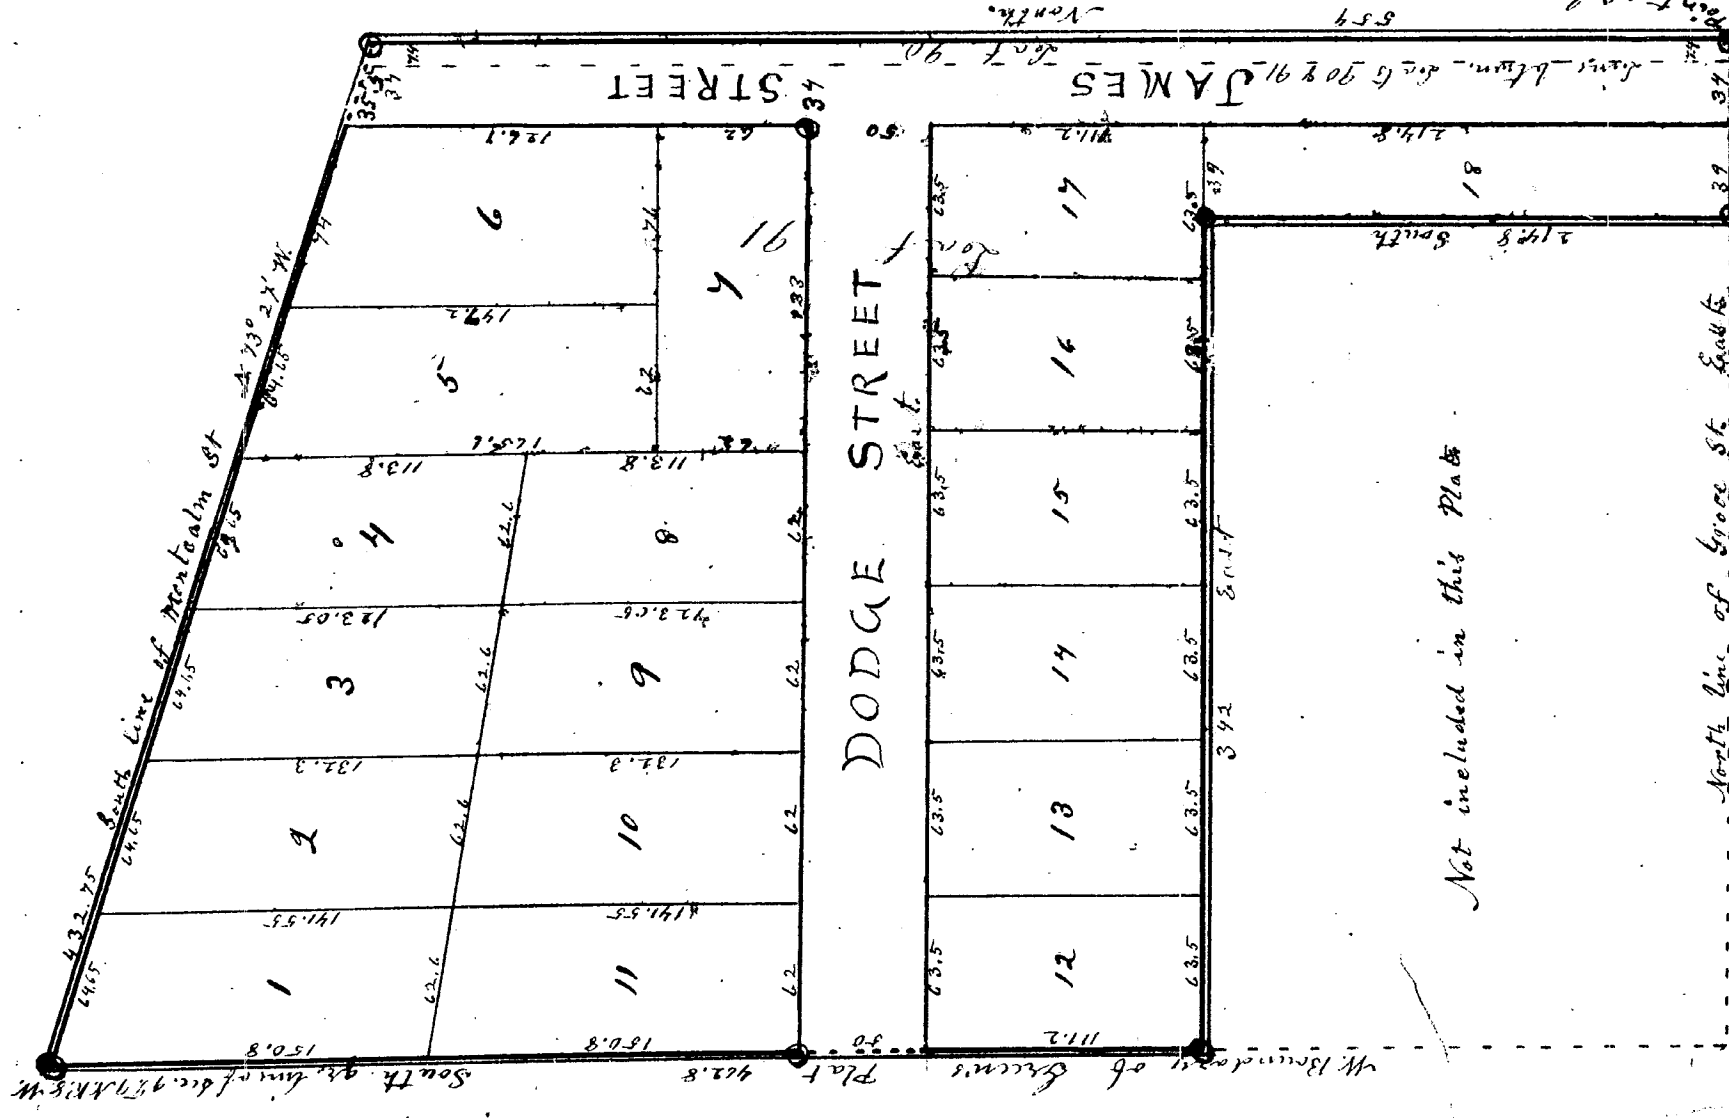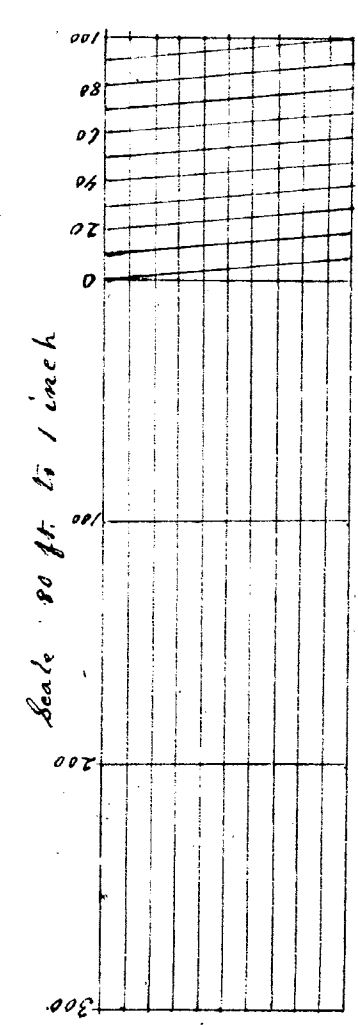

BELKNAP'S SUBD'N

of part of Lots 90 and 91 of Green's plat,

GREENVILLE.

J. W. & W. H. BELKNAP, Prop'r's.

H. M. CAULKIN, Surveyor.

Examined and approved May 14, 1904

John S. McKim

Deputy Auditor General

RECEIVED AND FILED.
IN AUDITOR GENERAL'S OFFICE,
June 2nd 1904
Deputy Auditor General.

State of Michigan } ss. We, Samuel J. Reed, Register
County of Montcalm } of Deeds, and Henry M. Cankin, Surveyor, hereby
certify that we have each carefully compared this
copy with the original plat of Belknap's Subd'n
of part of Lots 90 & 91 of Green's Plat, Greenville,
and that it is an exact copy thereof and of
all of such original copy on plat.

L. J. Reed, Register of Deeds
H. M. Cankin, Surveyor

State of Michigan } ss. We, Samuel J. Reed, Register
County of Montcalm } of Deeds, and Henry M. Cankin, Surveyor, hereby
certify that we have each carefully compared the
annexed copy with the plat of Belknap's Subd'n
of part of Lots 90 & 91 of Green's Plat, Greenville,
now of record in the Office of said Register of Deeds,
and it is a true transcript therefrom and of
the whole of such record.

L. J. Reed, Register of Deeds

H. M. Cankin, Surveyor

12951 5477 2324

STATE OF MICHIGAN, }
County of Montcalm. }
Received for record this 19th day of May, A. D. 1904
at 3 o'clock P. M. and recorded in
Book 2 of Plats
on page 12

Notary Public
L. J. Reed