


MOORE and Mc LENNAN'S SUBDIVISION of part of *Blk. 6, Slaght's Addition,* *GREENVILLE.*

**D. H. MOORE
JOHN McLENNAN,**
Proprietors.

H. M. CAUKIN,
Surveyor.

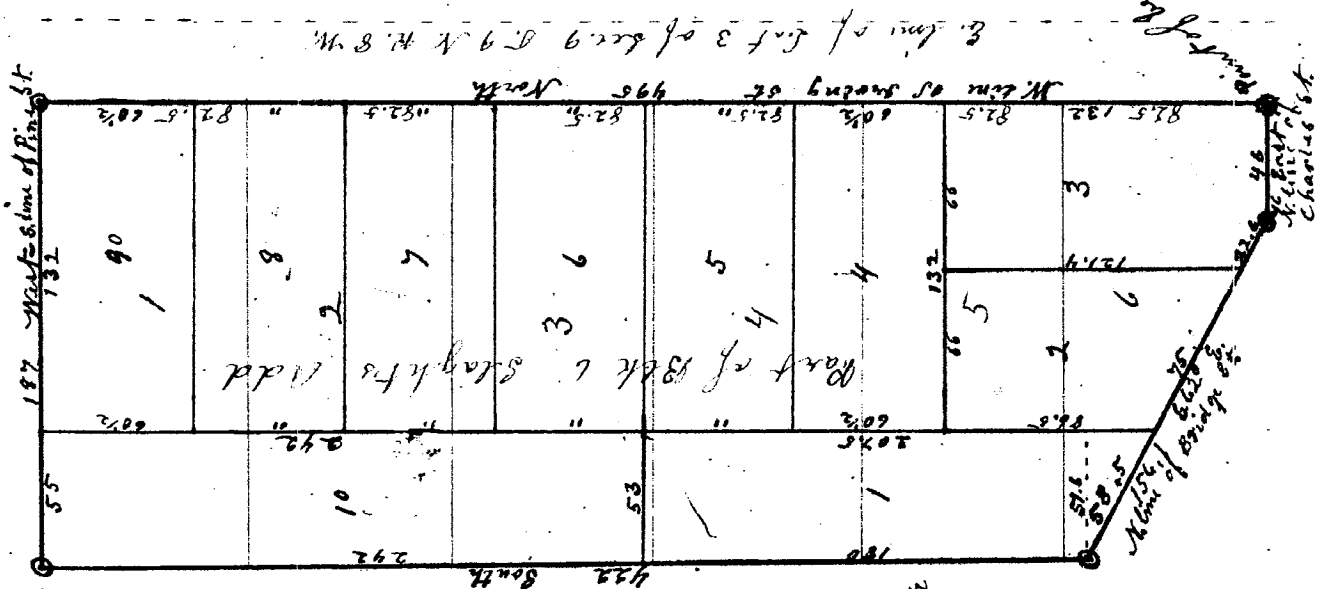

I hereby certify that the plat herein delineated is a correct one, and that permanent monuments, each consisting of an iron pipe, from 2 to 3 feet long, have been planted at points marked thus  as thereon shown at all angles in the boundaries of the land platted, and at all intersections of streets. I further certify that all dimensions on said plat are described in feet.



H. M. Caikin, Surveyor

Red lines and figures relate to Slaght's Addition and to Lot 3 Sec. 9 T. 9 N. R. 8 W.

H. M. Caikin, Surveyor

RECEIVED AND FILED
IN AUDITOR GENERAL'S OFFICE,
July 22, 1904
Deputy Auditor General.

Scale 80 feet to 1 inch.

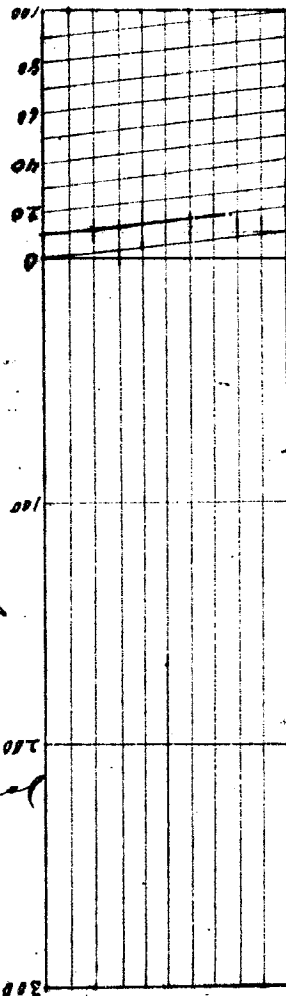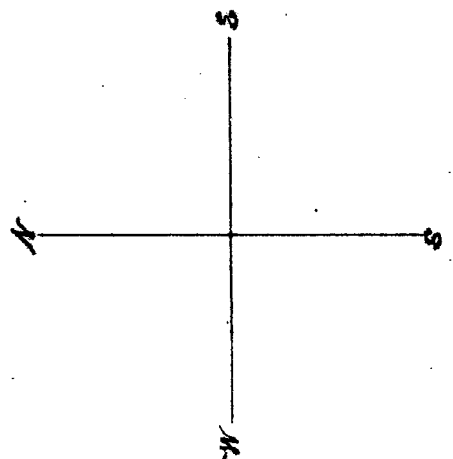

STATE OF MICHIGAN,
County of Montcalm.
Recorded for Record this 22nd day of July, A. D. 1904
at 10 o'clock A. M. and Recorded in
Book 2 of Plats
on page 13
L. J. Tied
Register of Deeds
Henry M. Caikin, Surveyor

State of Michigan } ss. We, Samuel J. Tied, Register
County of Montcalm } of Deeds and Henry M. Caikin, Surveyor, hereby
certify that we have each carefully compared this
copy with the original plat of Moore and McLenan's
subdivision of part of Blk. 6 of Slaght's Addition,
Greenville, and that it is an exact copy thereof
and of the whole of such original map or plat.
Samuel J. Tied
Henry M. Caikin, Surveyor

Register of Deeds
Henry M. Caikin, Surveyor

State of Michigan } ss. We, Samuel J. Tied,
County of Montcalm } Register of Deeds and Henry M. Caikin, Surveyor,
hereby certify that we have each carefully compared
the annexed copy with the plat of Moore
and McLenan's subdivision of part of Blk. 6,
of Slaght's Addition, Greenville. Now of record
in the Office of said Register of Deeds, and
that it is a true transcript therefrom and of the
whole of such record.
Samuel J. Tied
Register of Deeds
Henry M. Caikin, Surveyor

32/80

Know all men by these presents that we, Delmar H. Moore as proprietor and Alta C. Moore his wife and John McLenan as proprietor and Hattie & McLenan his wife have caused the land embraced in the annexed plat to be surveyed, laid out and platted to be known as "Moore and McLenan's Subdivision of part of Blk. 6, Slaght's Addition, Greenville." And that the streets as shown on said plat are hereby dedicated to the use of the public. The land embraced in the annexed plat of Moore and McLenan's Subdivision of part of Blk. 6 of Slaght's Addition, Greenville, is described as follows. The streets mentioned in the following description are streets of the above mentioned Slaght's Addition of Greenville, County of Montcalm and State of Michigan, bounded beginning at the West line of Spring Street and the North line of Charles Street, 495 ft. North and 1353 ft. West from the gr. fm. on the E. side of said Sec. 9, thence North on West line of Spring Street 495 ft. to the South line of Pine Street, thence West on said South line 187 ft., thence South 422 ft. to the North line of Bridge Street, thence S. 62° E. 1565 ft. to the North line of Charles Street, thence East on said line 40 ft. to the point of beginning signed and sealed Delmar H. Moore
in presence of Alta C. Moore
Herbert T. Johnson John McLenan
S. A. North Hattie & McLenan

State of Michigan } ss. On this 25 day of June
County of Montcalm } 1904, before me, a Notary Public in and for said
County personally came the above named Delmar H. Moore
and Alta C. Moore his wife and John McLenan and
Hattie & McLenan his wife, known to me to be the persons
who executed the above dedication, and acknowledged
the same to be their free act and deed.
Witness a Notary Public
My Commission expires Feb. 22, 1905

Examined and approved
July 2, 1904
John F. McLenan
Deputy Auditor General

Committed as per instructions
of Board of Deeds, on Dec. 20, 1904

12952

5504

CITY OF GREENVILLE

GREENVILLE, MICHIGAN, 48838
616 - 754-5645

December 19, 1973



OFFICE OF CLERK-TREASURER

Department of Auditor General
Lansing, Michigan 48900

Gentlemen:

The regular meeting of the City Council of Greenville, Michigan, was called to order at 7:30 P.M., in the Council Chambers at the City Hall, December 18, 1973. Present: Mayor Walker, Councilmen Eagles, Ranney, Covey, VanHarn, Cook. Absent: Councilman Taylor.

The City Clerk advertised a hearing to be held at 8:00 P.M., December 18, 1973, for three successive days--the first publication was on the 19th day of November, and the last publication was on the 21st day of November, 1973, on the vacation of the following street located in Miller & Miller's 2nd Addition, Slaughter's Addition and Moore & McLellan's Addition to the City of Greenville.

At 8:00 P.M., a hearing was held on the vacating of Pine Street, from Irving Street to Charles Street.

Councilman Cook MOVED: That Pine Street be vacated from Irving Street to Charles Street, retaining the right to maintain the water main in the north 33 feet of said Pine Street. Councilman VanHarn supported. Unanimously adopted.


I, Leo Foster, Jr., City Clerk of the City of Greenville, certify that the above proceedings and resolution is as found in the records of the Council Proceedings of the City of Greenville, Michigan, as of December 18, 1973.

Very truly yours,

CITY OF GREENVILLE

LEO FOSTER, JR.
Clerk-Treasurer

/ems

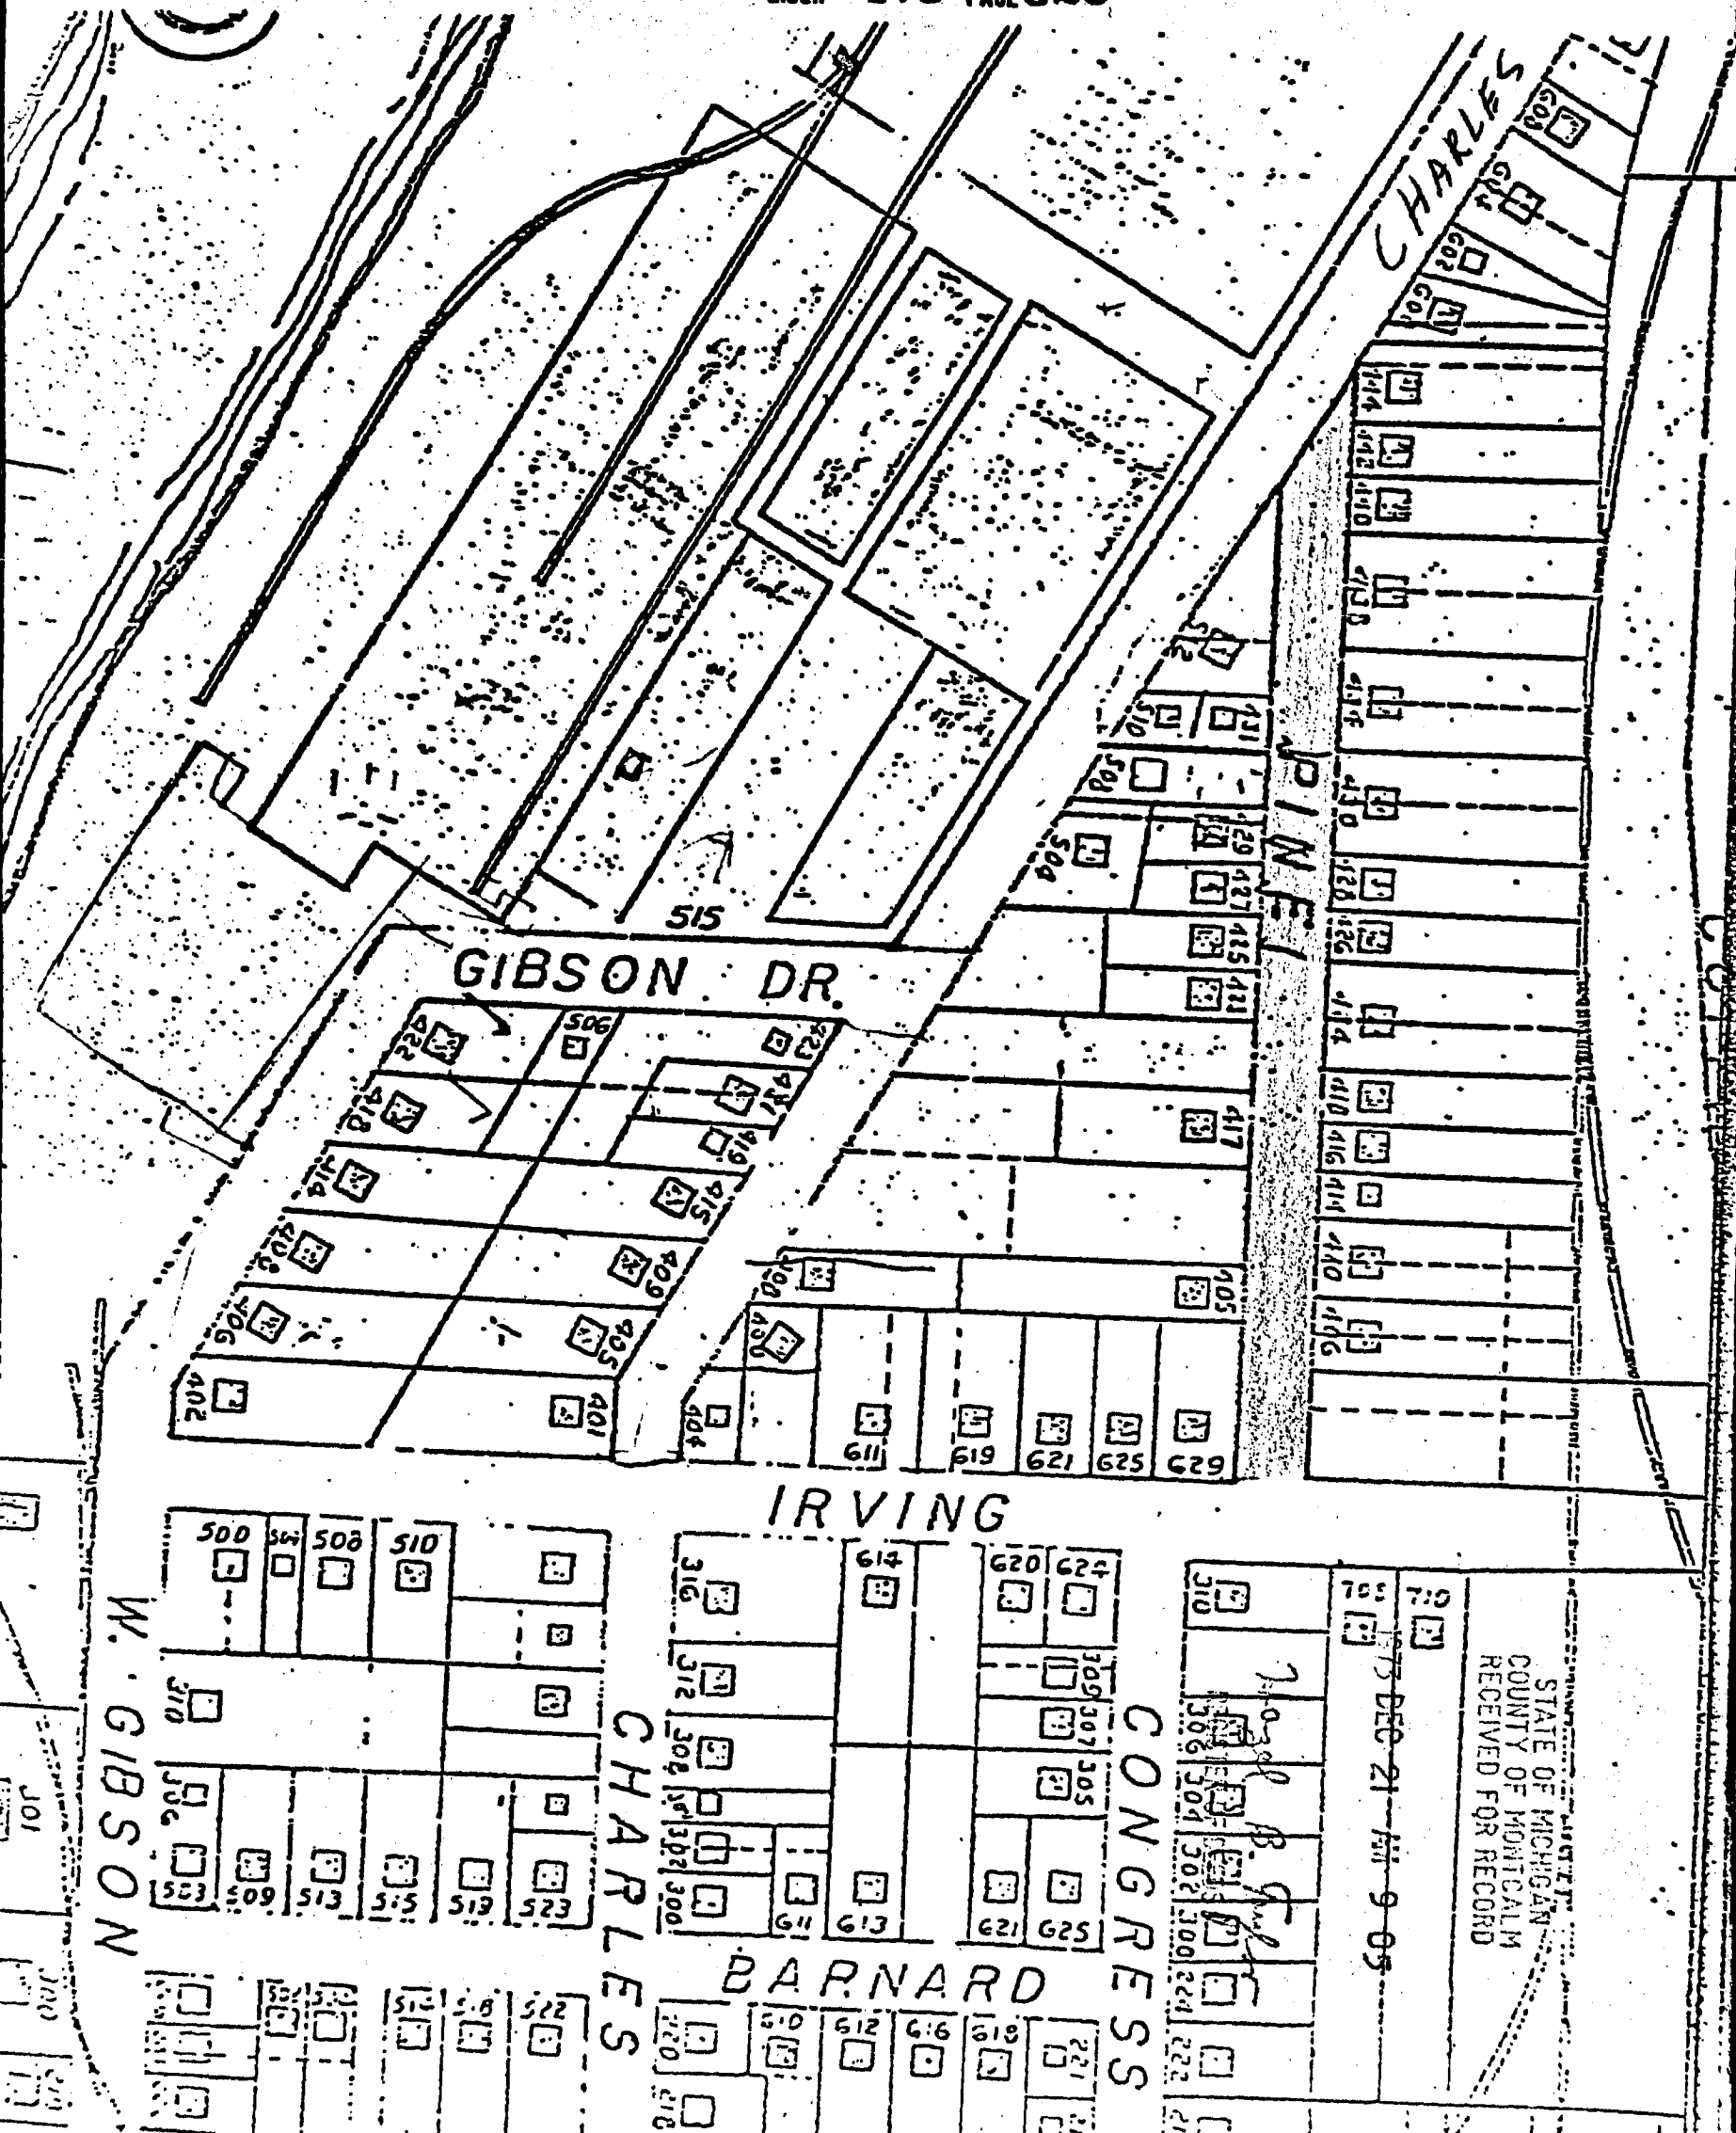

STATE OF MICHIGAN
COUNTY OF MONTCALM
RECEIVED FOR RECORD

73 DEC 21 AM 9 05

1-0-28 B. G. G. G.

CONGRESS

BARNARD

CHARLES

W. GIBSON

GIBSON DR.

IRVING

PINE

CHARLES