

State of Michigan } ss.
County of Montcalm }
I, Henry M. Canham, Surveyor, hereby certify that we have each carefully compared this copy with the original plat of Floral Company's addition to the City of Greenville and that it is an exact copy thereof and of the whole of such original map or plat.

Lemuel J. Teed, Register of Deeds
Henry M. Canham, Surveyor

State of Michigan } ss.
County of Montcalm }
I, Lemuel J. Teed, Register of Deeds and Henry M. Canham, Surveyor, hereby certify that we have each carefully compared the annexed copy with the plat of Floral Company's addition to the City of Greenville and of record in the office of said Register of Deeds and that it is a true transcript thereof and of the whole of such record.

Lemuel J. Teed, Register of Deeds
Henry M. Canham, Surveyor

Know all men by these presents that the Greenville Floral Company by its duly authorized officers, the President thereof and the Secretary thereof have caused the land embraced in the annexed plat to be surveyed laid out and platted to be known as "Floral Co's Addition to the City of Greenville" and that the streets as shown on said plat are hereby dedicated to the use of the public.

The land embraced in said plat is described as follows, A part of Lot 3 Sec. 9 T. 9 N. R. 8 W. in the City of Greenville, County of Montcalm and State of Michigan bounded as follows.

Beginning 1348.50 ft. West of the E. line of said Sec. 9 and 429 ft. North of the gr. line of said section, at the intersection of the South line of Charles St. with the West line of Spring St. of Slaght's Addition to the Village (now City) of Greenville, thence on the South line of said Charles St. West 65 3/4 ft. thence on the South line of Bridge St. N. 61° 45' W. 447.3 ft. thence South parallel with said Spring St. 357 ft. thence S. 61° 45' E. parallel with said Bridge St. 521.80 ft. to said W. line of Spring St. thence North 392 1/2 ft. to the point of beginning.

Signed and sealed }
in presence of }
Paul Van Densen,
Eleva B. Fries,
By Rufus F. Sprague, President
By Edward L. Murbick, Secretary.

State of Michigan } ss.
County of Montcalm }
On this 10th day of July, 1905 before me, a Notary Public in and for said County, personally came the above named Greenville Floral Company, by Rufus F. Sprague its President and Edward L. Murbick its Secretary to me known to be such officers and to be the persons who executed the above dedication and each acknowledged the same to be the free act and deed of the said Greenville Floral Company for the uses and purposes therein set forth.

Paul Van Densen,
Notary Public
My Commission expires May 21, 1907

I hereby certify that the plat hereon delineated is a correct one, and that permanent monuments, each consisting of an iron pipe have been planted at points shown as thereon shown at all angles in the boundaries of the land platted and at all intersections of streets.

Henry M. Canham
Surveyor

STATE OF MICHIGAN, } ss.
COUNTY OF MONTCALM, }
Received for record this 23rd day of August A. D. 1905 at 10 o'clock A. M. and Recorded in Liber 2 of Plats

L. J. Teed
Recorder

FLORAL COMPANY'S

ADDITION



to the

CITY OF GREENVILLE.

Greenville Floral Company, Prop'r.

H. M. Canham, Surveyor.

RECEIVED AND FILED,
IN AUDITOR GENERAL'S OFFICE,
August 9 - 1905.
James J. Wilkinson
Deputy Auditor General.

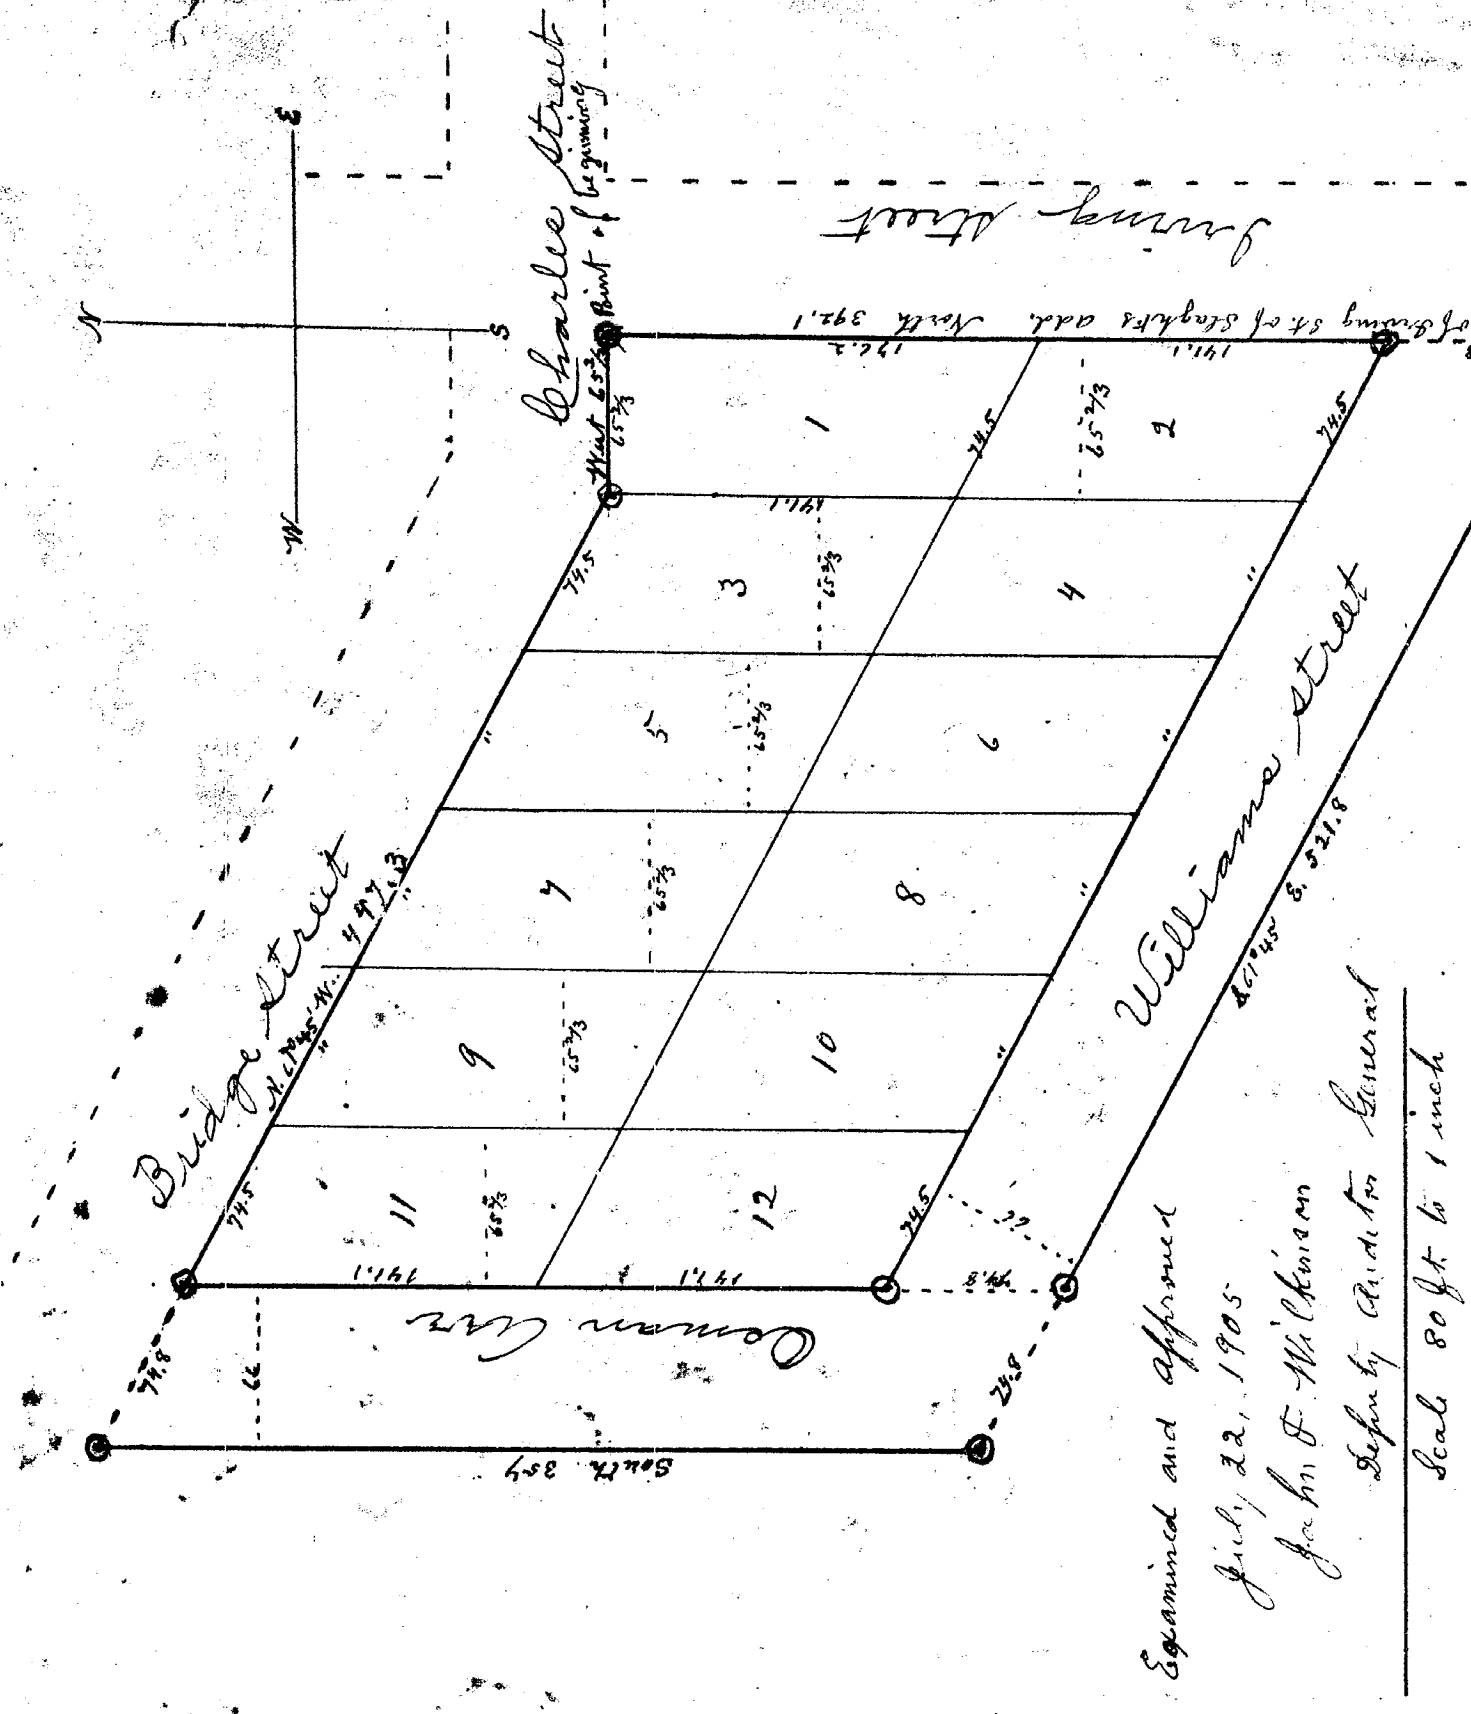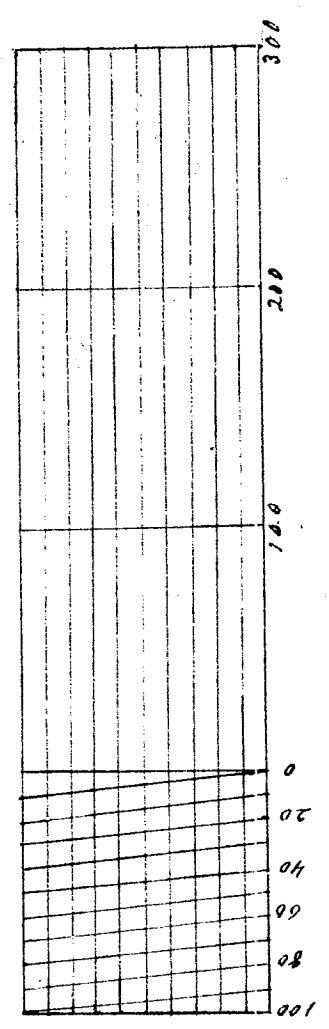

12953 *Montcalm*
JUL 09 1984

CITY OF GREENVILLE

411 SOUTH LAFAYETTE STREET
GREENVILLE, MICHIGAN 48838
616-754-5645



July 5, 1984

OFFICE OF CLERK-TREASURER

Department of Commerce
State of Michigan
P. O. Box 30004
Lansing, Michigan 48909-7504

Dear Sir or Madam:

Minutes of a regular meeting of the Greenville City Council, held in the Council Chambers in the City Hall on July 3, 1984, at 8:00 p.m., were as follows:

Councilperson Stevens RESOLVED: That pursuant to MCL 560.256 and MCL 560.257, MSA 26.430 (256) and MSA 26.430 (257), and following proper prior publication of the proposed vacation of part of the platted street mentioned below, and following a hearing held at a regular meeting of the Greenville City Council on July 3, 1984, and after consideration of the comments of the Greenville Planning Commission made at their public hearing.

NOW, THEREFORE, BE IT RESOLVED: That the following portion of a platted street in the City of Greenville be and hereby is hereafter vacated and forever abandoned by the City of Greenville.

That portion of Gibson Drive (shown on plat of Floral Company's addition to City of Greenville as Williams Street) lying south of Lot 12, Floral Company's Addition to the City of Greenville and that portion of said Gibson Drive commencing at southwest corner of said Lot 12, Floral Company's Addition to the City of Greenville, thence south 28° 15' 00" west 66 feet to the south line of Gibson Drive; thence south 61° 45' 00" east along southerly line Gibson Drive to a point 74.5 feet south of southeast corner of said Lot 12, Floral Company's Addition; thence north 74.8 feet to southeast corner of said Lot 12; thence north 61° 45' 00" west 74.5 feet to point of beginning.

12953

Department of Commerce
July 5, 1984
Page Two

The City, however, reserves an easement over, under and through the above property for public utility services, including, but not limited to, sanitary sewer, storm sewer and water mains.

This resolution is to be effective upon recording with the Montcalm County Register of Deeds and upon filing with the Treasurer for the State of Michigan. The City Clerk is directed to transmit a certified copy of this resolution to the Montcalm County Register of Deeds for recording and to the State Treasurer. Councilperson Pentecost supported.

Yeas: Mayor Hewitt, Councilpersons Walker, Stevens, Pentecost and Swartz.

Nays: Councilperson Larsen.

Motion carried.

I, David R. Moore, Clerk-Treasurer of the City of Greenville, Michigan, do hereby certify that the foregoing is a true copy of a resolution duly adopted by the City Council of the City of Greenville, Michigan.

Sincerely,

CITY OF GREENVILLE

David R. Moore


DAVID R. MOORE
Clerk-Treasurer

DRM/lk

CITY of GREENVILLE

MICHIGAN

Montcalm

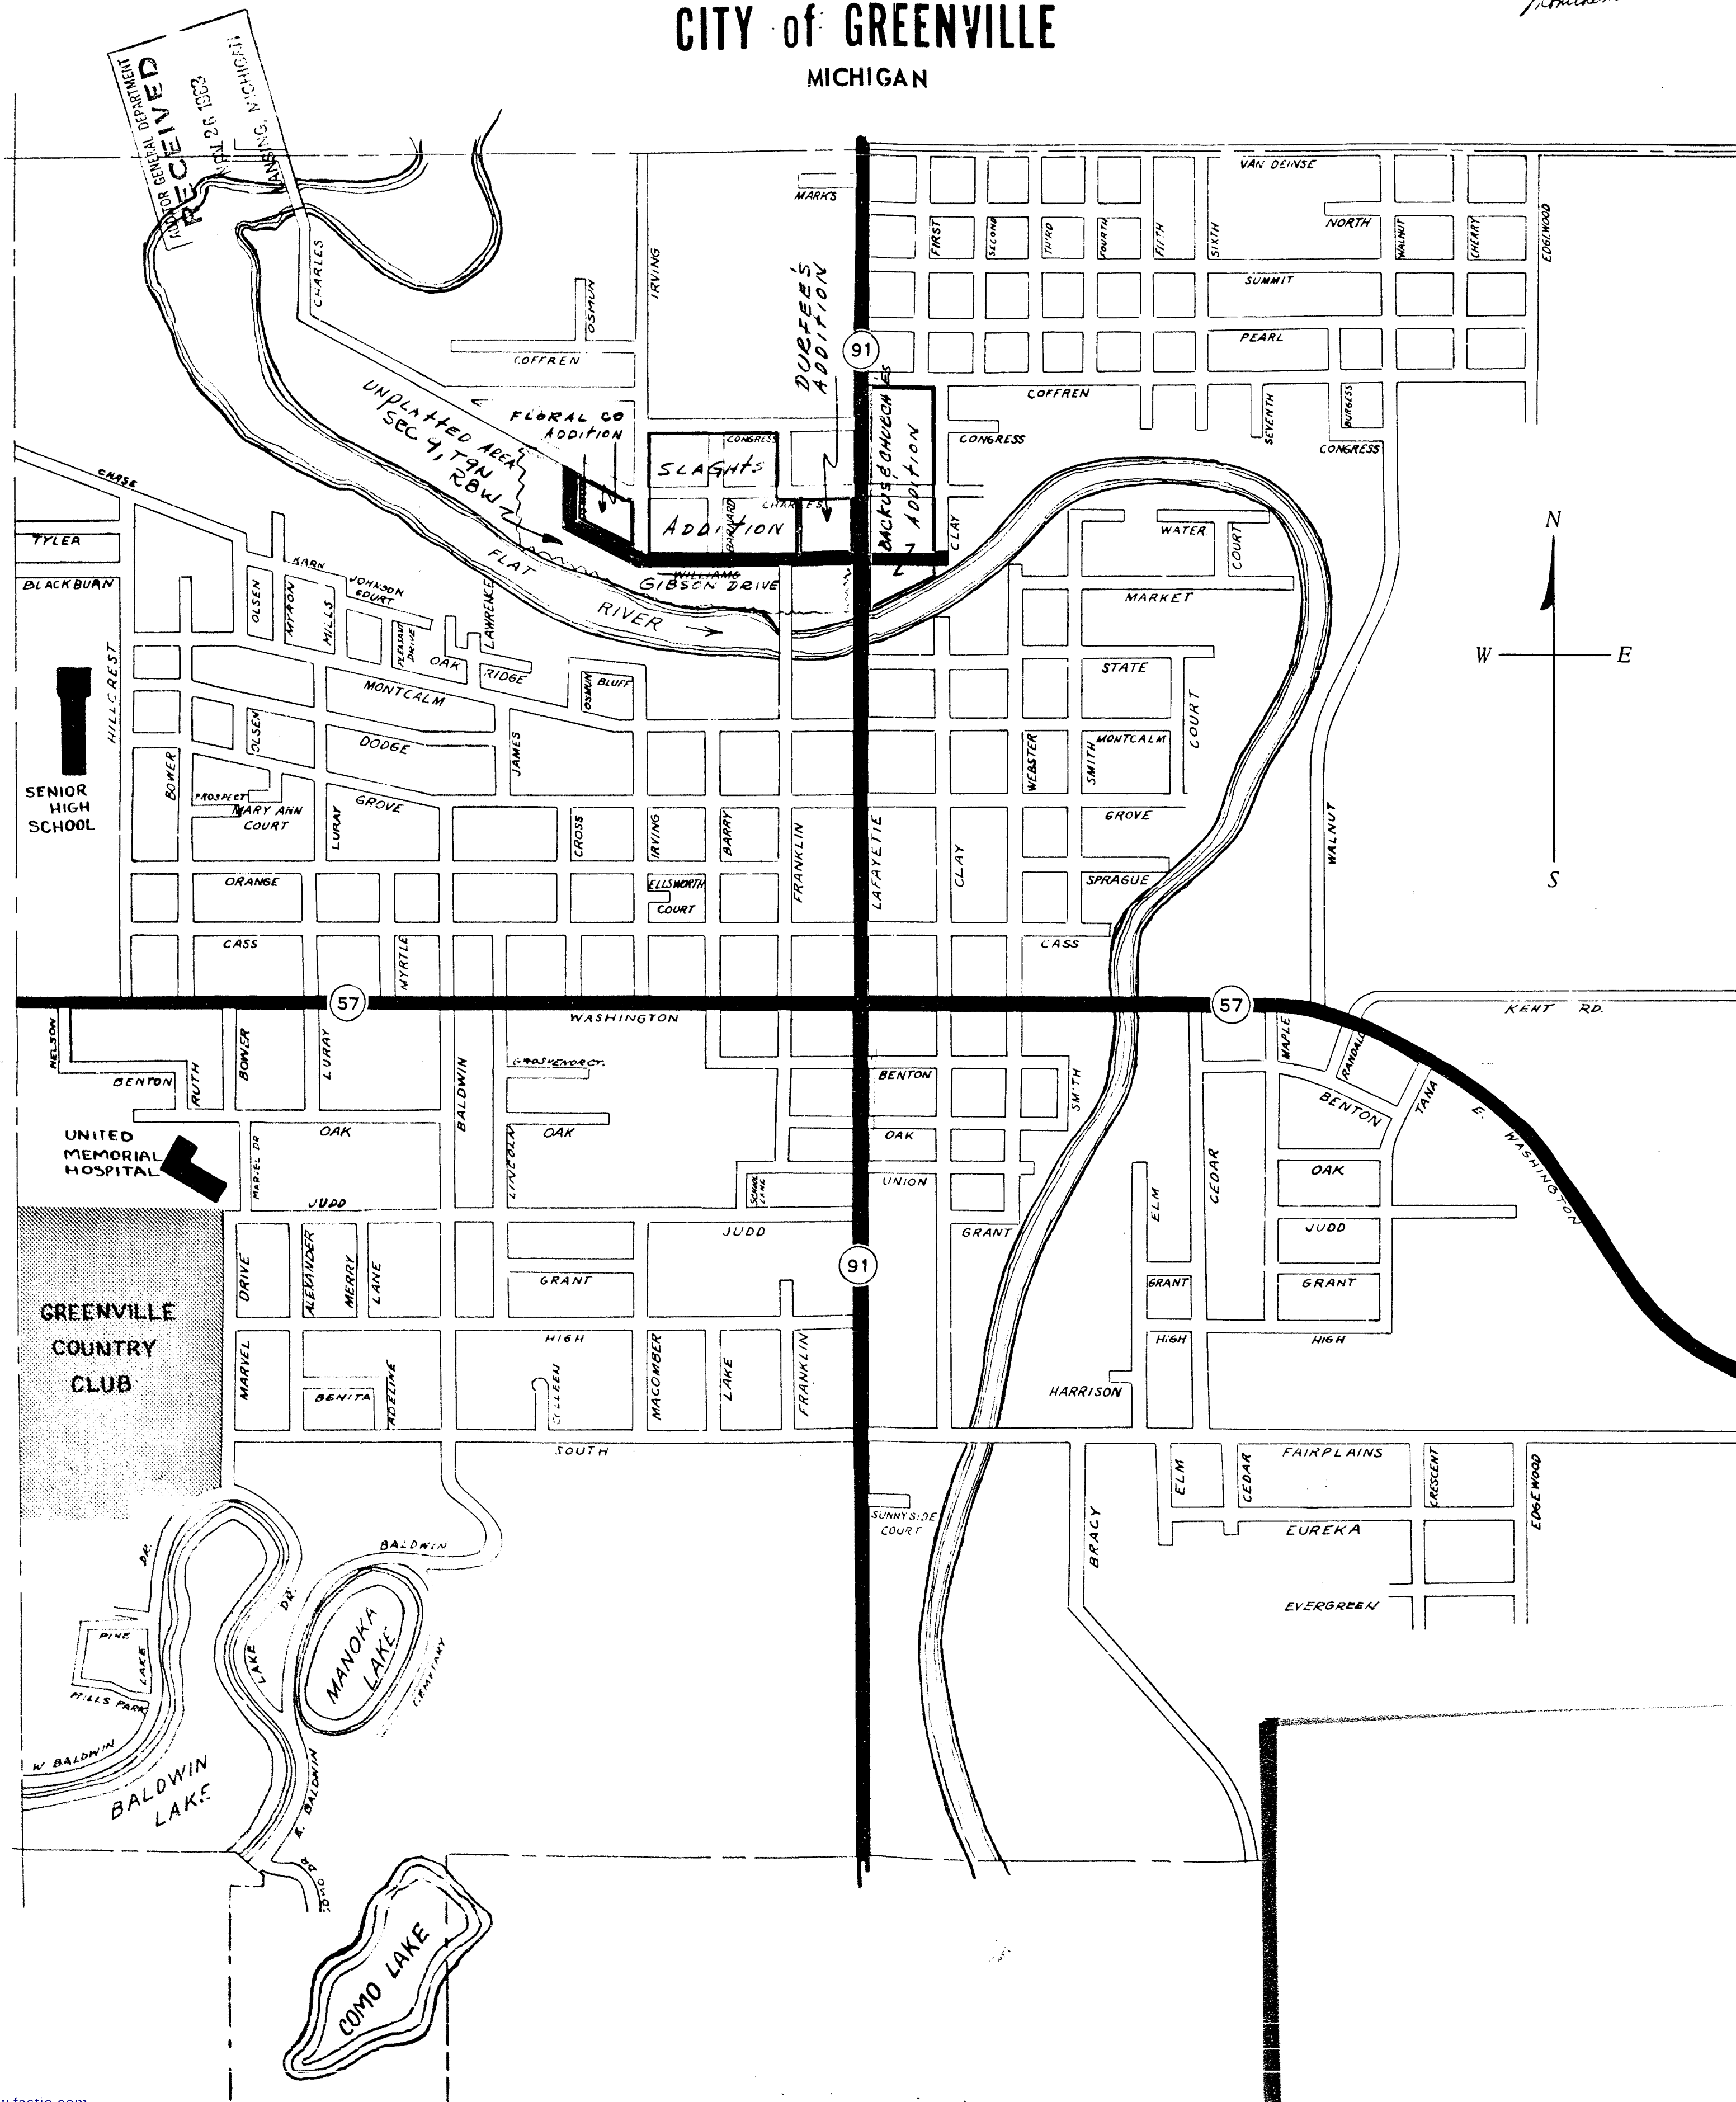

CITY OF GREENVILLE

GREENVILLE, MICHIGAN

Montcalm

12857
12946
12947
12953

OFFICE OF CITY CLERK

OCTOBER 8, 1963

Department of Auditor General
Lansing 2, Michigan

Gentlemen:

A regular meeting of the City Council of Greenville was called to order at 8:00 PM in the Council Room of the City Hall, October 1, 1963. Present: Councilmen Stevens, Peterson, VanHarn, Irish, Stuewer, Plank, and Grimmins. Absent: None.

On September 20, 1963, the City Clerk advertised a hearing to be held at 8:00 PM, October 1, 1963, in the Council Room of the City Hall, for the consideration of changing the names of Williams Street and one block of Osmun Street between Williams Street and Charles Street to Gibson Drive, in the City of Greenville.

On October 1, 1963, at 8:00 PM, a hearing was held on the street name change.

Councilman Stuewer RESOLVED: That the name of Williams Street and one block of Osmun Street between Williams Street and Charles Street be changed to Gibson Drive effective November 1, 1963. Councilman Plank supported. Unanimously adopted.

I, Leo Foster, Jr., certify the above proceedings and resolution is as found in the records of the council proceedings of the City of Greenville, Michigan, as of October 1, 1963.

Leo Foster, Jr.
Leo Foster, Jr.,
Greenville City Clerk

The following is a list of the plats, sub-divisions or additions affected by this resolution:

1. Backus & Church's Addition to the Village of Greenville
2. Durfee's Addition to Greenville
3. Slasht's Addition to the Village of Greenville
4. Floral Co's Addition to the City of Greenville

Yours very truly,

CITY OF GREENVILLE
Leo Foster, Jr.
Leo Foster, Jr.
City Clerk

/jp